





East (Front) Elevation - As Proposed

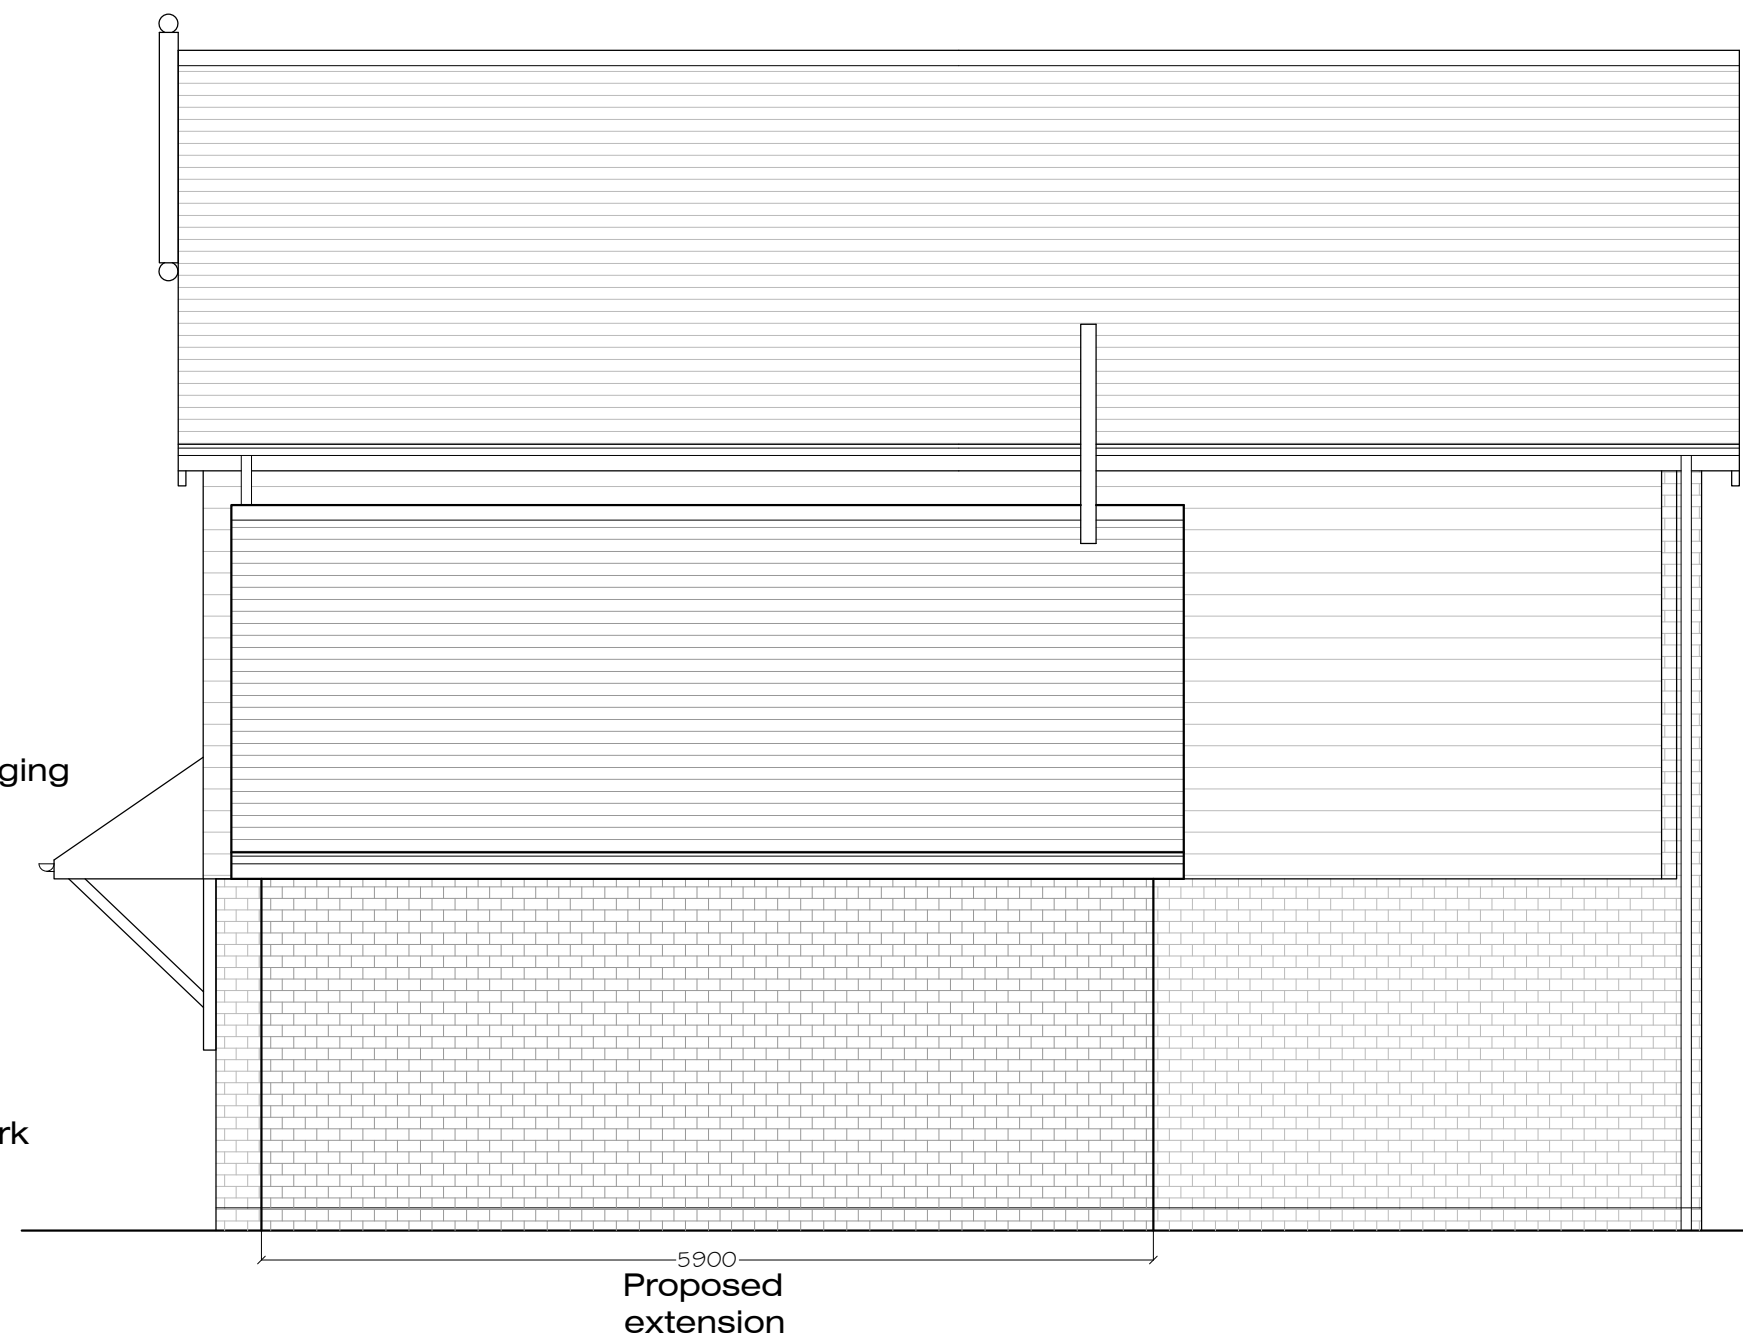


North (Side) Elevation - As Proposed



West (Rear) Elevation - As Proposed

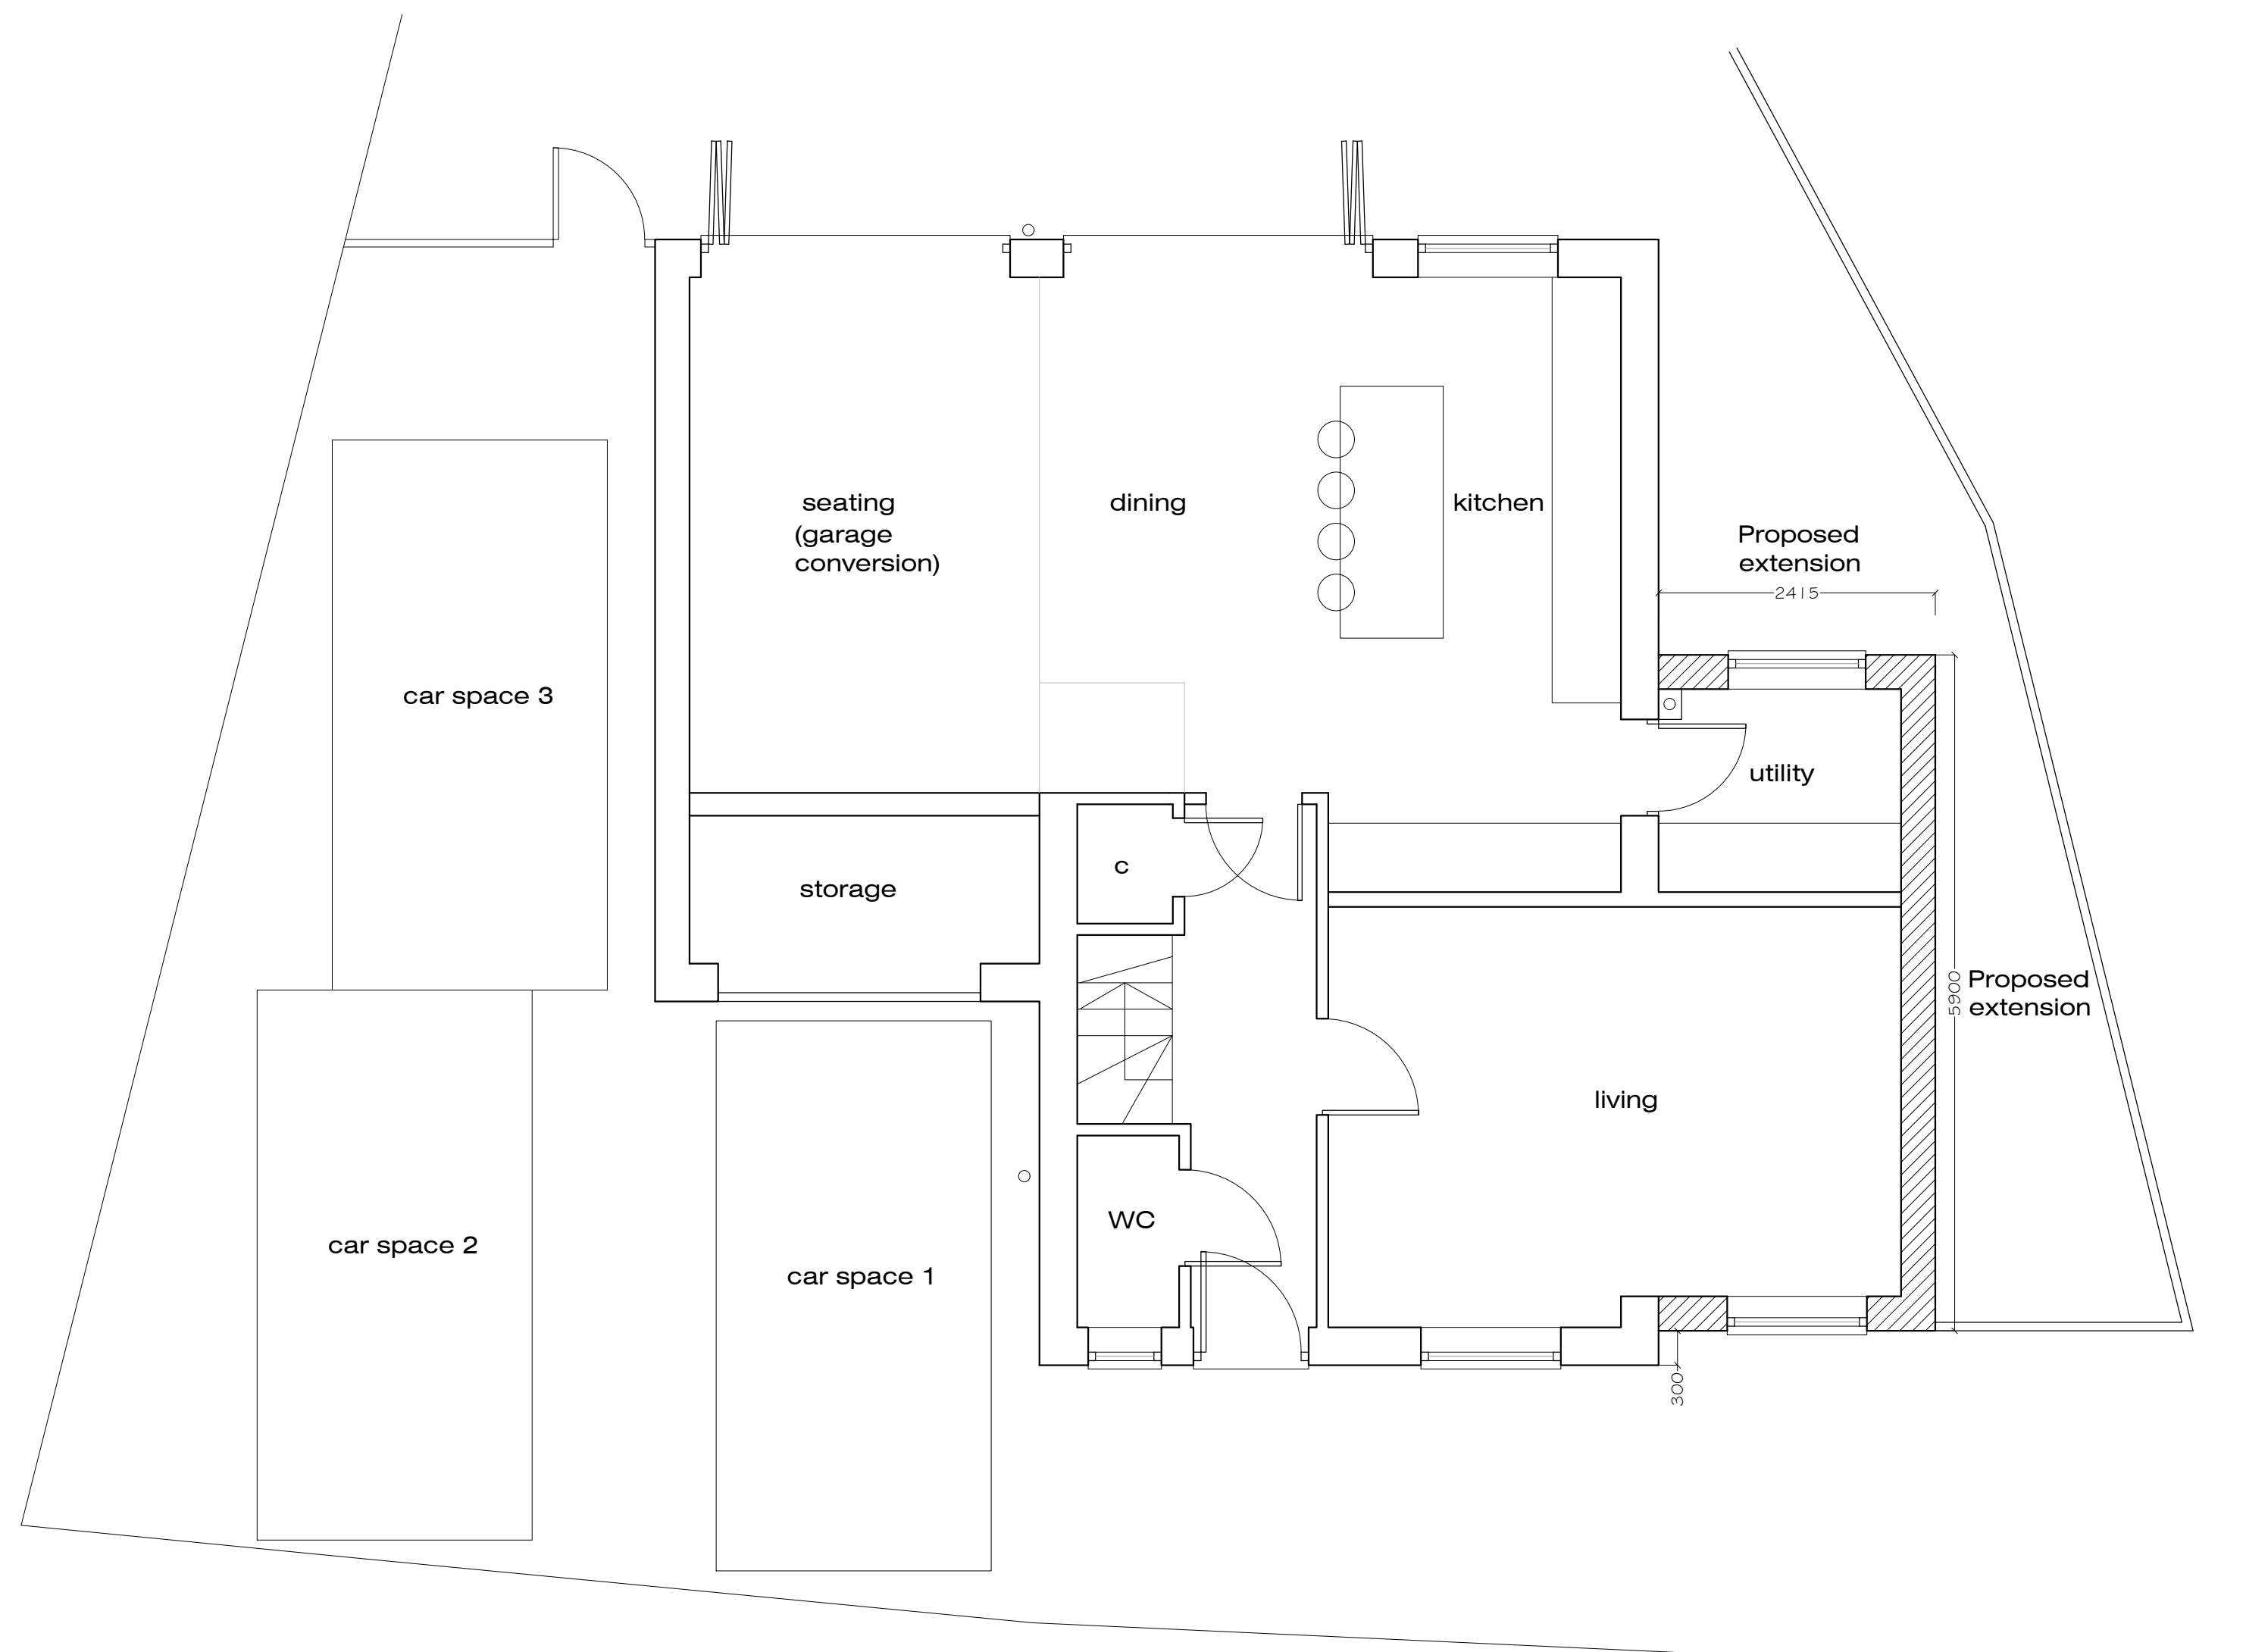

Ground Floor Plan - As Proposed

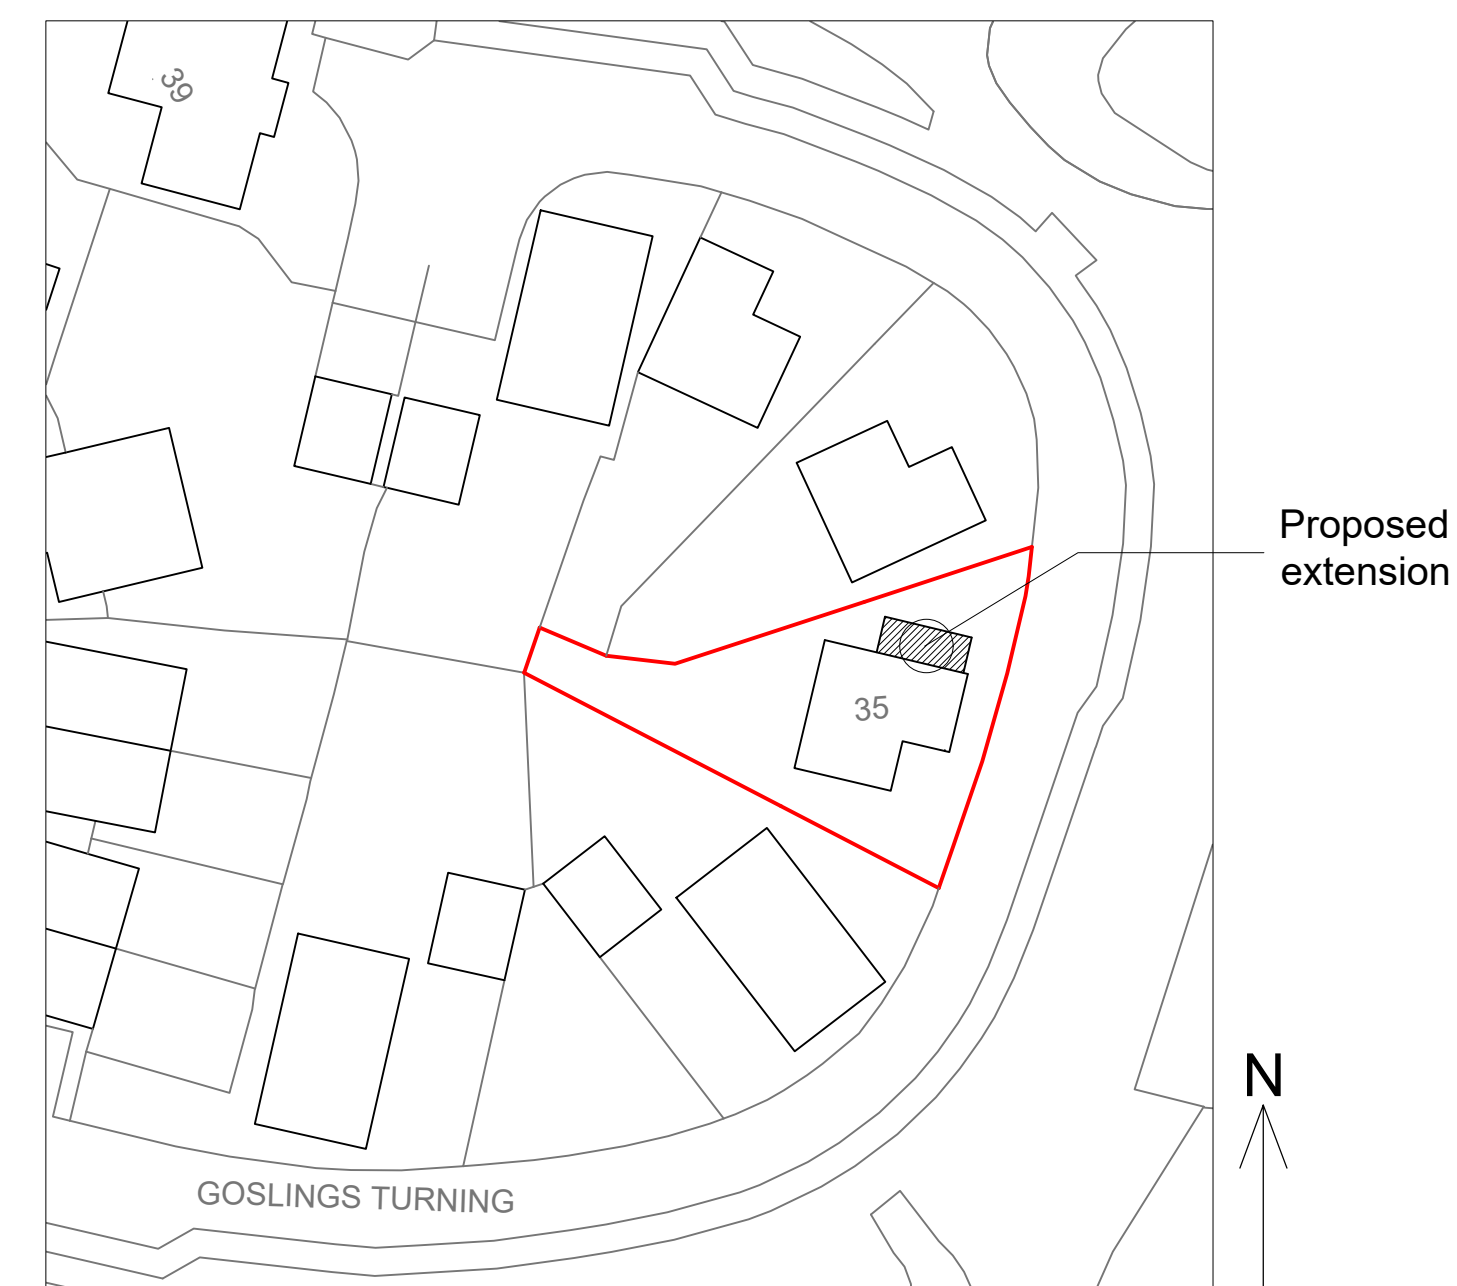

Block Plan - As Proposed 1:500

-	Issued for Planning Enquiry	NJ	15-09-22
Rev.		By	Date

Wildern Architecture Ltd
The Hawthorns, 105 Dibles Road,
Warsash, Southampton, SO31 9JL
07920 260758
Project
35 Goslings Turning, Bursledon,
Southampton, SO31 8LP
Client
Miss N McKenzie

Title Plans & Elevations - As Proposed			
Date	July 22	Drawn By	NJ
Job No.	Drawing No.	Scale	Revision
W22-007	101	1:50 /500@A1	-