




East (Front) Elevation - As Existing

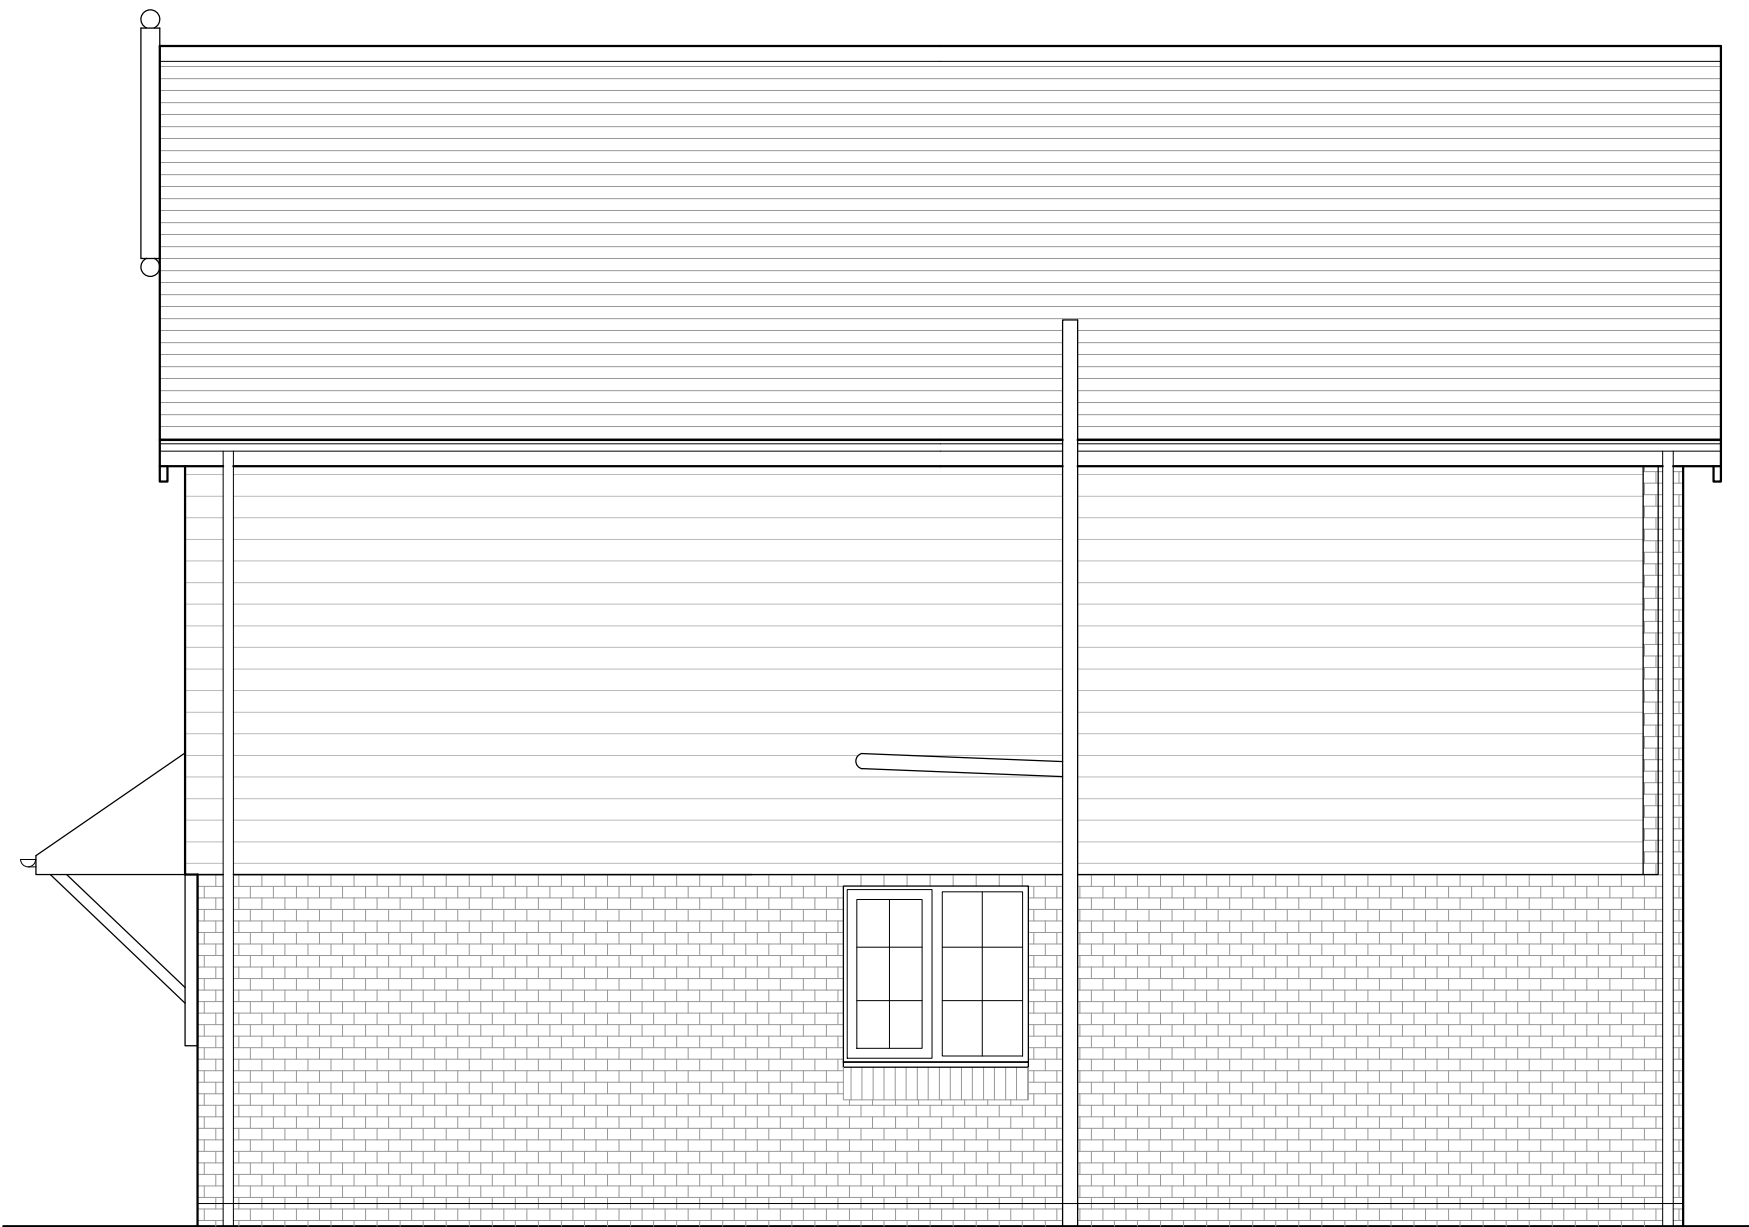


North (Side) Elevation - As Existing



West (Rear) Elevation - As Existing



Ground Floor Plan - As Existing

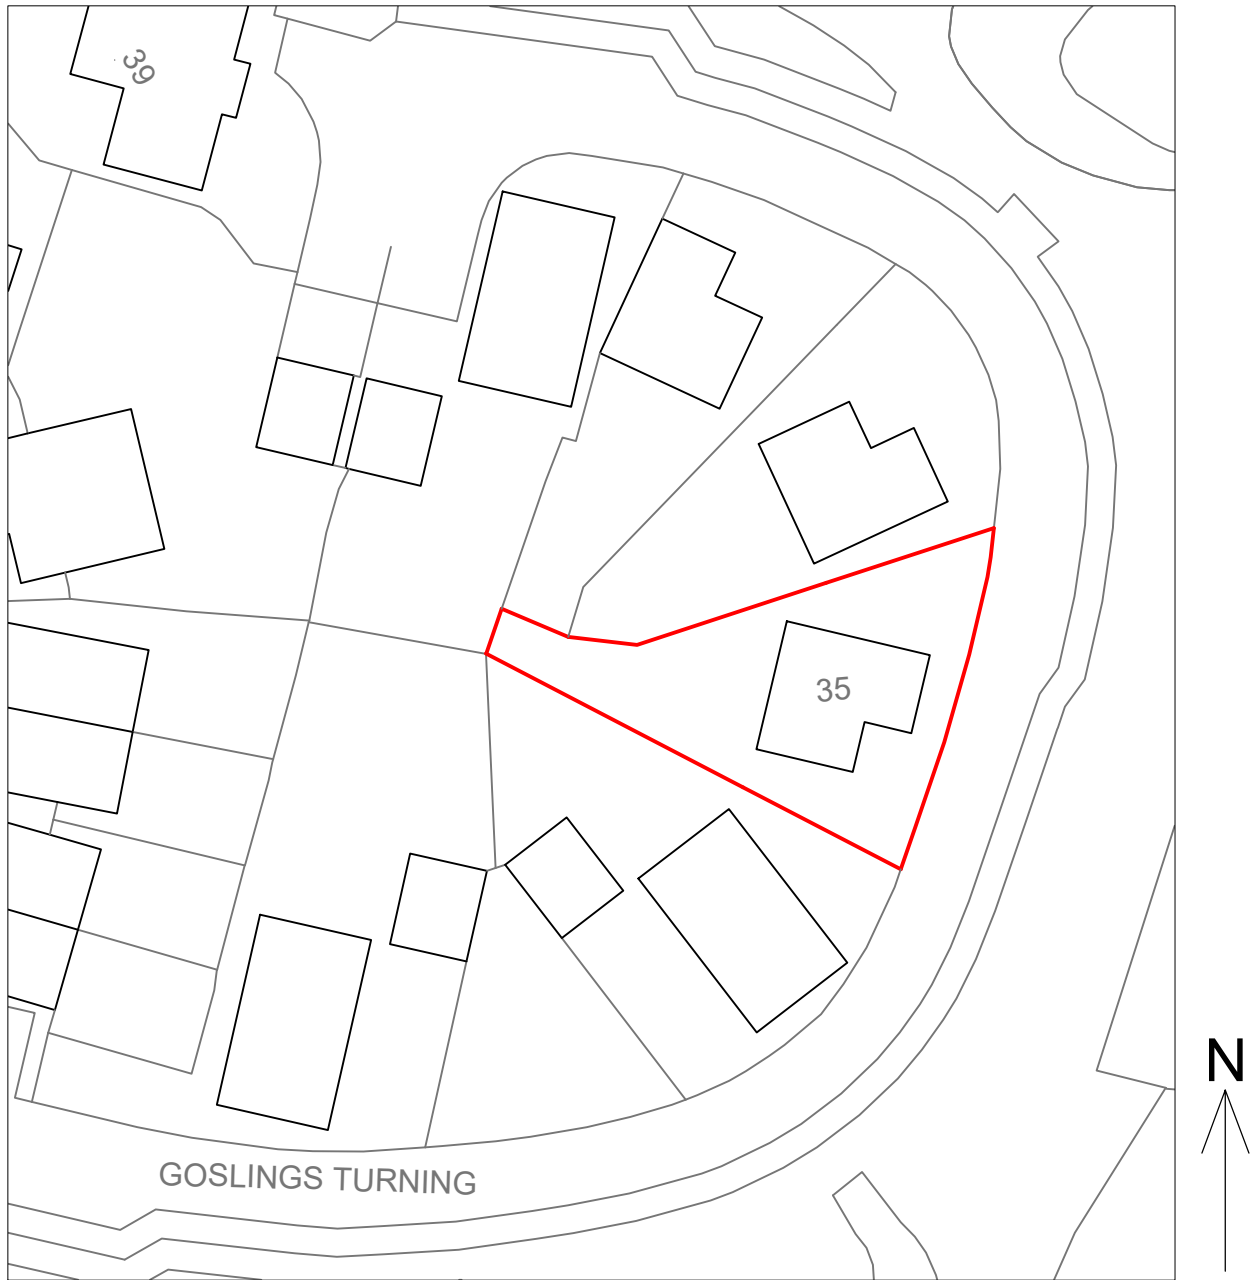

Block Plan - As Existing 1:500

|      |                             |    |          |
|------|-----------------------------|----|----------|
| -    | Issued for Planning Enquiry | NJ | 15-09-22 |
| Rev. |                             | By | Date     |

Wildern Architecture Ltd  
The Hawthorns, 105 Dibles Road,  
Warsash, Southampton, SO31 9JL  
07920 260758  
Project  
35 Goslings Turning, Bursledon,  
Southampton, SO31 8LP  
Client  
Miss N McKenzie

| Title<br>Plans & Elevations - As Existing |             |                 |          |
|-------------------------------------------|-------------|-----------------|----------|
| Date                                      | July 22     | Drawn By        | NJ       |
| Job No.                                   | Drawing No. | Scale           | Revision |
| W22-007                                   | 001         | 1:50<br>/500@A1 | -        |