


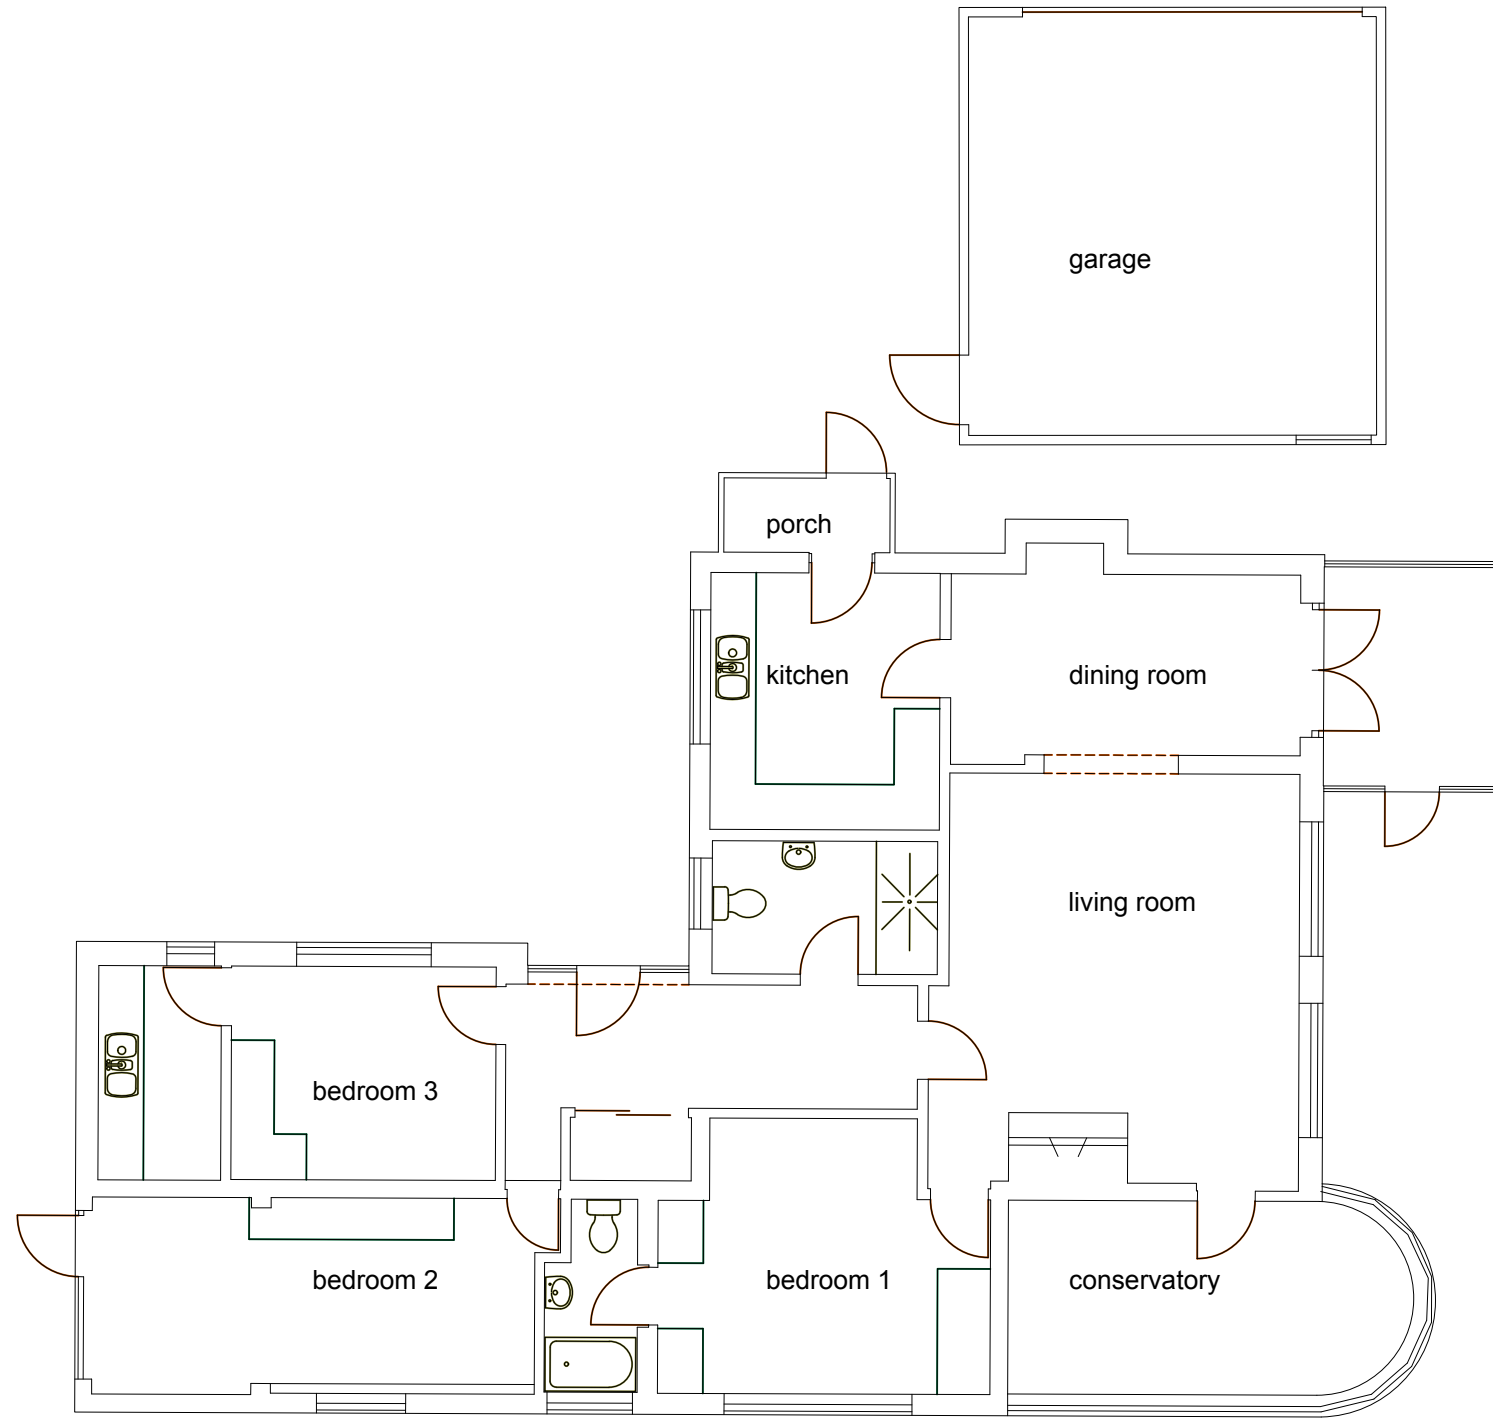

1 existing ground floor plan
scale 1:100 @ A3

preliminary

this drawing is not for
construction
this drawing is the
property of:
dwell design
funtley court,
funtley hill,
fareham,
po16 7uy

revisions
-/-

scale bars
1:100
0 1 2 5

scale
1:100 @ A3

job name
18 crowsport

date
march 22

job number
22014

drawing number
(pl)02

drawing name
existing ground
floor plan

status
preliminary

revision
-

dwell design
ltd