


notes:

- 1. low wall separating garden from driveway
- 2. discrete gate to access garden
- 3. grassed area
- 4. additional parking area
- 5. heat pump location
- 6. two parking spaces
- 7. additional parking spaces and dry inside storage
- 8. bin and recycling storage location shown

key



proposed
new wall

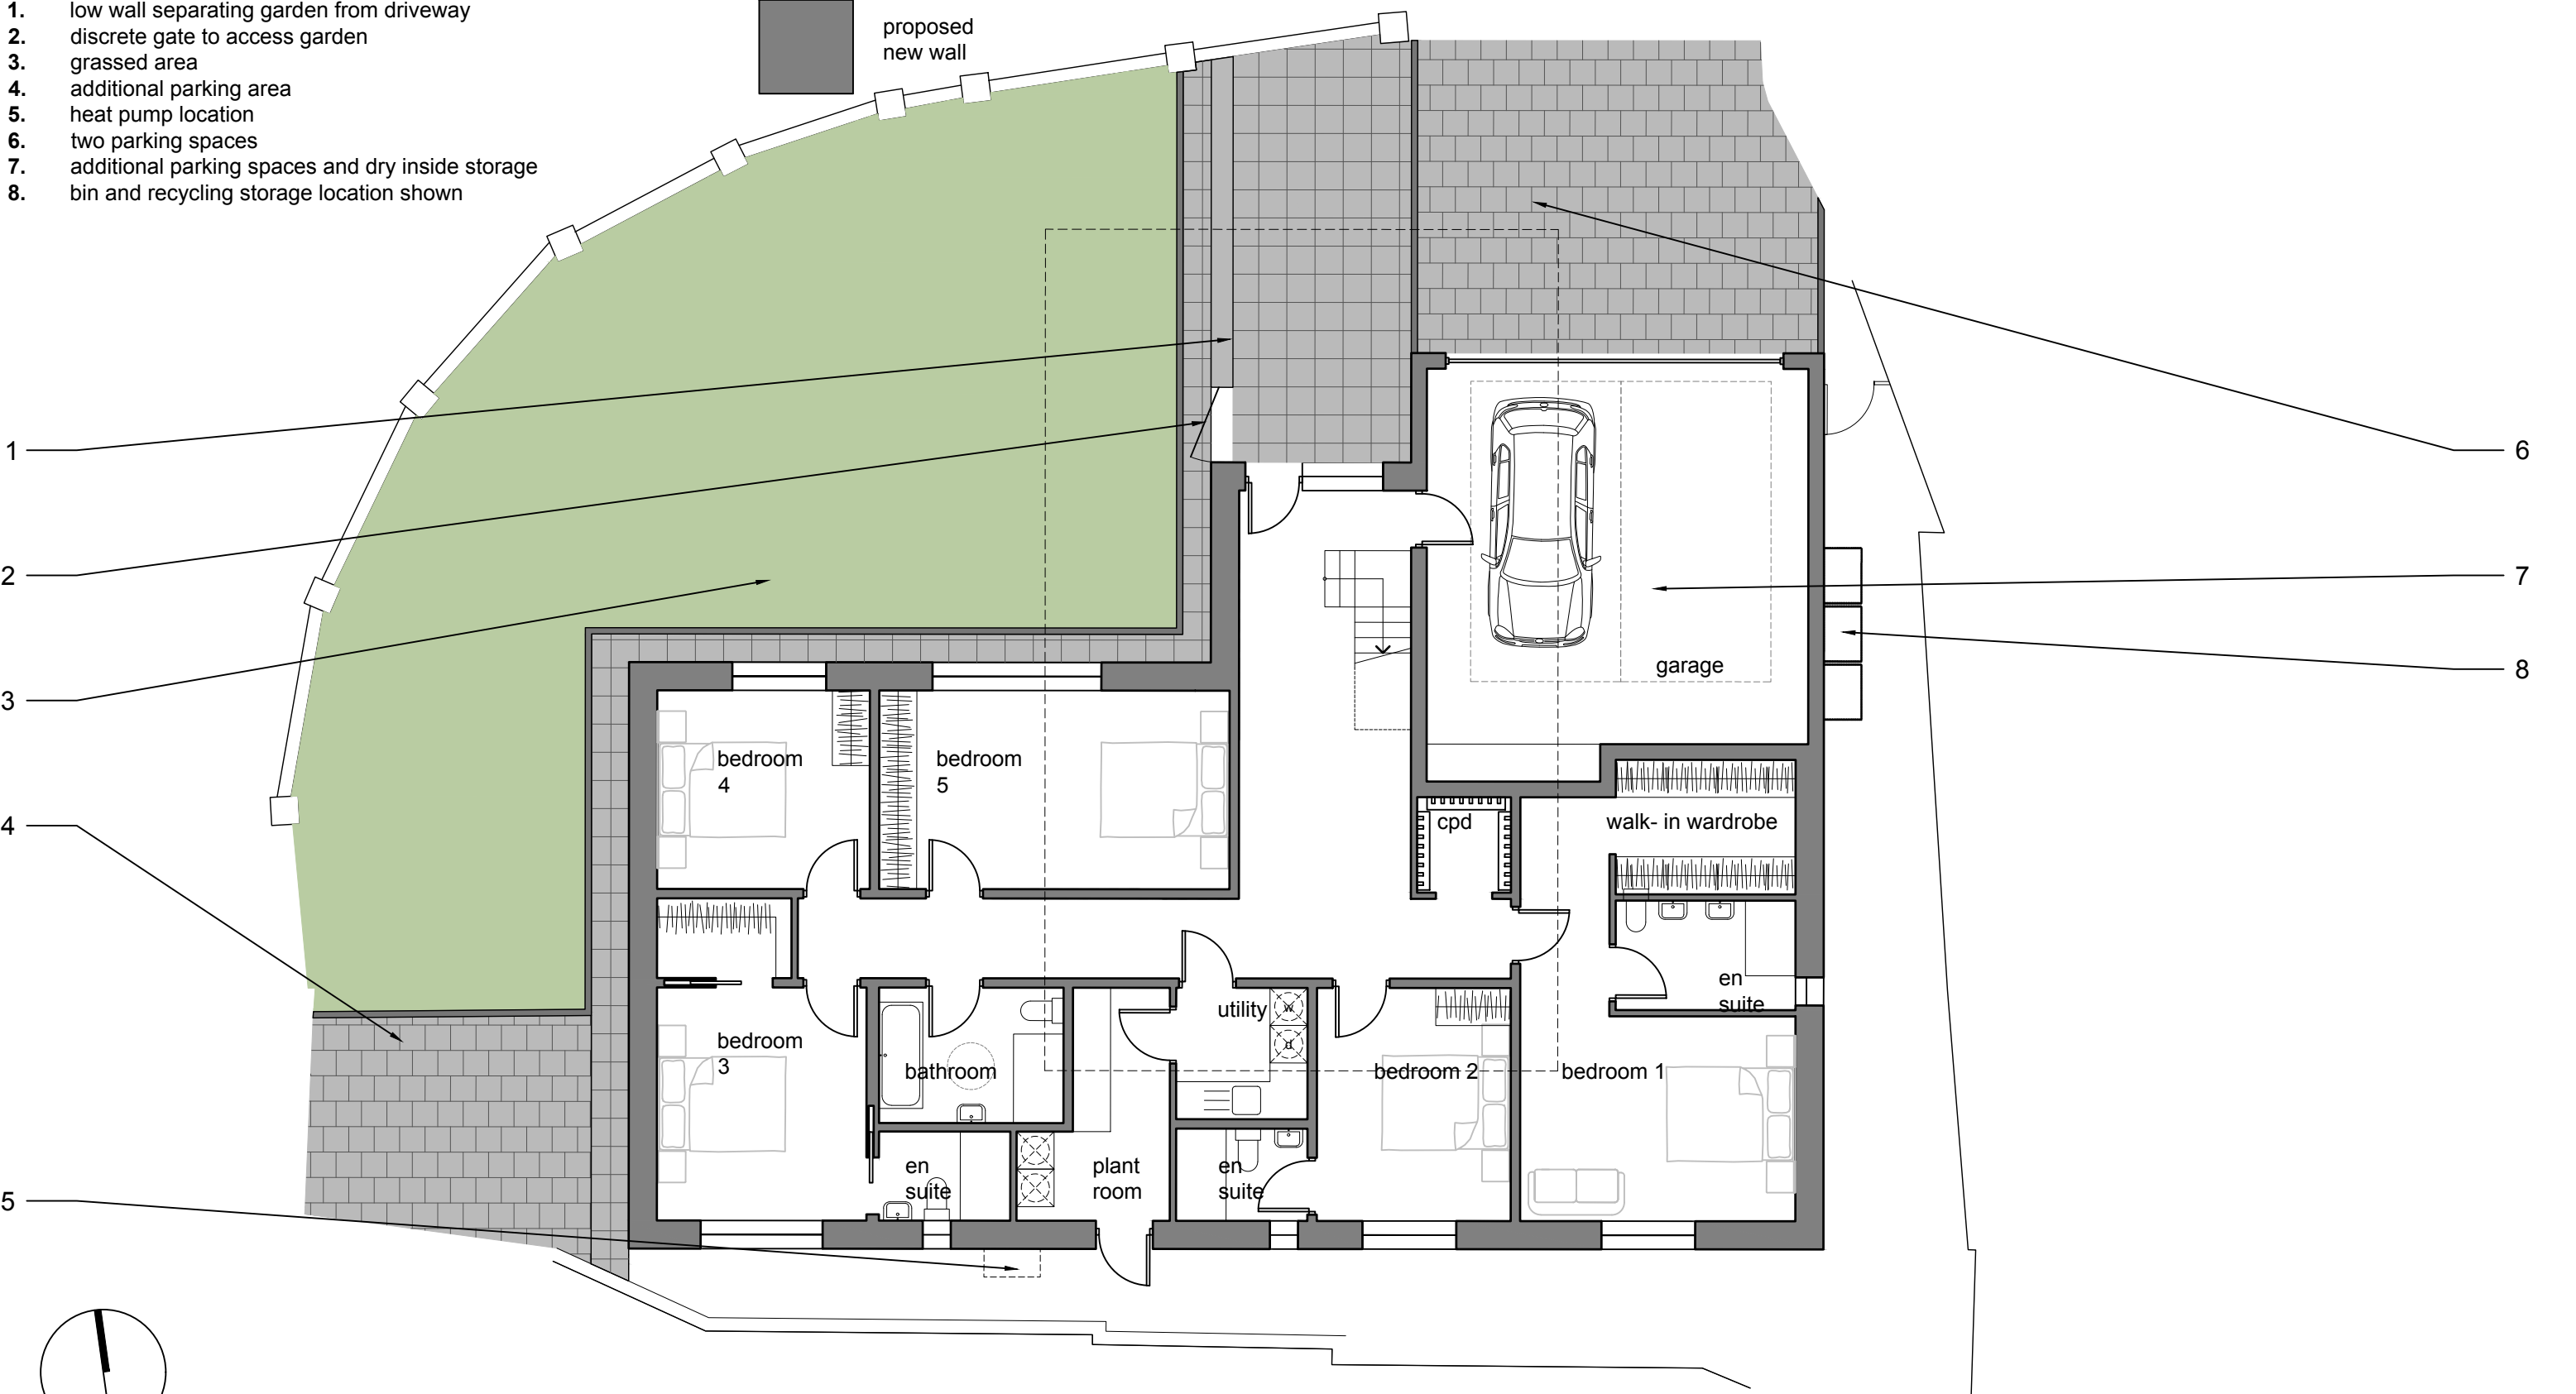


1 proposed ground floor plan
scale 1:100 @ A3

preliminary

this drawing is not for
construction
this drawing is the
property of:
dwell design
funtley court,
funtley hill,
fareham,
po16 7uy

revisions
a/12.09.2022/bin storage highlighted

 

scale
1:100 @ A3

job name
18 crowsport

date
march 22

job number
22014

drawing number
(pl)05

drawing name
proposed ground
floor plan

status
preliminary

revision
a

