


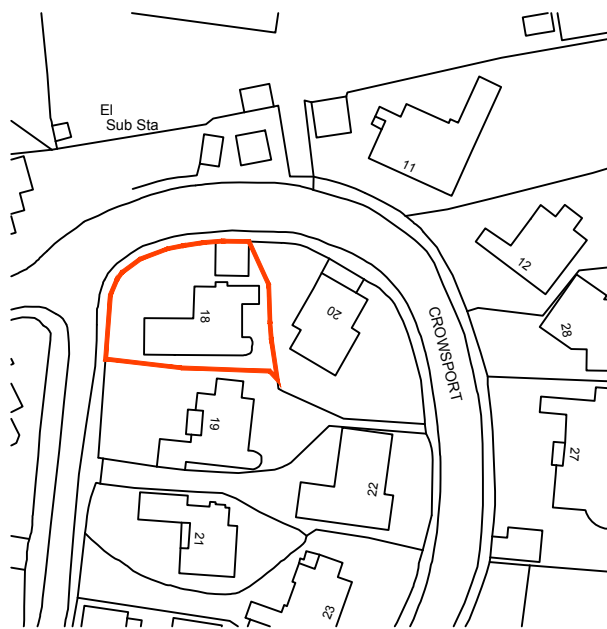


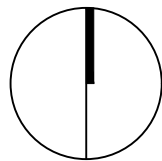

Ordnance Survey, (c) Crown Copyright 2022. All rights reserved.
Licence number 100022432

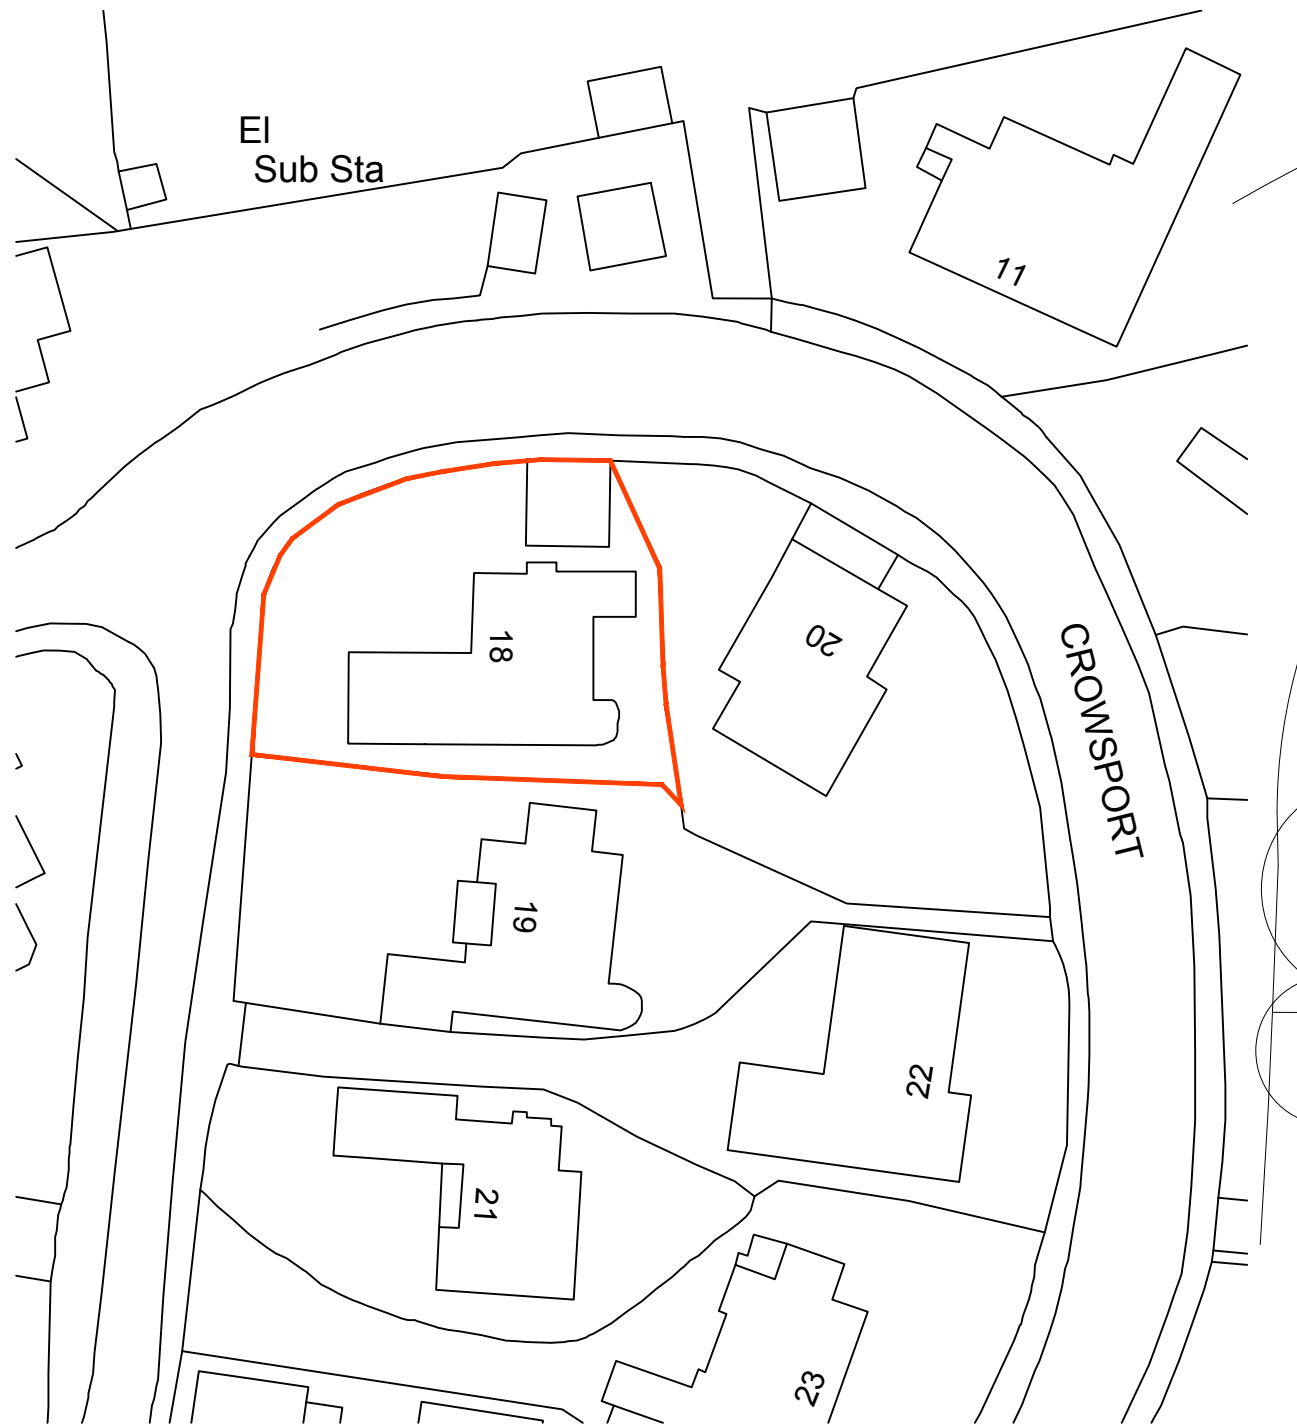

Ordnance Survey, (c) Crown Copyright 2022. All rights reserved.
Licence number 100022432

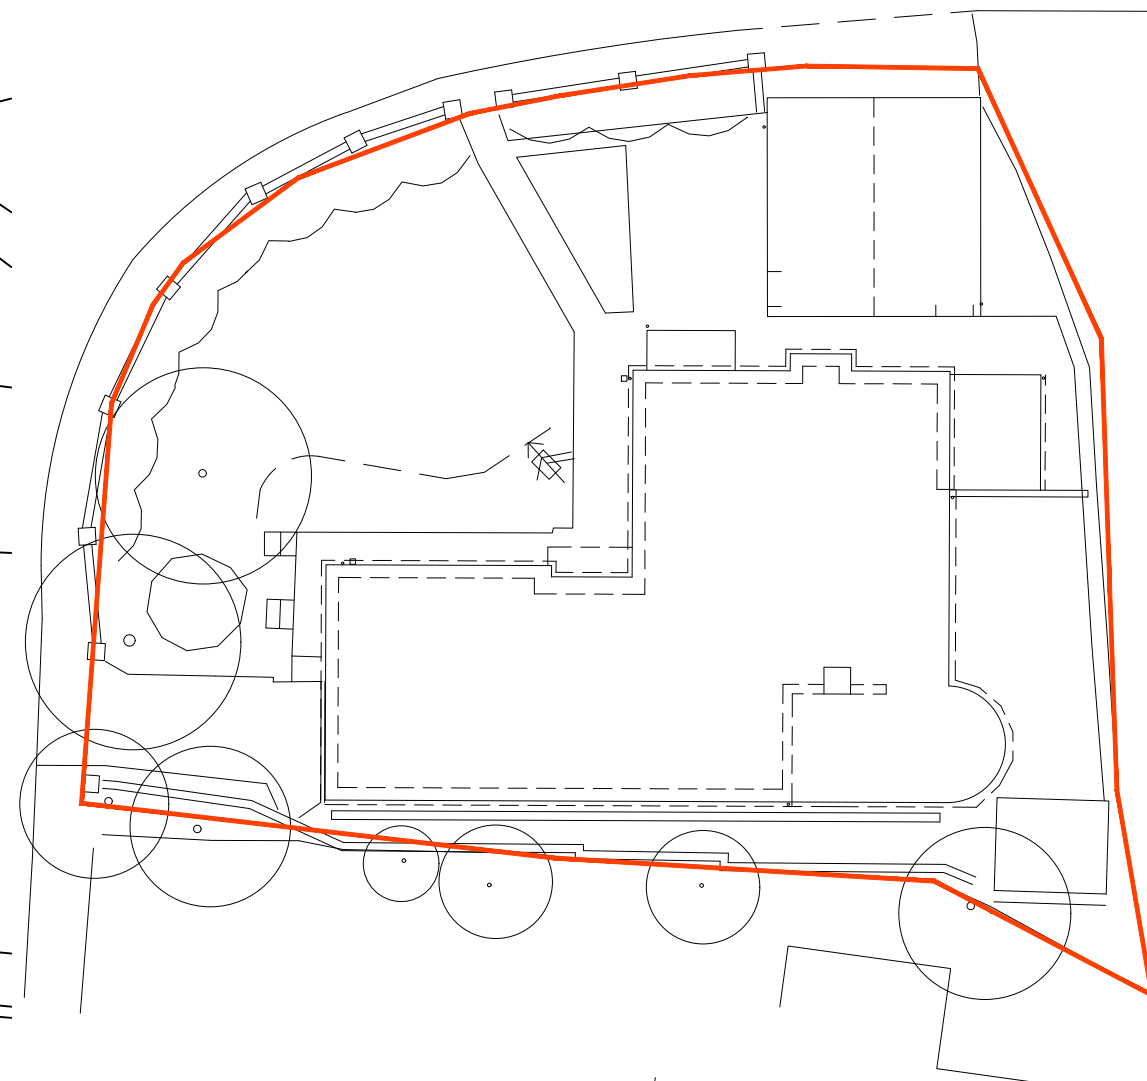

1 existing site plan
scale 1:1250 @ A3

2 existing site plan
scale 1:500 @ A3

3 existing site layout plan
scale 1:200 @ A3


preliminary

this drawing is not for
construction
this drawing is the
property of:
dwell design
funtley court,
funtley hill,
fareham,
po16 7uy


revisions
-/-

scale bars


1:1250

 

1:500

 

1:200

 

scale
1:1250/ 1:500/
1:200 @ A3

date
march 22

job name
18 crowsport

job number
22014

drawing number
(pl)01

drawing name
existing site plans

status
preliminary

revision
-

dwell design
ltd