


notes:

- 1. room divider door
- 2. window to river view
- 3. roof window over stairs
- 4. opaque glazed screen here extending to 1700mm height
- 5. 1700mm high wall

key



proposed
new wall

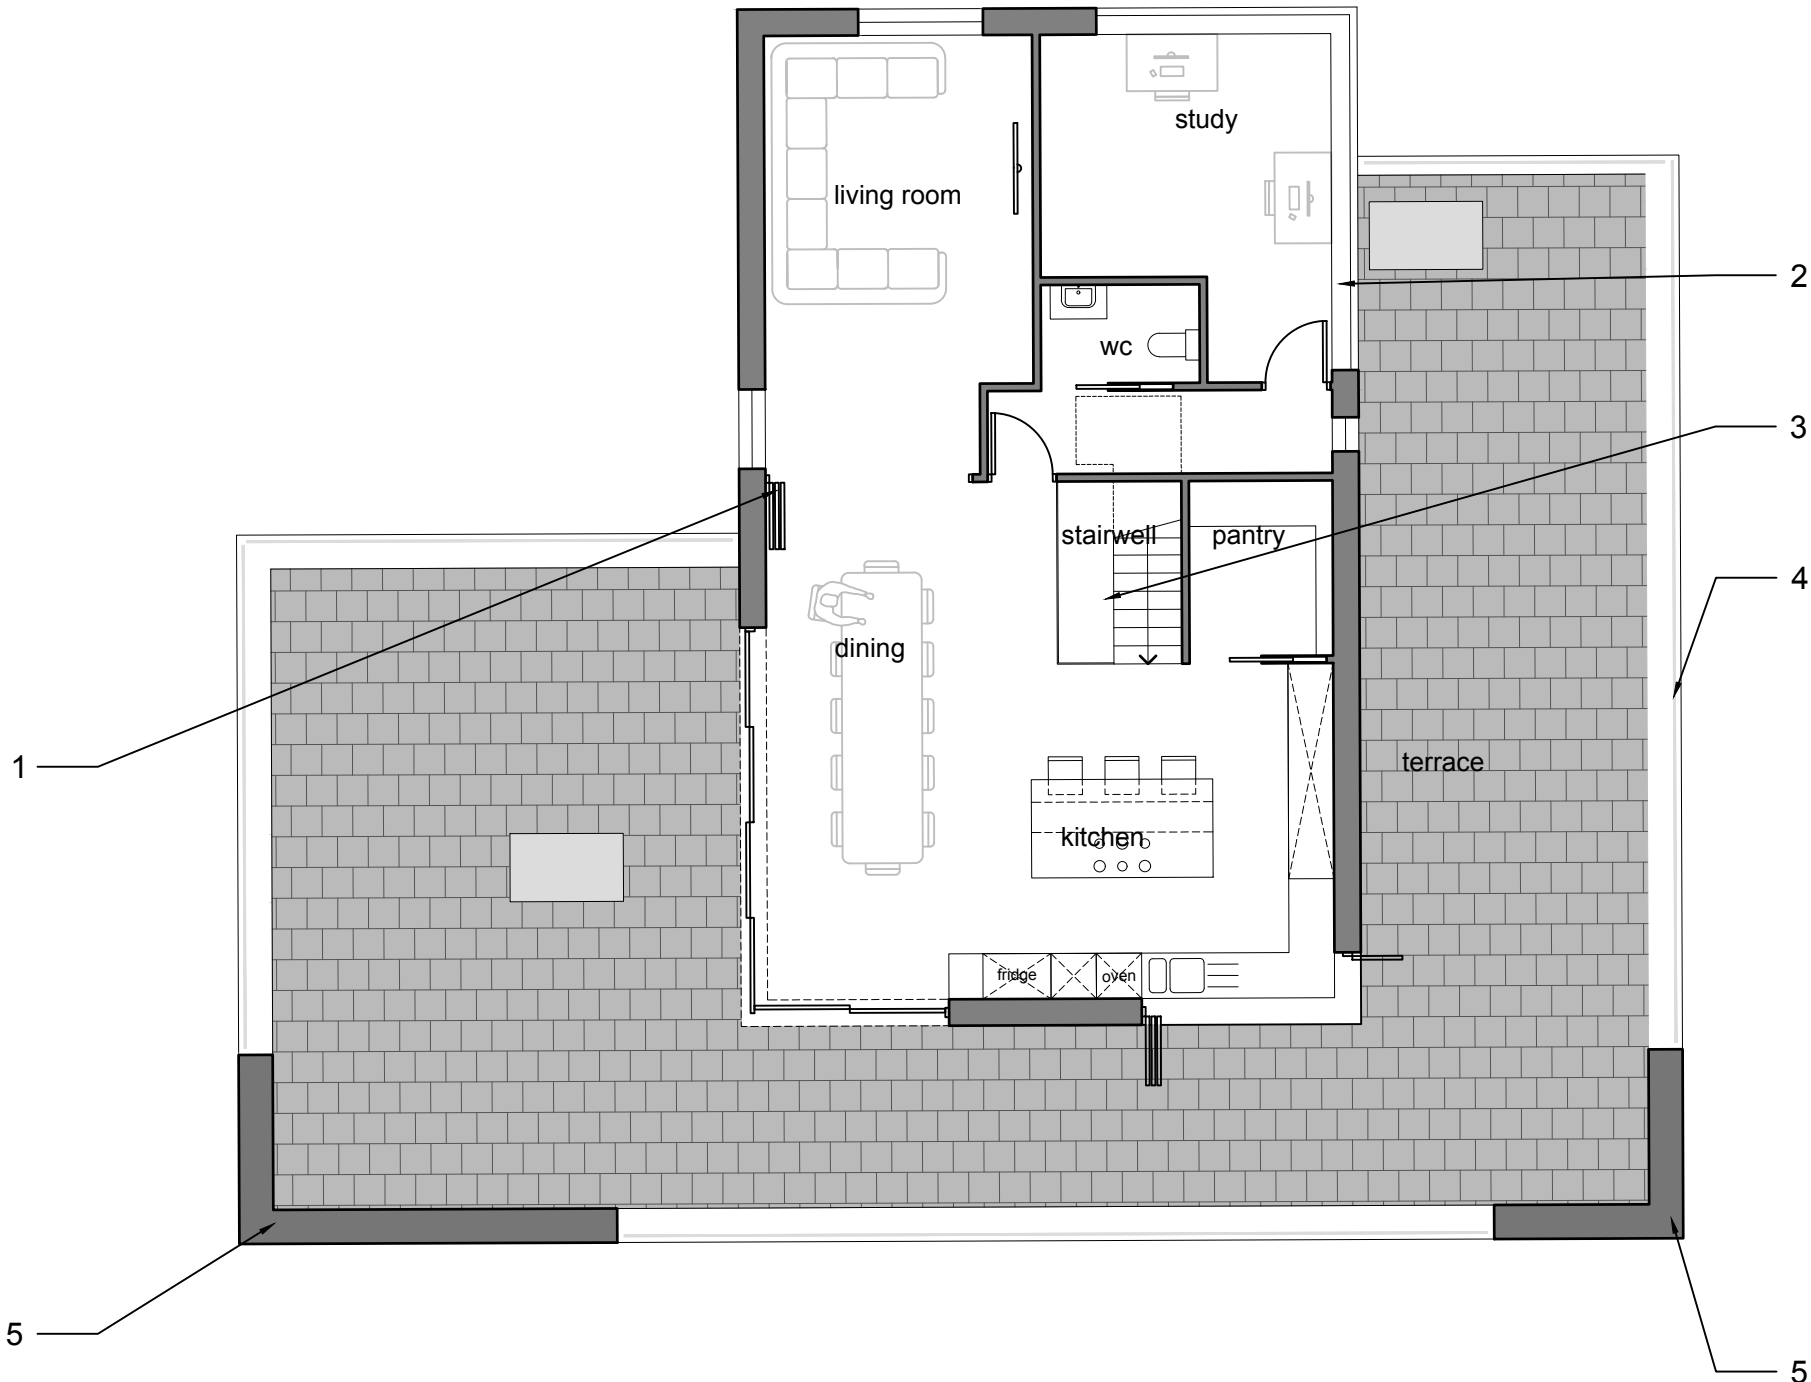


1 proposed first floor plan
scale 1:100 @ A3

preliminary

this drawing is not for
construction
this drawing is the
property of:
dwell design
funtley court,
funtley hill,
fareham,
po16 7uy

revisions
a/12.09.2022/minor update

 

scale
1:100 @ A3

job name
18 crowsport

date
march 22

job number
22014

drawing number
(pl)06

drawing name
proposed first floor
plan

status
preliminary

revision
a

