


notes:

1. opaque glazing to 1700mm


materials key:




1 white render

 


2 new powder coated windows and doors

 


3 glazed balustrade

 

4 powdercoated garage door

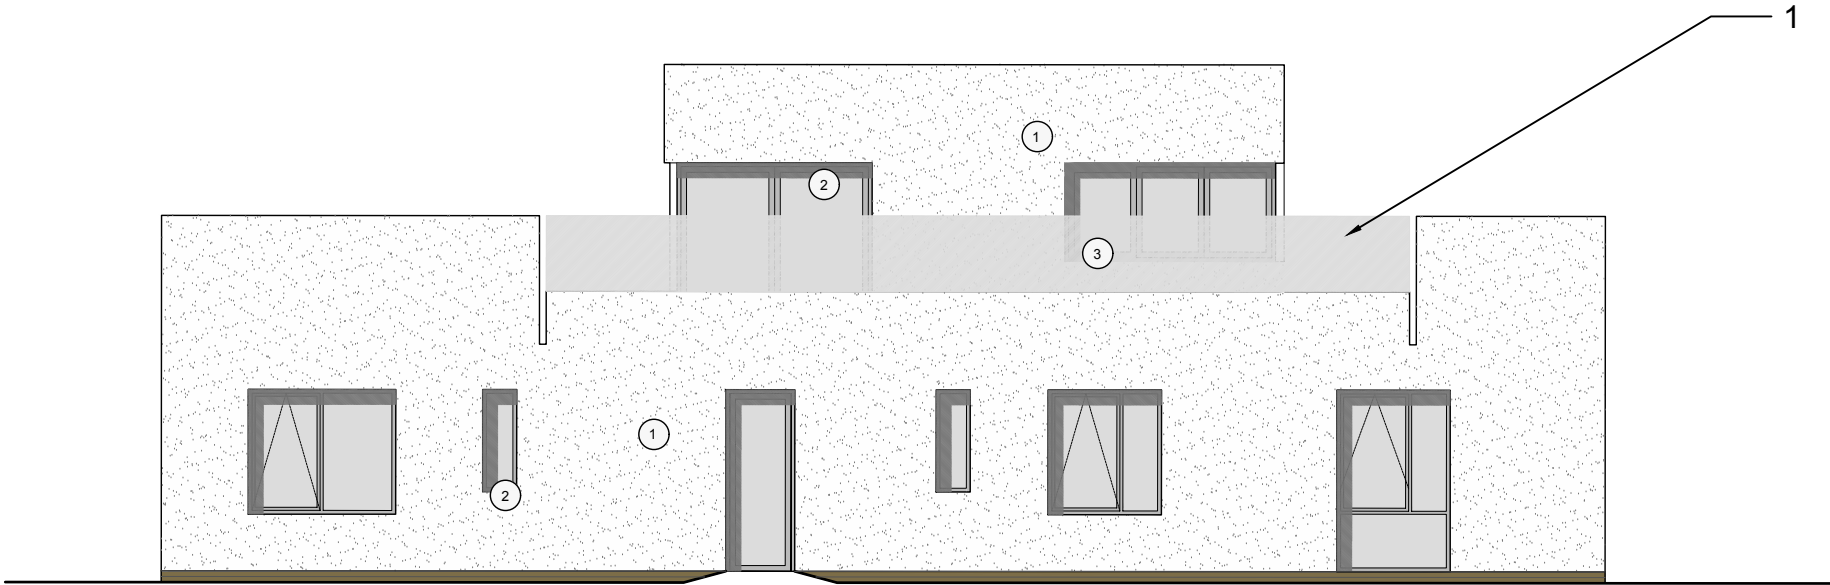

1 proposed south elevation  
scale 1:100 @ A3

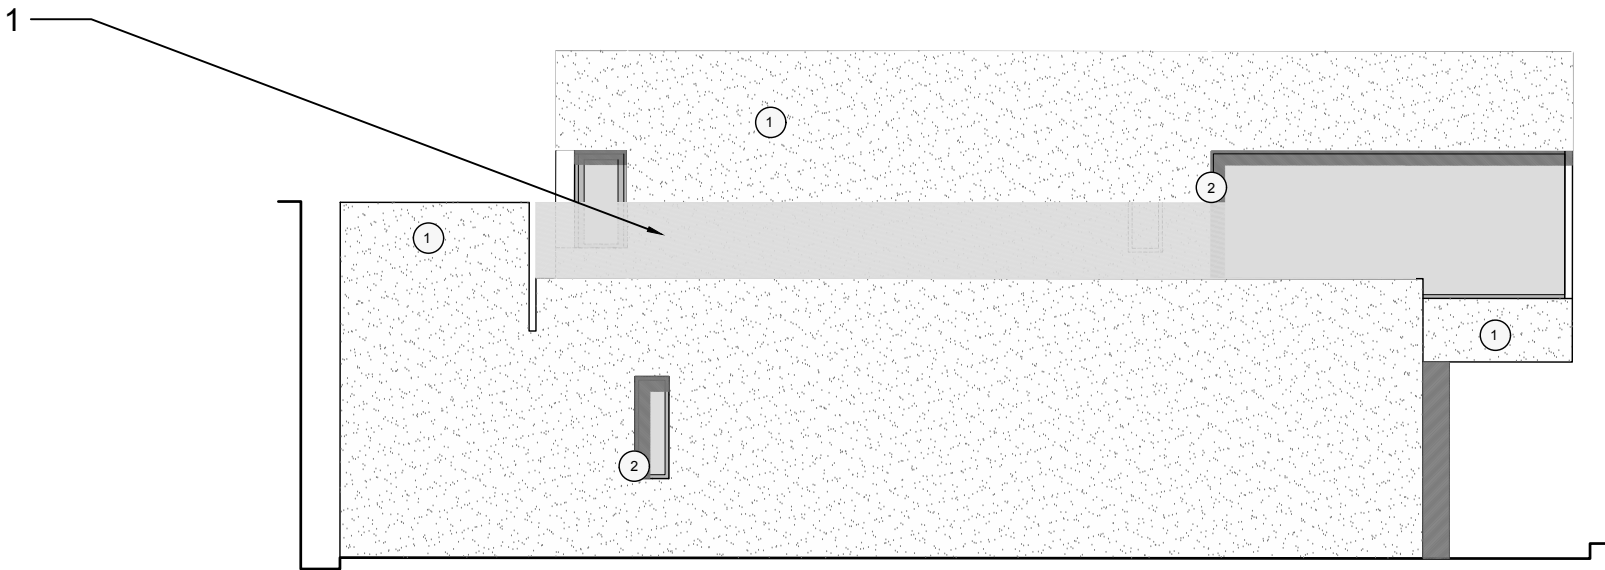

2 proposed east elevation  
scale 1:100 @ A3


preliminary

this drawing is not for construction  
this drawing is the property of:  
dwell design  
funtley court,  
funtley hill,  
fareham,  
po16 7uy

revisions  
-/-

scale bars

1:100

 

scale  
1:100 @ A3

job name  
18 crowsport

date  
march 22

job number  
22014

drawing number  
(pl)08

dwell design  
ltd

drawing name  
proposed house  
elevations sheet 2

status  
preliminary

revision  
-