


notes:

1. opaque glazing at rear to 1700mm


materials key:



1 white render

 


2 new powder coated windows and doors

 


3 glazed balustrade



4 powdercoated garage door

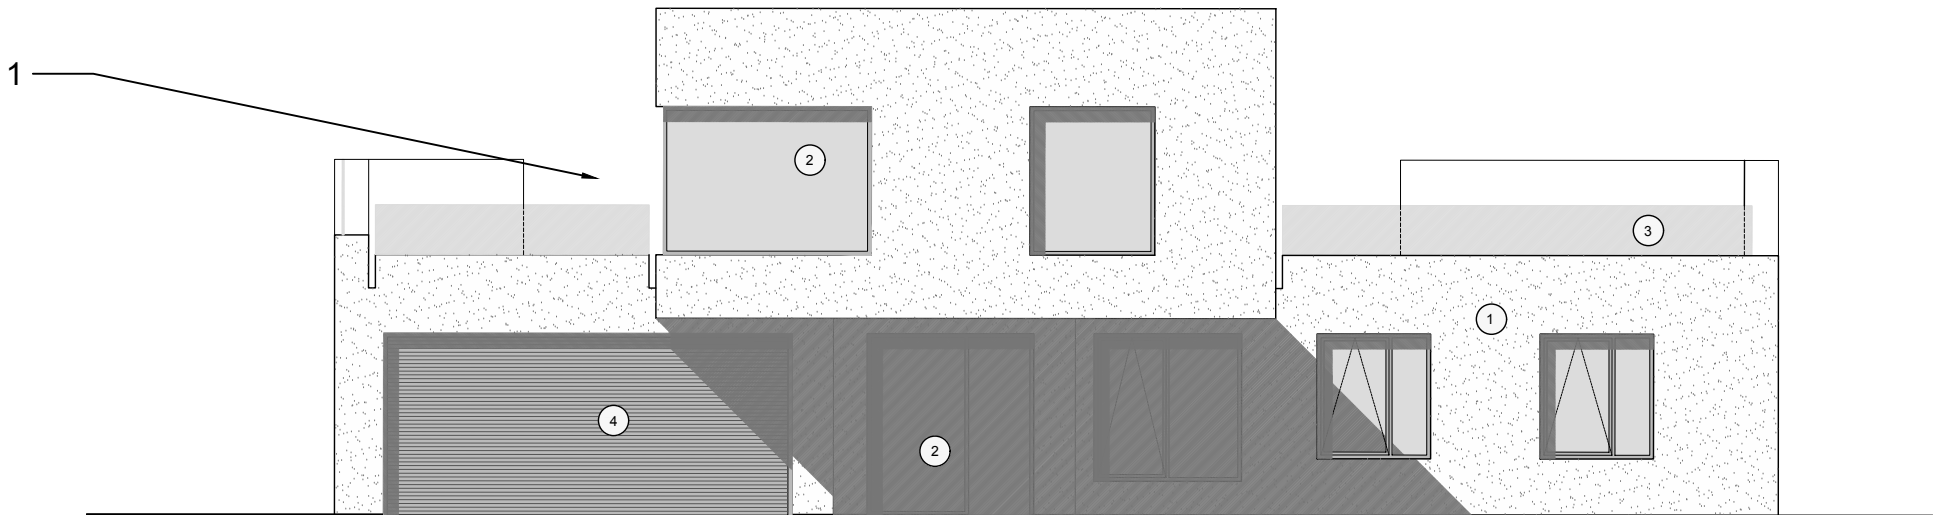

1 proposed north elevation
scale 1:100 @ A3

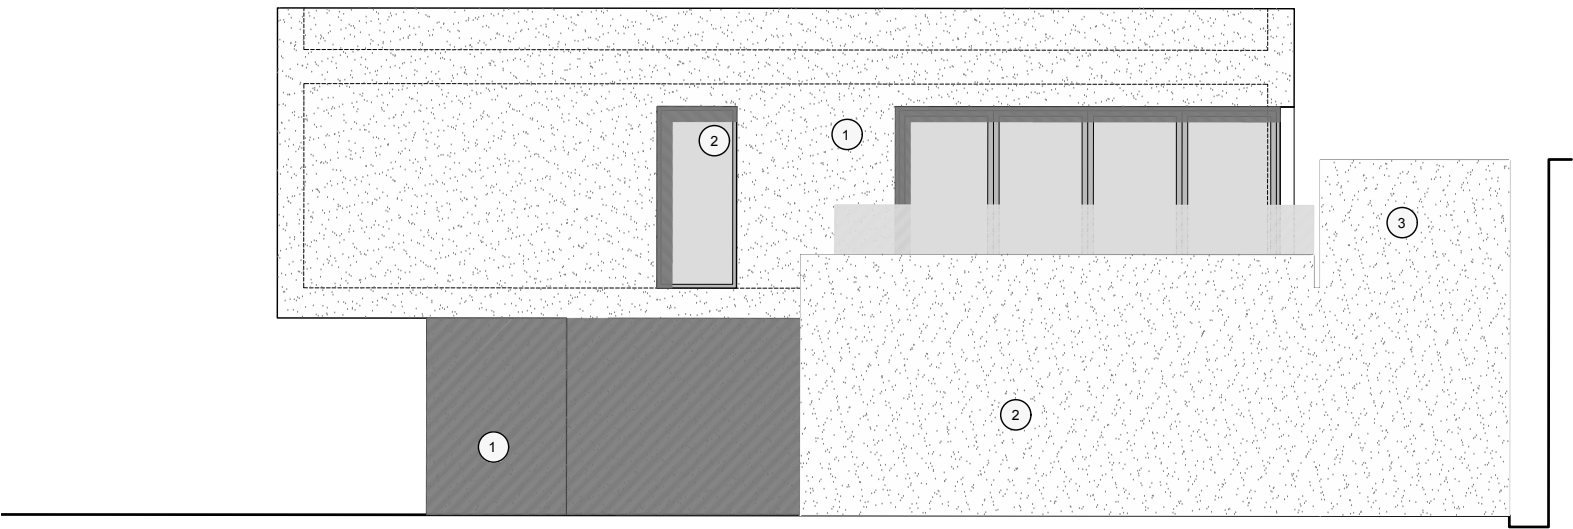

2 proposed west elevation
scale 1:100 @ A3


preliminary

this drawing is not for construction
this drawing is the property of:
dwell design
funtley court,
funtley hill,
fareham,
po16 7uy

revisions
-/-

scale bars

1:100

 

scale
1:100 @ A3

job name
18 crowsport

date
march 22

job number
22014

drawing number
(pl)07

dwell design ltd

drawing name
proposed house
elevations sheet 1

status
preliminary

revision
-