




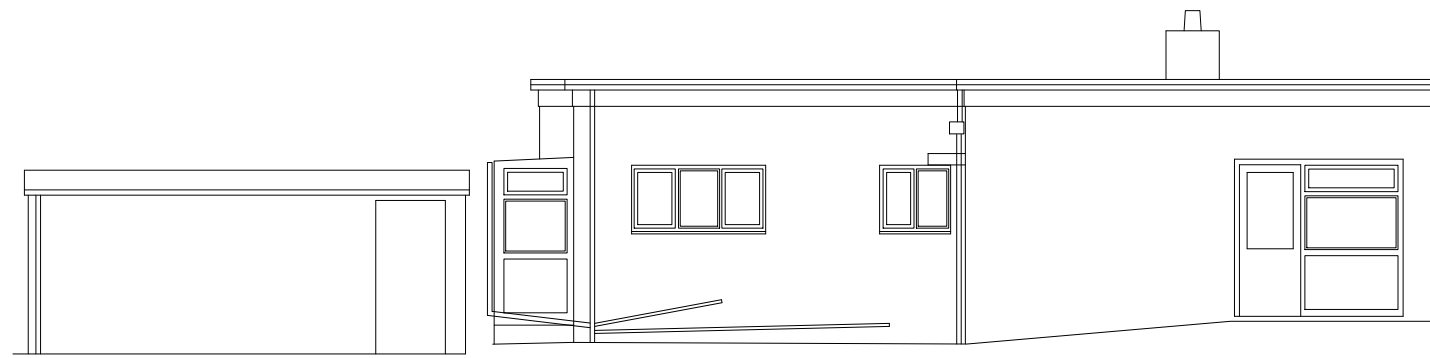


1 existing west elevation
scale 1:100 @ A3

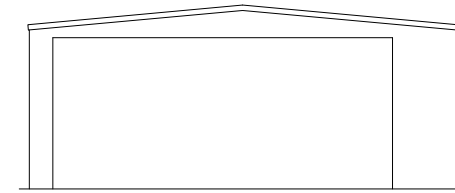

5 garage existing north elevation
scale 1:100 @ A3

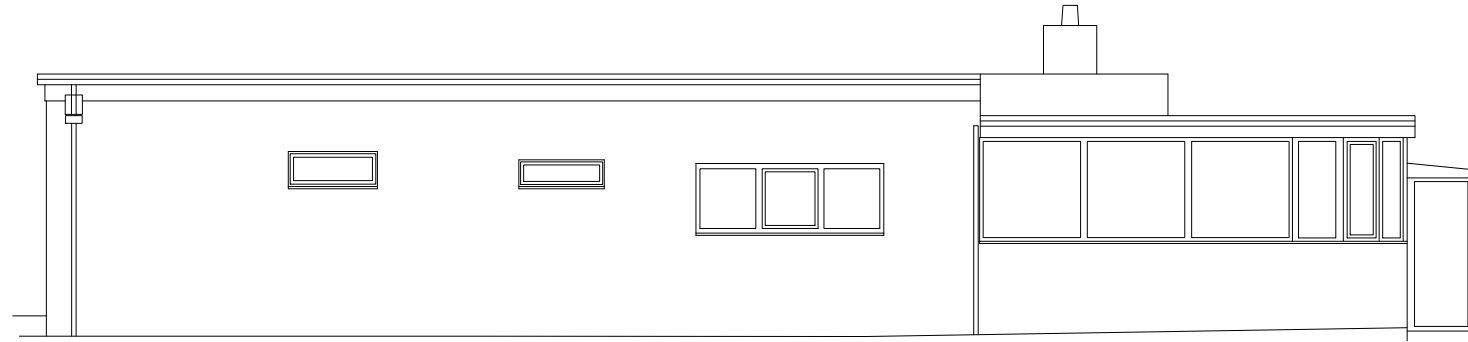


2 existing south elevation
scale 1:100 @ A3

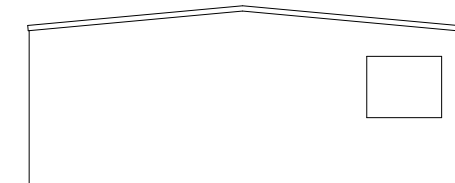

6 garage existing south elevation
scale 1:100 @ A3



3 existing east elevation
scale 1:100 @ A3

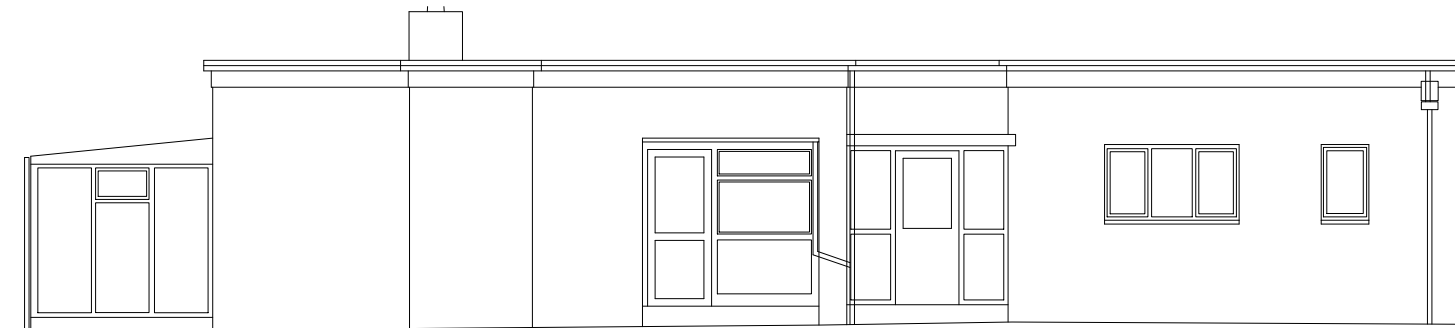

4 existing north elevation
scale 1:100 @ A3


preliminary

this drawing is not for
construction
this drawing is the
property of:
dwell design
funtley court,
funtley hill,
fareham,
po16 7uy

revisions
-/-

scale bars

1:100

 

scale
1:100 @ A3

job name
18 crowsport

date
march 22

job number
22014

drawing number
(pl)03

drawing name
existing house and
garage elevations

status
preliminary

revision
-

dwell design
ltd