




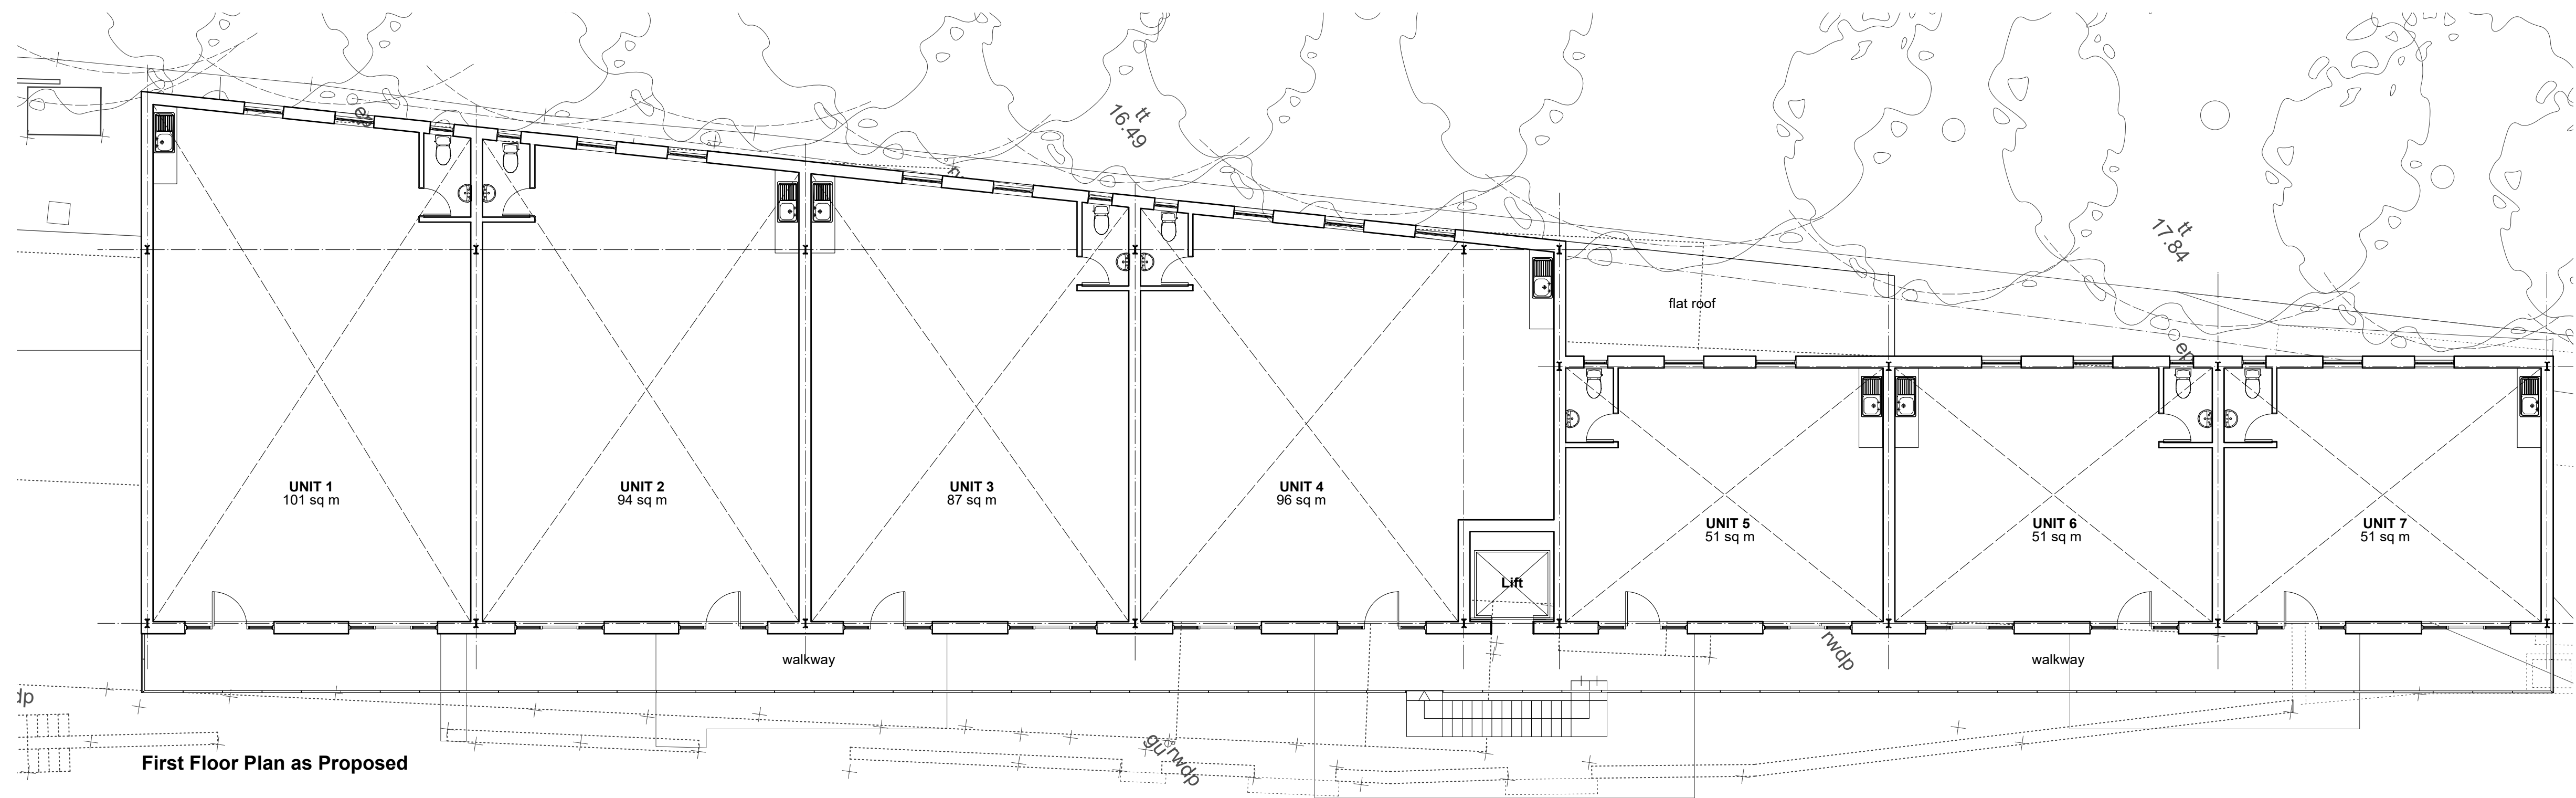

First Floor Plan as Proposed

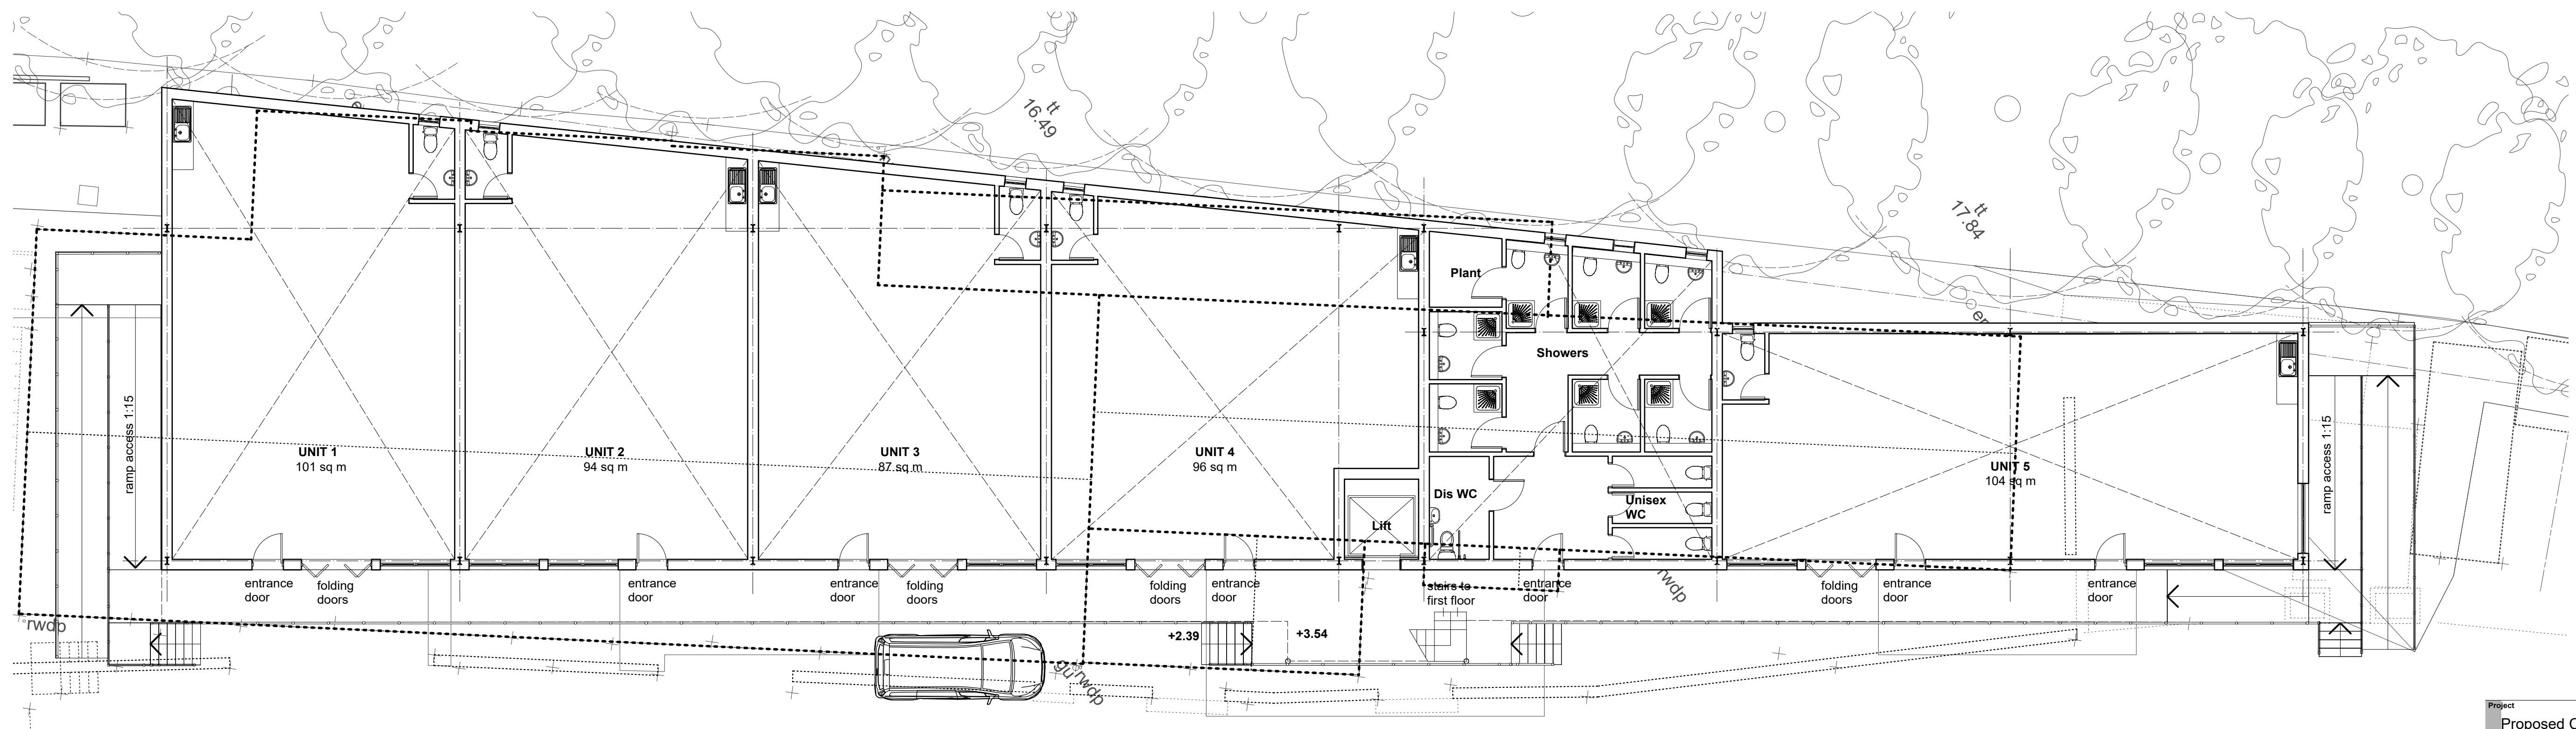

Ground Floor Plan as Proposed

 

Project
Proposed Commercial Units
Deacons Marina and Boatyard,
Southampton, Hants, SO31 8AZ

Client
Boatfolk

Drawing:
Workshop and Offices
Plans as Proposed

boatfolk

Scale:
1:100 @ A1
1:200 @ A3

Date:
July 2022

Drawn:
MJR

Drawing no:
PA22-145:03

Rev:

A 8 Westcliff, Lee-on-the-Solent Hants PO13 9J5
T 02392 55 66 40
E studio@plumarchitects.co.uk

plum
architects