




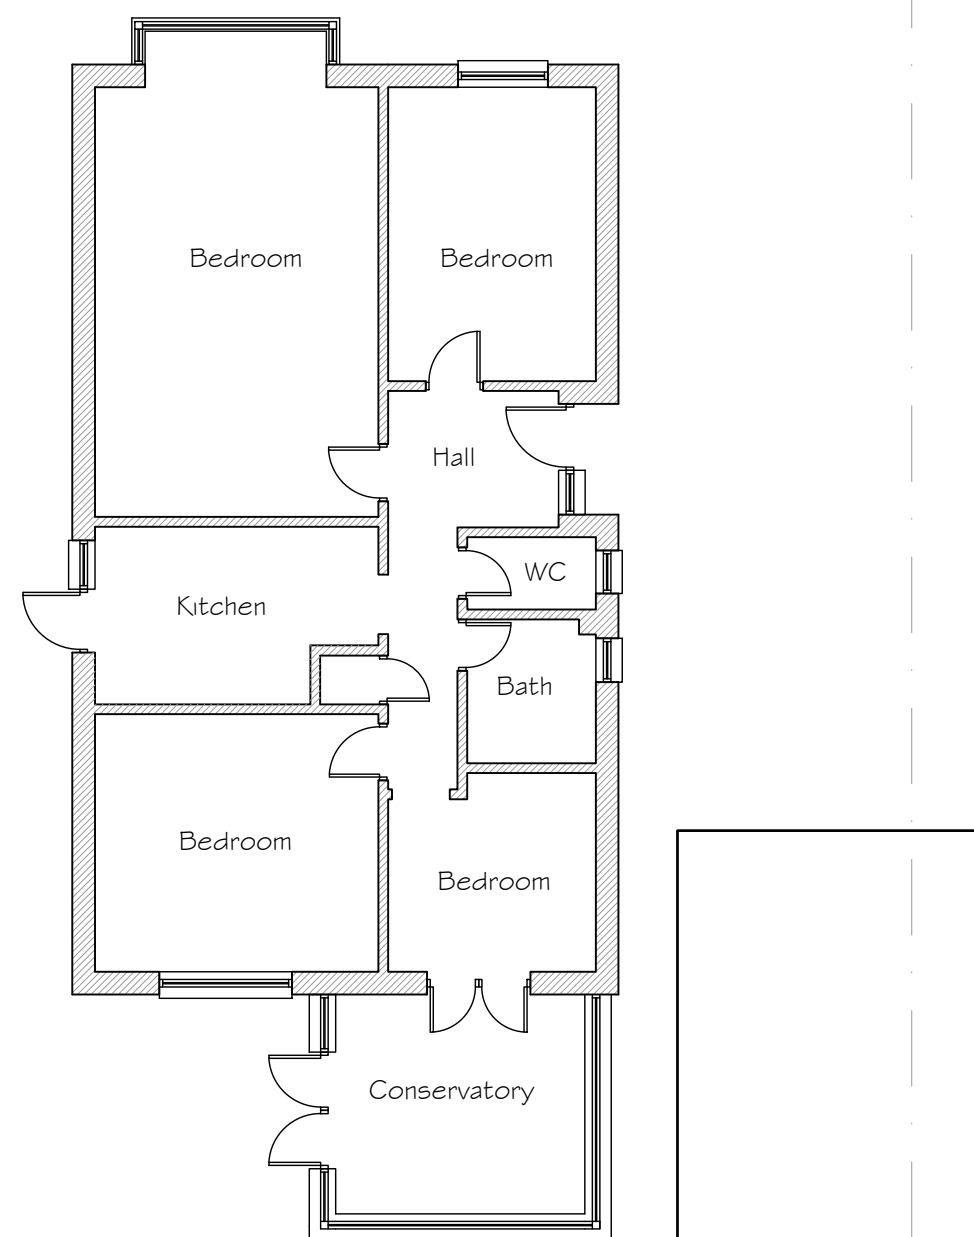

Existing Ground Floor Plan

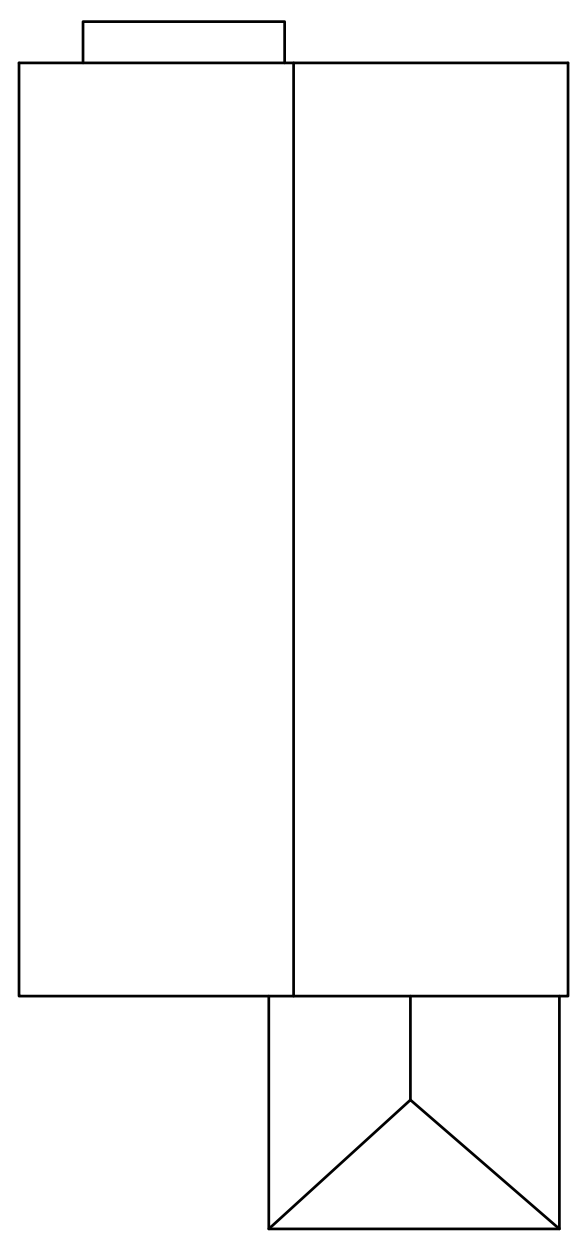


Existing Roof Plan

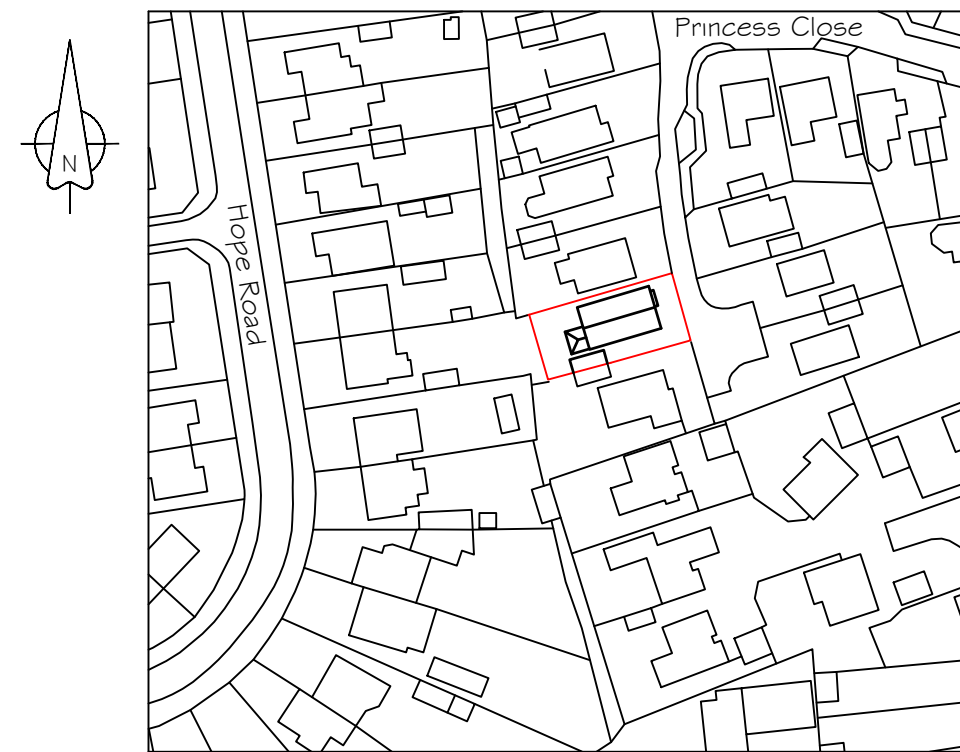

Location Plan 1:1250

© Crown Copyright (2022). All rights reserved.
Licence Number 100046928.

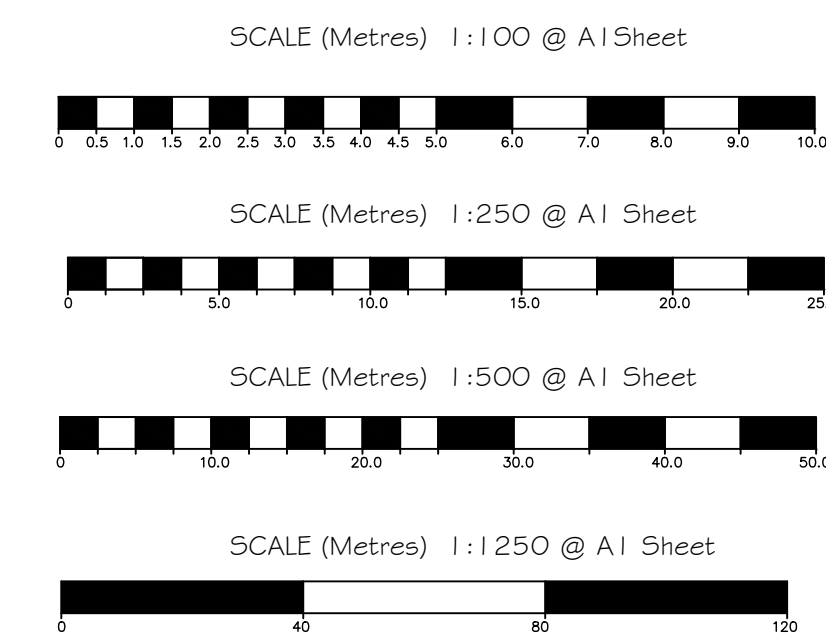


Drawing Notes:


The copyright of this drawing belongs solely with BPS Design Consultants Ltd, it should not be copied or reproduced without their written consent.

Written dimensions to take precedent over scaling the drawing however all dimensions to be checked and verified on site prior to commencing works. The Contractor shall take all responsibility for setting out. Any discrepancies should be clarified prior to proceeding with work.


All workmanship and materials shall comply with BS 8000 Parts 1 - 15.

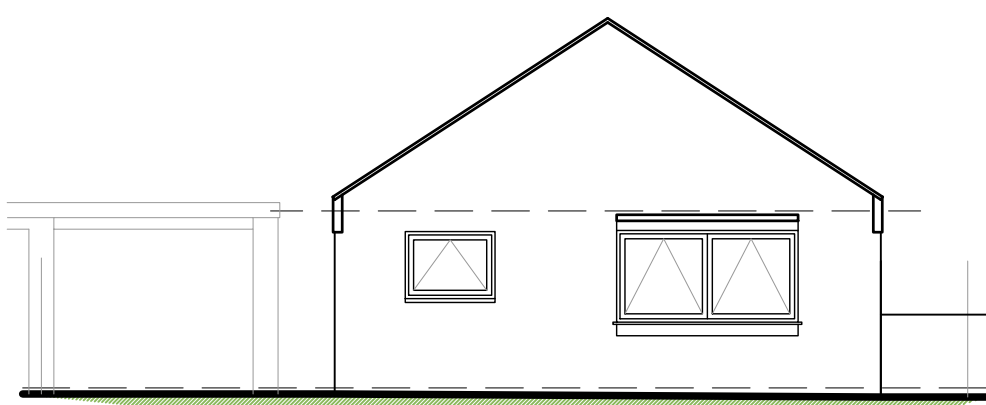


Existing Front Elevation

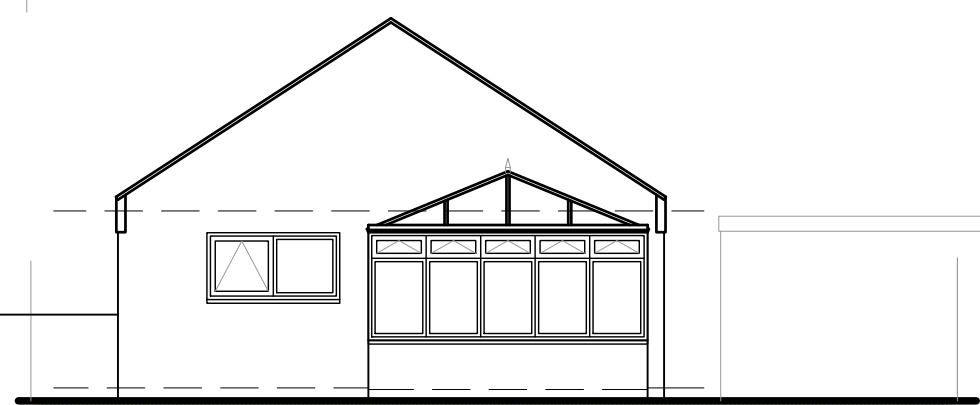

Existing Rear Elevation

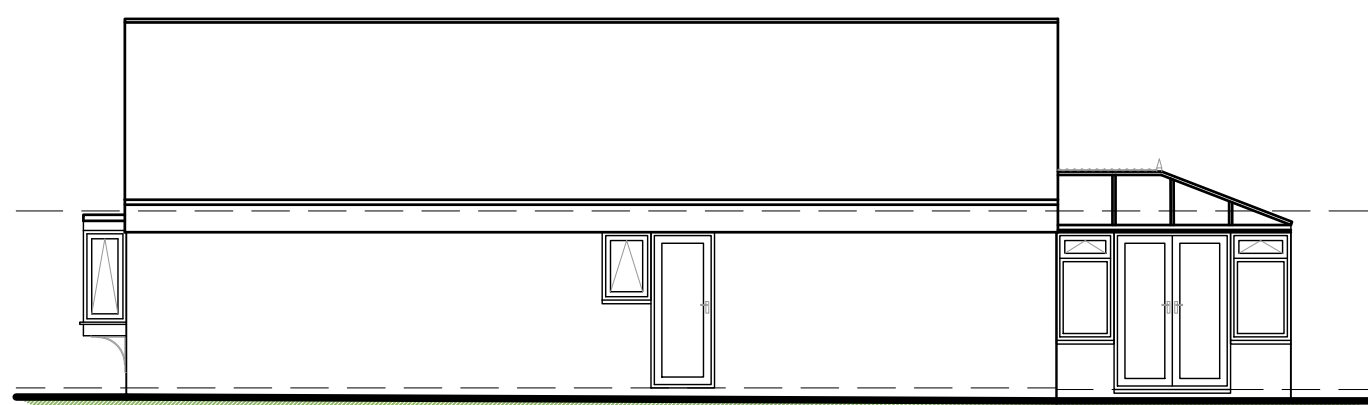


Existing Side Elevation

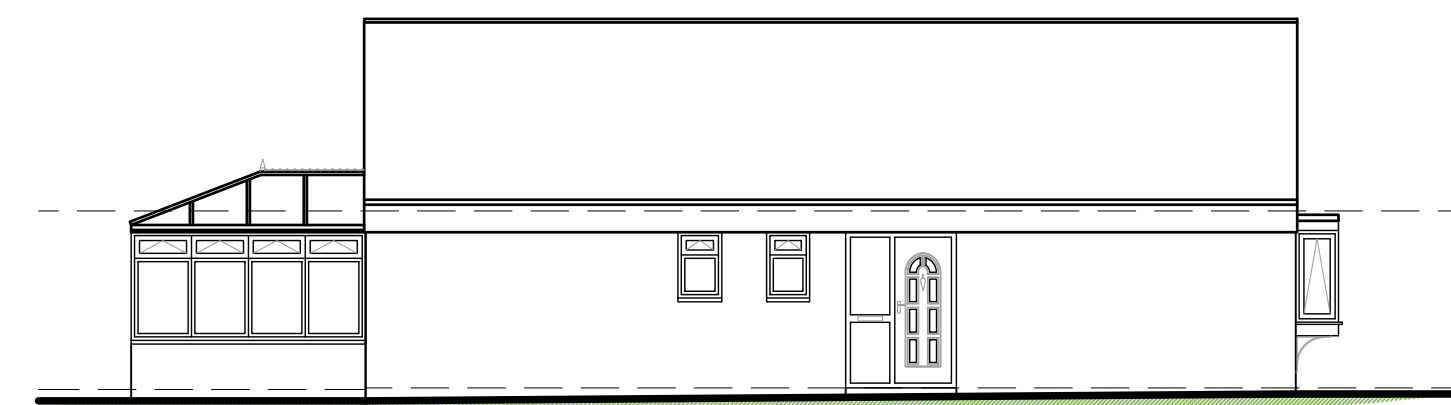


Existing Side Elevation

Existing Elevations and Plans 1:100

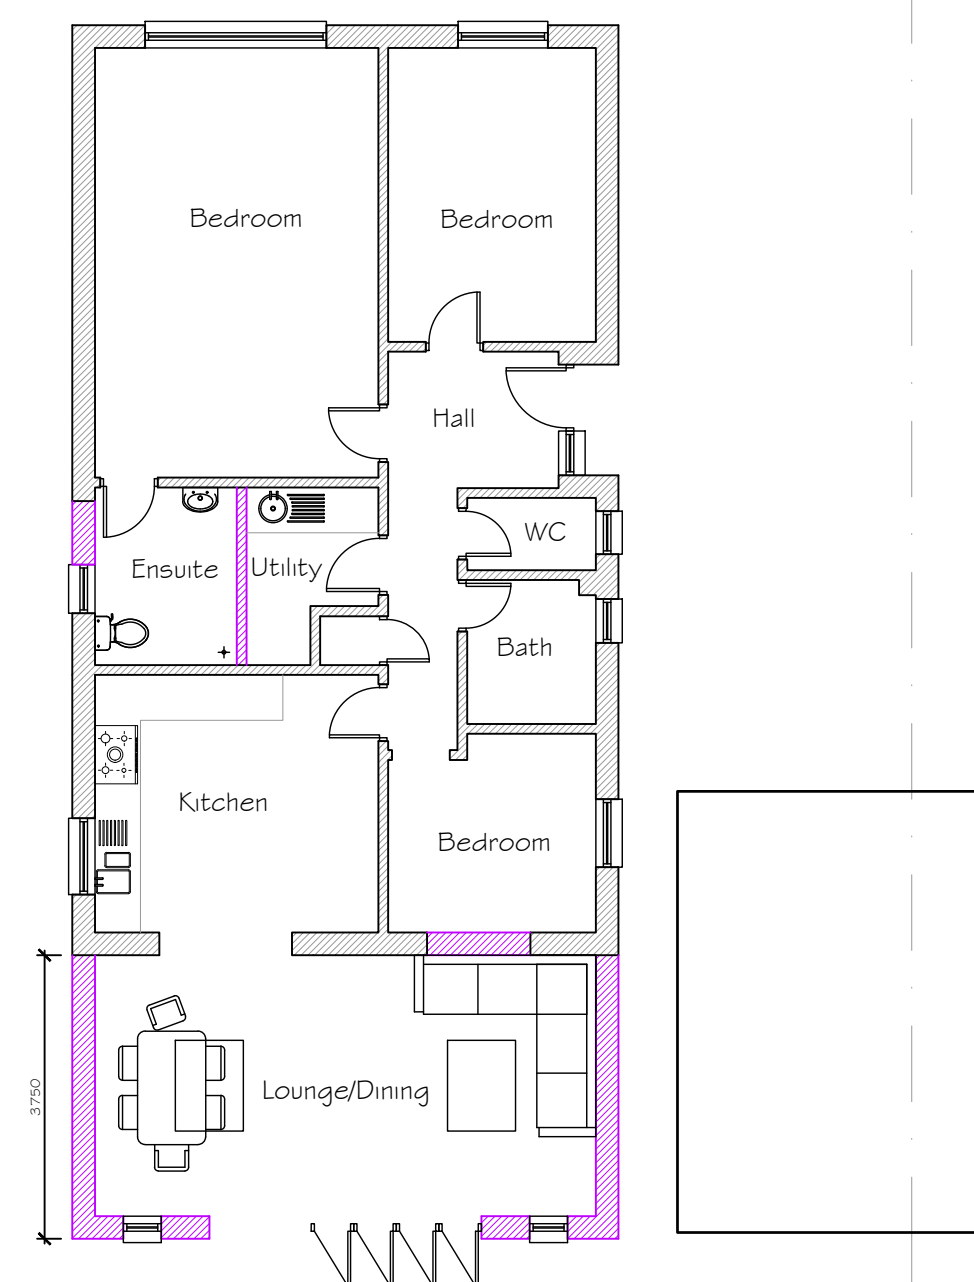


Proposed Ground Floor Plan

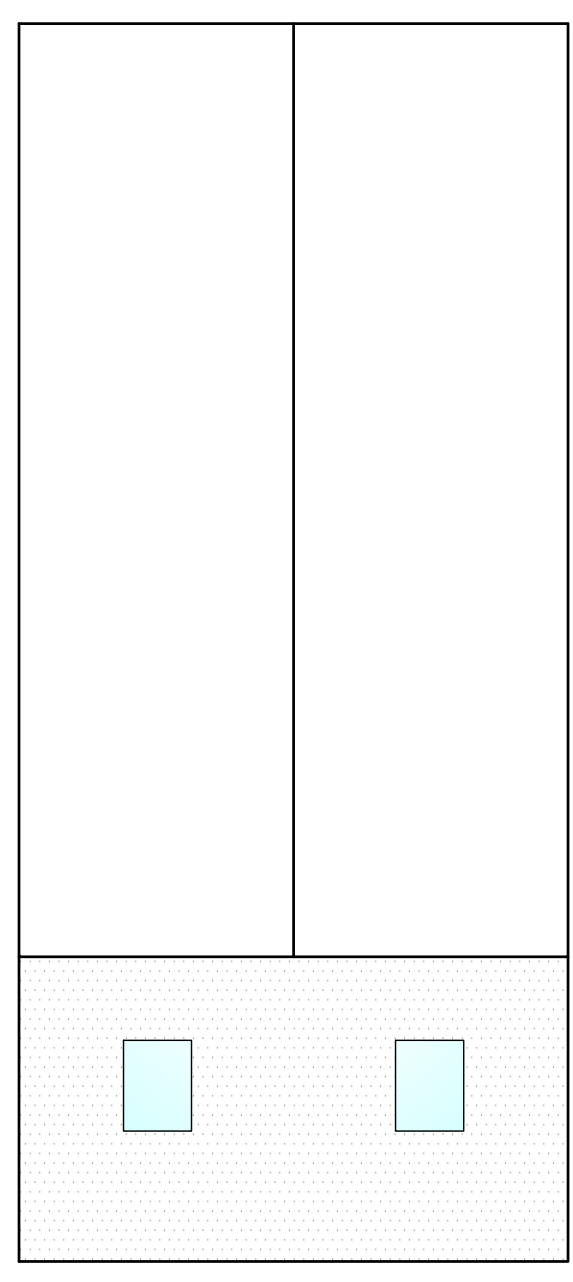


Proposed Roof Plan




Block Plan 1:500

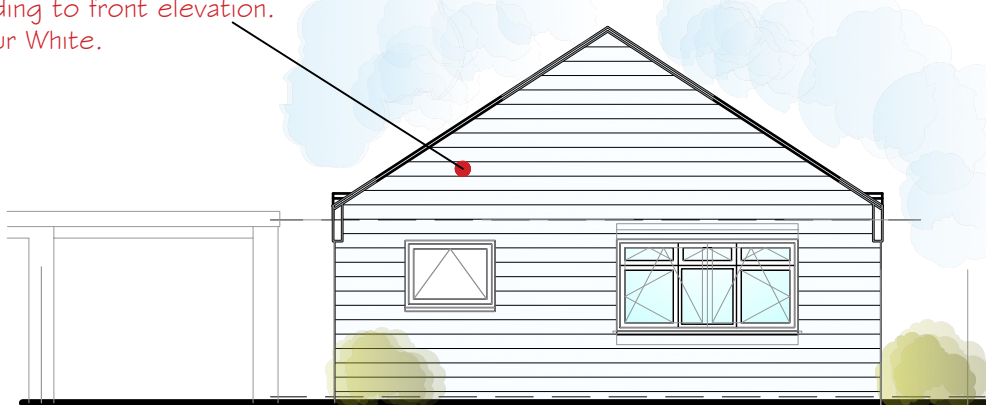


Proposed Front Elevation

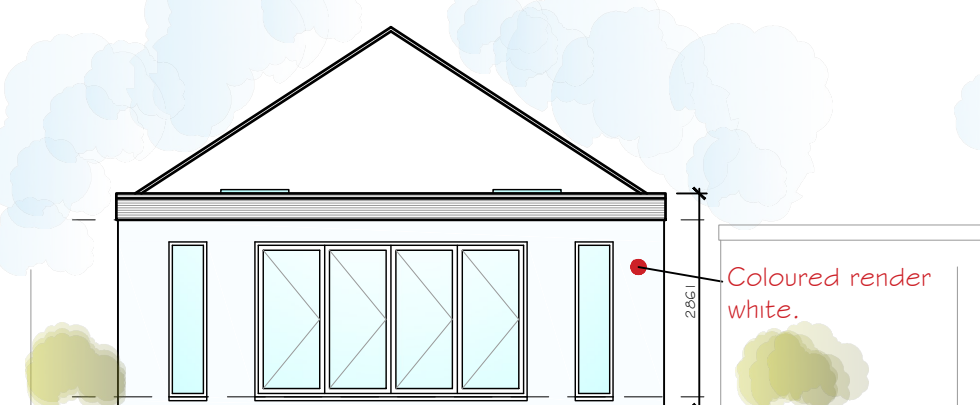

Proposed Rear Elevation

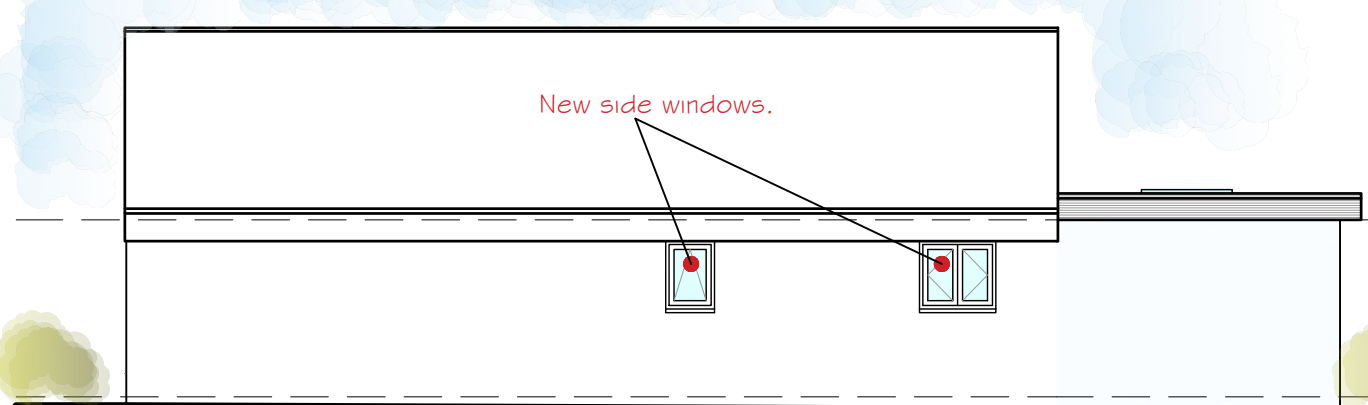

Proposed Side Elevation

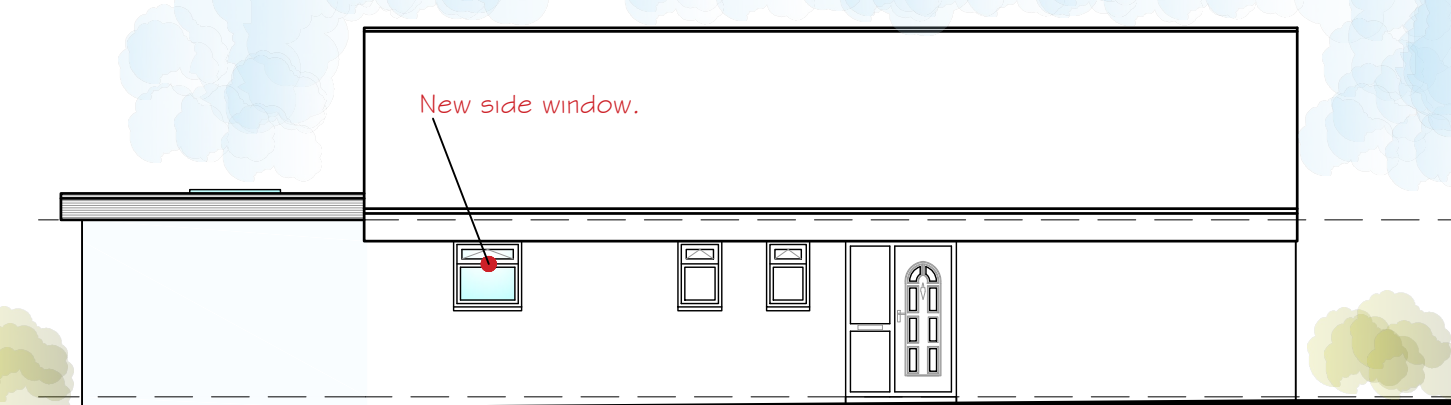

Proposed Side Elevation

Proposed Elevations and Plans 1:100

Issued for
Planning Approval

BPS Design Consultants Ltd
Architectural Services and Structural Engineers

Seafields, Dodwell Lane, Bursledon, Southampton, SO31 1DJ

Tel: 023 8040 4017

robert@bpsdesign.co.uk colin@bpsdesign.co.uk
Mobile: 07915 604 293 Mobile: 07886 855 697

www.bpsdesign.co.uk

Project: 9 Princess Close, West End SO30 3JU		
Client: Mr M. Brown		
Dwg Title: Existing and Proposed Extension		
Dwg No: PL01	Revision: A	
Date: July 2022	By: rjn	Scale: As Shown
The Copyright of this drawing belongs solely to BPS Design Consultants Ltd. It should not be copied or reproduced without consent from BPS Design Consultants Ltd. Original drawing at A1 size.		