



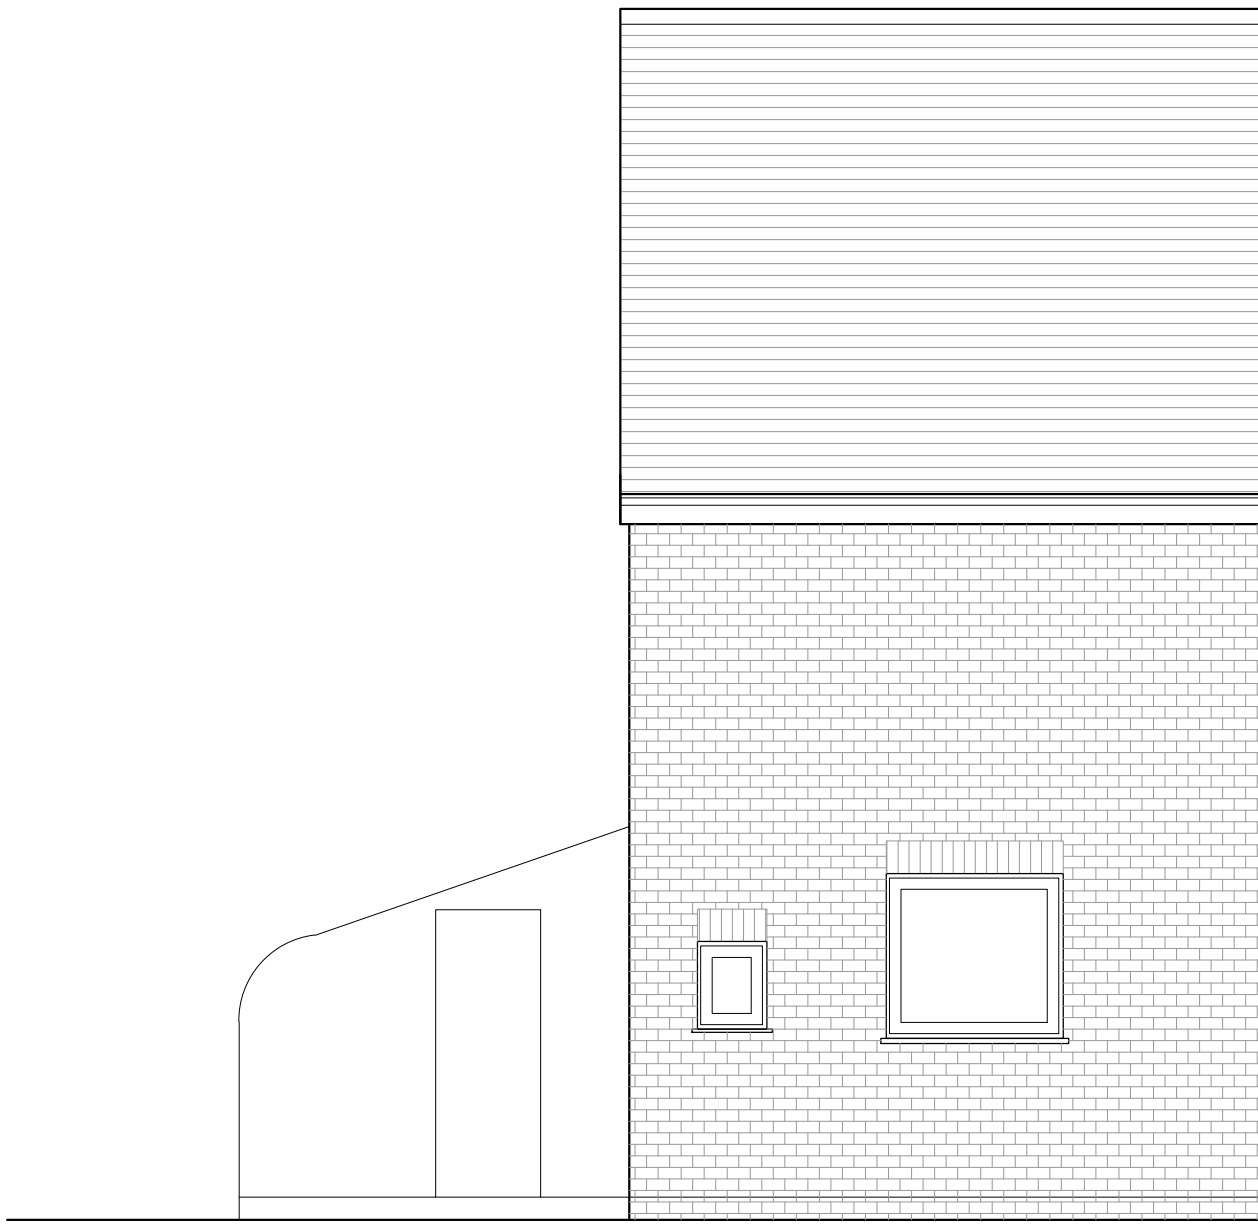


North-East (Rear) Elevation - As Existing

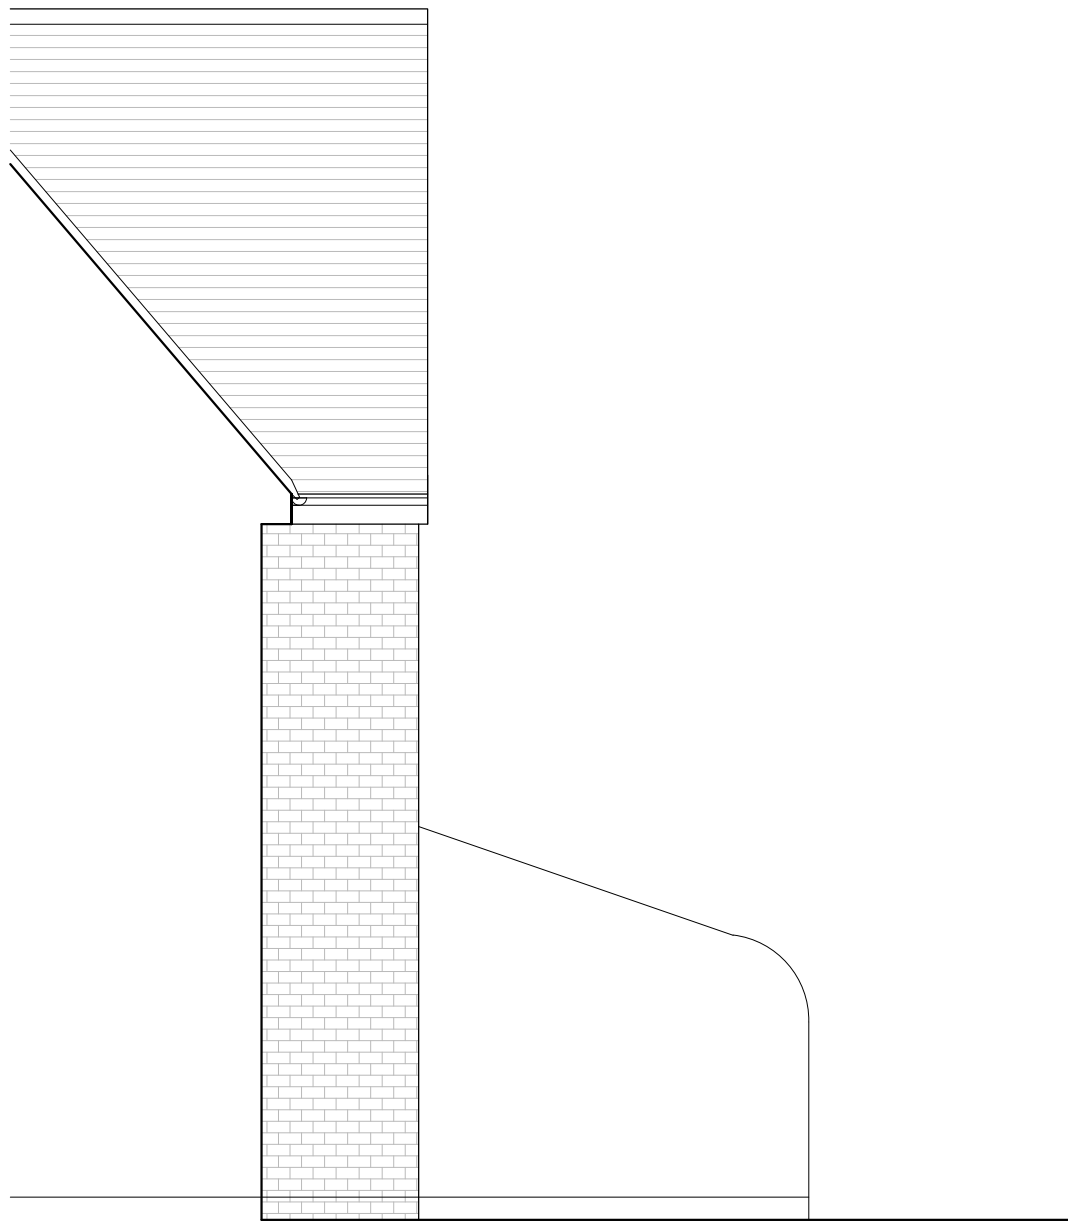


North-West (Side) Elevation - As Existing



South-East (Side) Elevation - As Existing

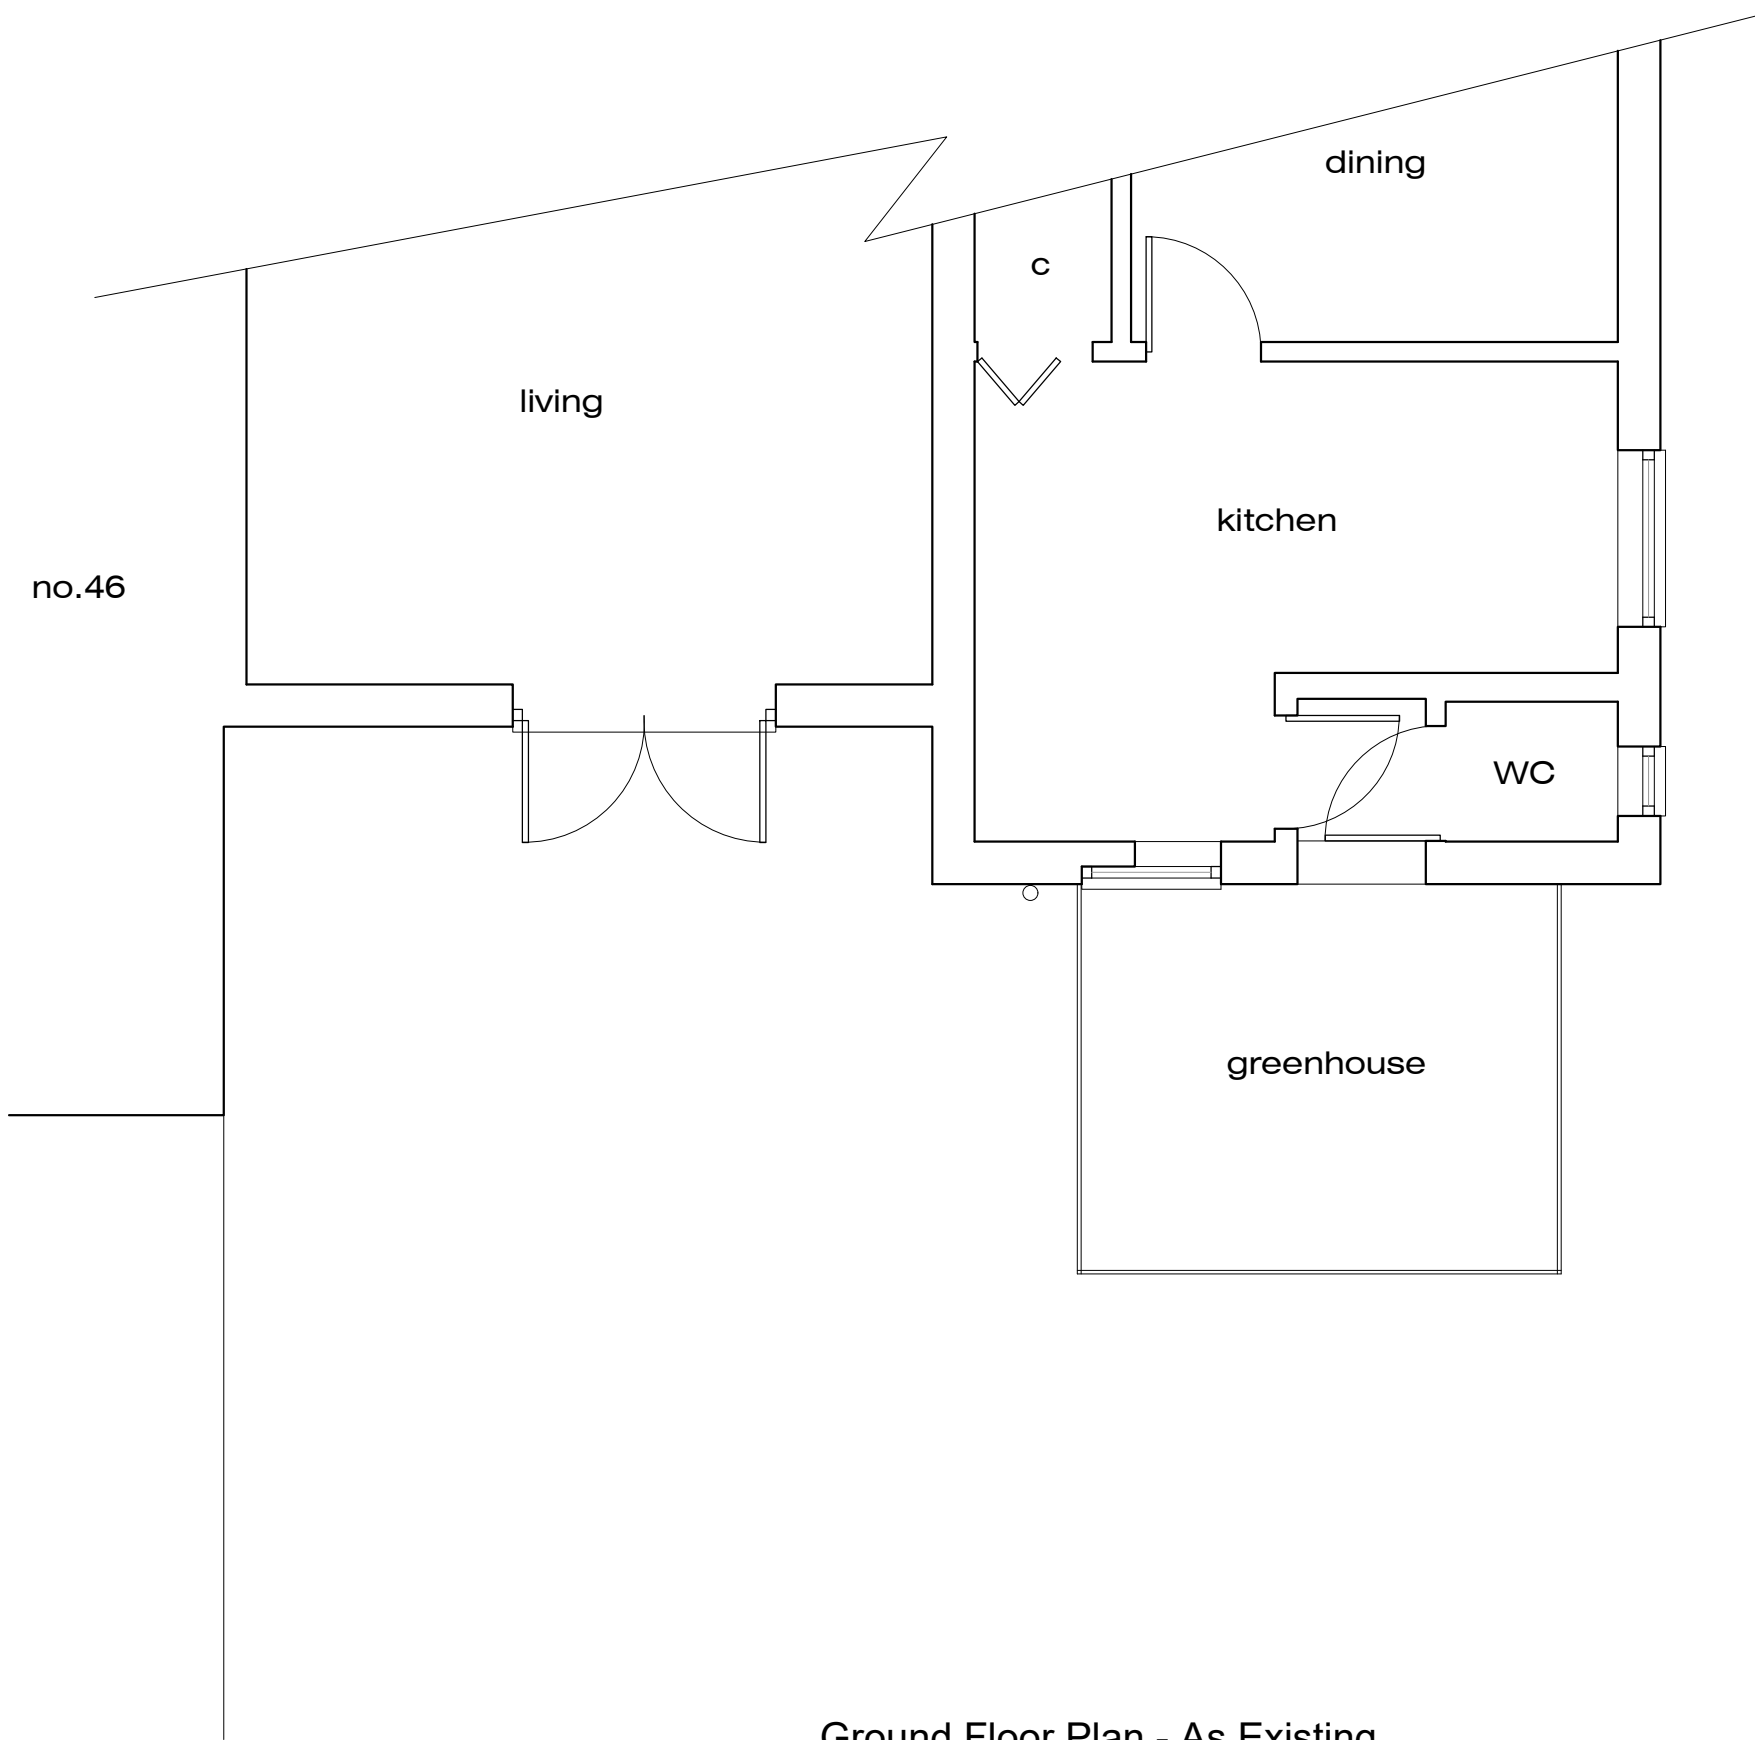

Ground Floor Plan - As Existing

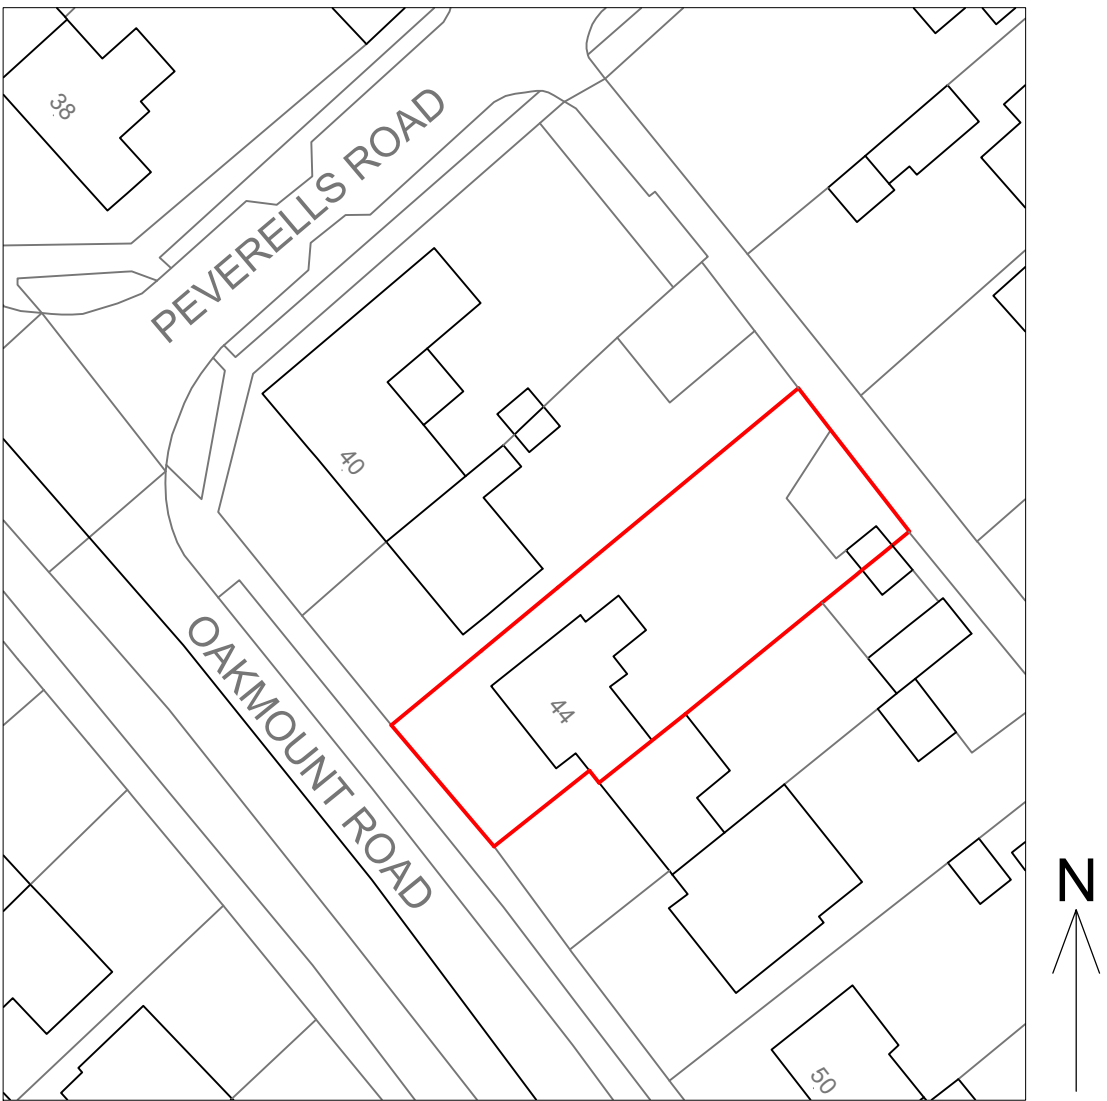

Block Plan - As Existing 1:500

-	Issued for Prior Approval Application	NJ	16-09-22
Rev.		By	Date
Coast Architecture Ltd The Hawthorns, 105 Dibles Road, Warsash, Southampton, SO31 9JL 07920 260758 Project 44 Oakmount Road, Chandler's Ford, SO53 2LL Client Mr and Mrs M Power			
Title Plans & Elevations - As Existing			
Date	June 22	Drawn By	NJ
Job No.	Drawing No.	Scale	Revision
C22-013	001	1:50 /500@A1	-