





FRONT ELEVATION

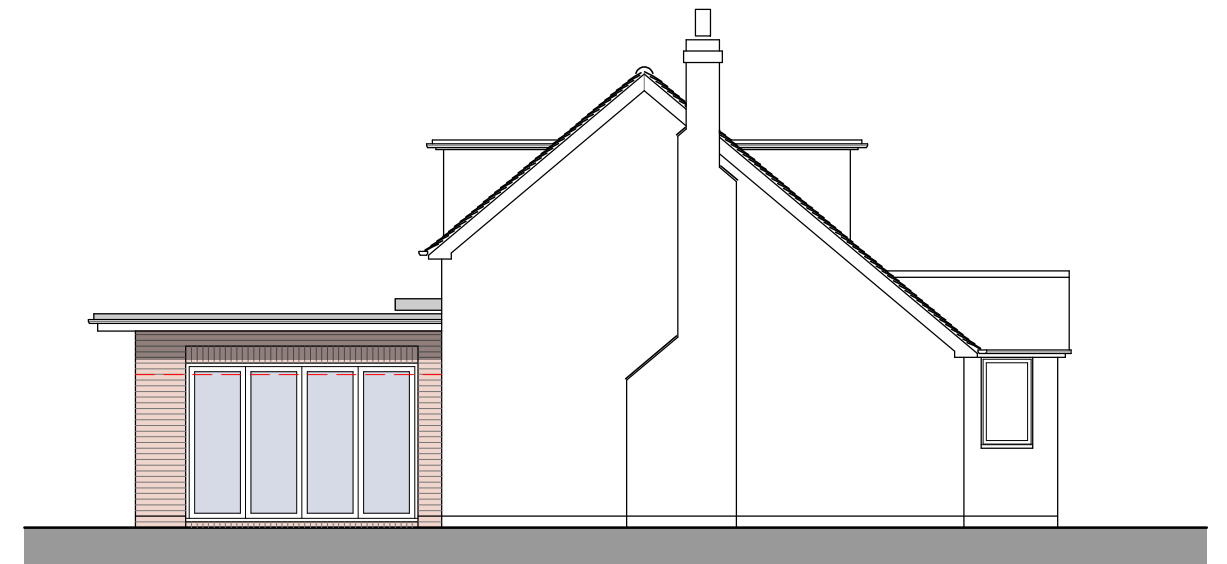


SIDE ELEVATION

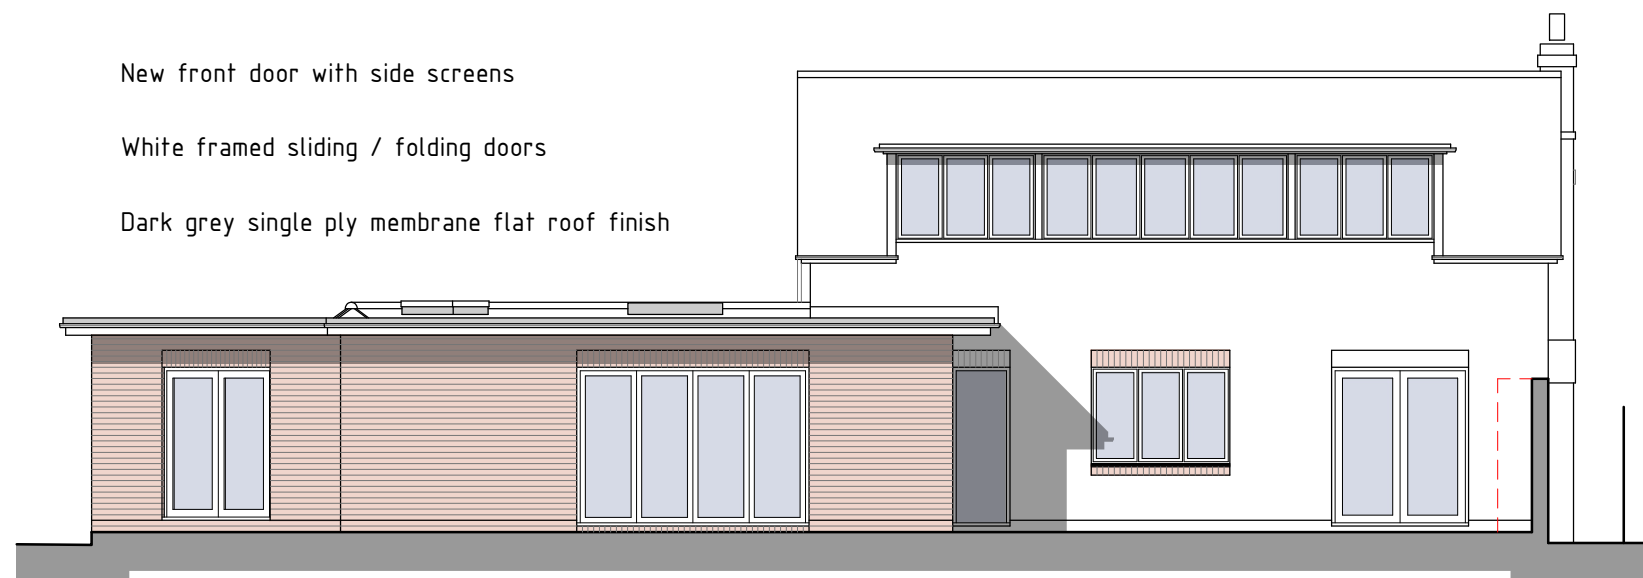

REAR ELEVATION

- New front door with side screens
- White framed sliding / folding doors
- Dark grey single ply membrane flat roof finish

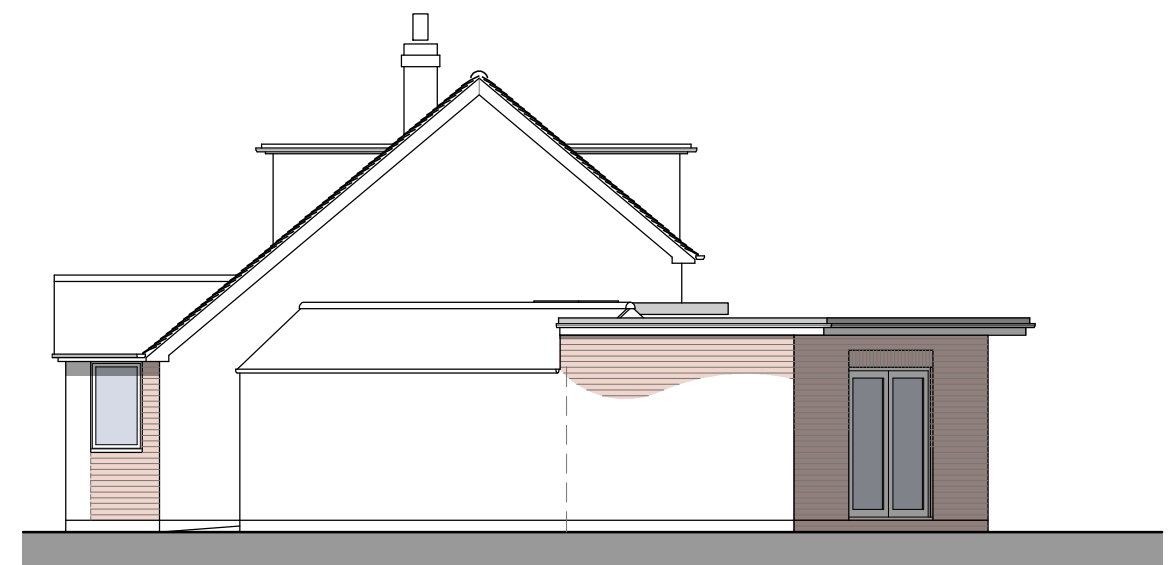

BOUNDARY ELEVATION

PROPOSED



Roof tiling to match existing

White framed windows
to match existing

Facing brickwork to match existing

Project no: 220702
Date: 01/09/2022

Drawing no: 05
Scale: 1/100

GORDON@GDBTECHNICALARCHITECTURE.CO.UK
07875 108380

**GDB TECHNICAL
ARCHITECTURE**

PROPOSED SINGLE STOREY SIDE / REAR EXTENSION WITH FIRST FLOOR ALTERATIONS
15 GROSVENOR GARDENS, WEST END, HAMPSHIRE SO30 3BP