






FRONT ELEVATION

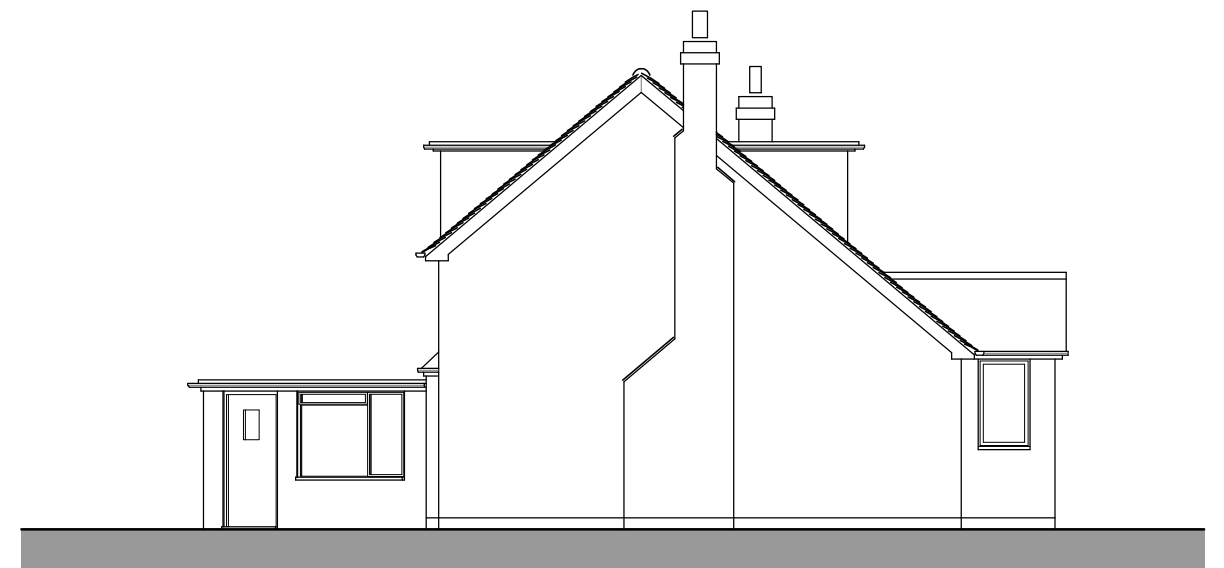

SIDE ELEVATION

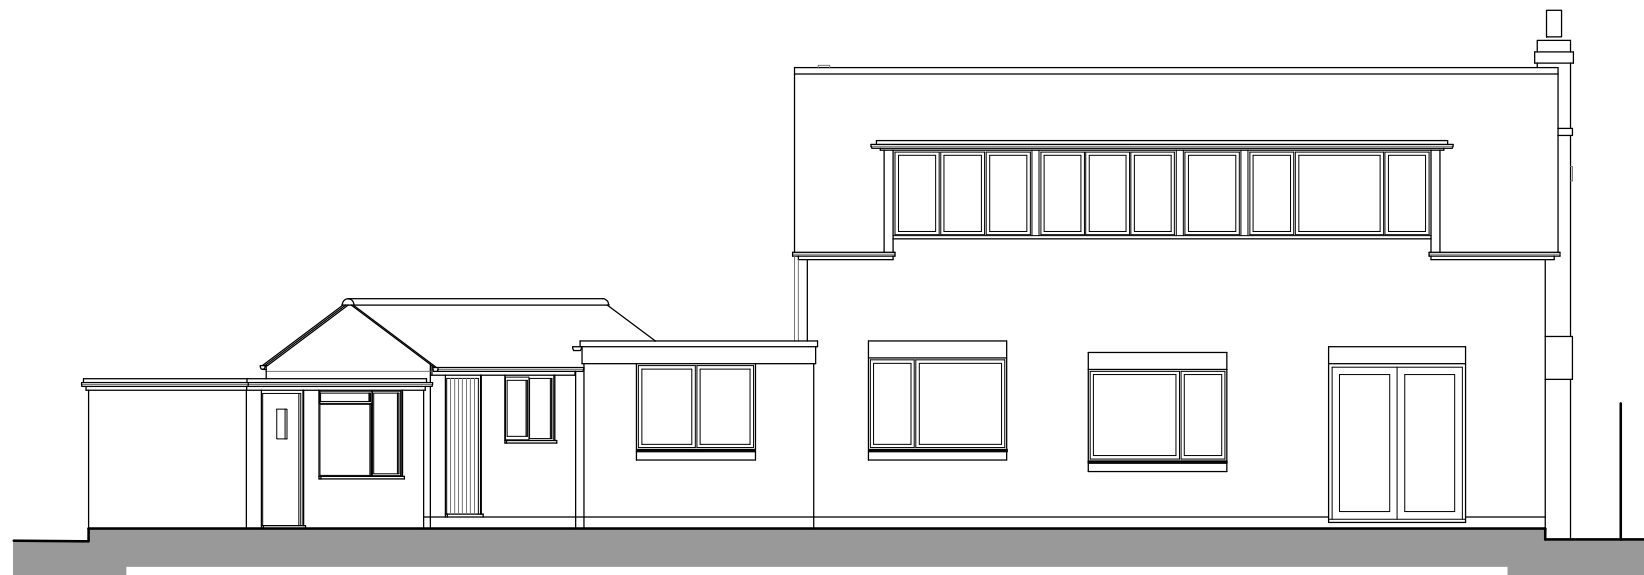

REAR ELEVATION

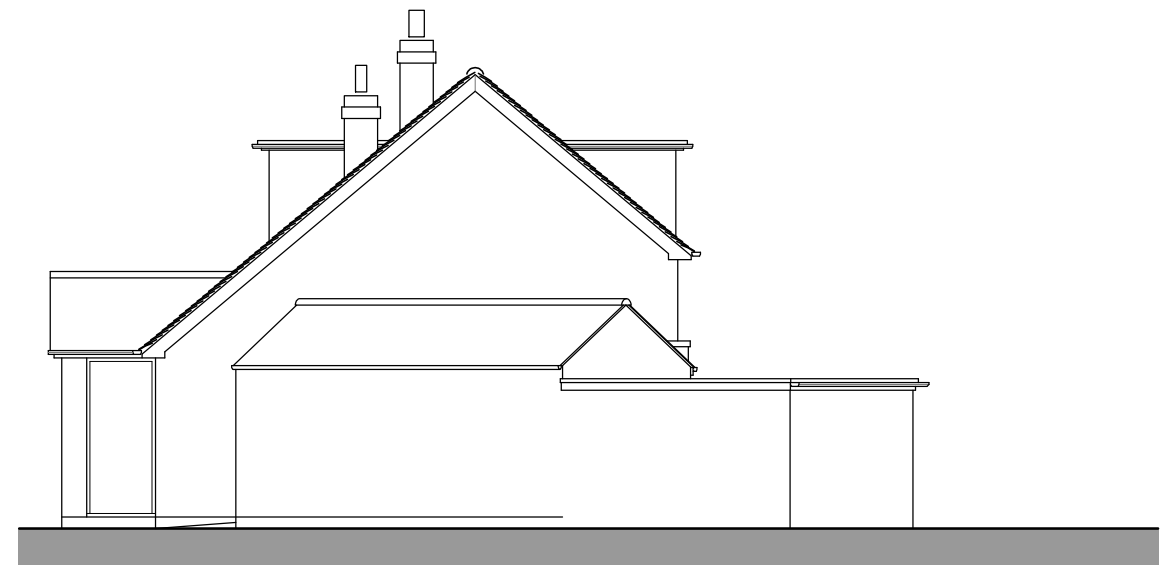

BOUNDARY ELEVATION

EXISTING



PROPOSED SINGLE STOREY SIDE / REAR EXTENSION WITH FIRST FLOOR ALTERATIONS
15 GROSVENOR GARDENS, WEST END, HAMPSHIRE SO30 3BP

Project no: 220702
Date: 01/09/2022

Drawing no: 03
Scale: 1/100

GORDON@GDBTECHNICALARCHITECTURE.CO.UK
07875 108380

**GDB TECHNICAL
ARCHITECTURE**