


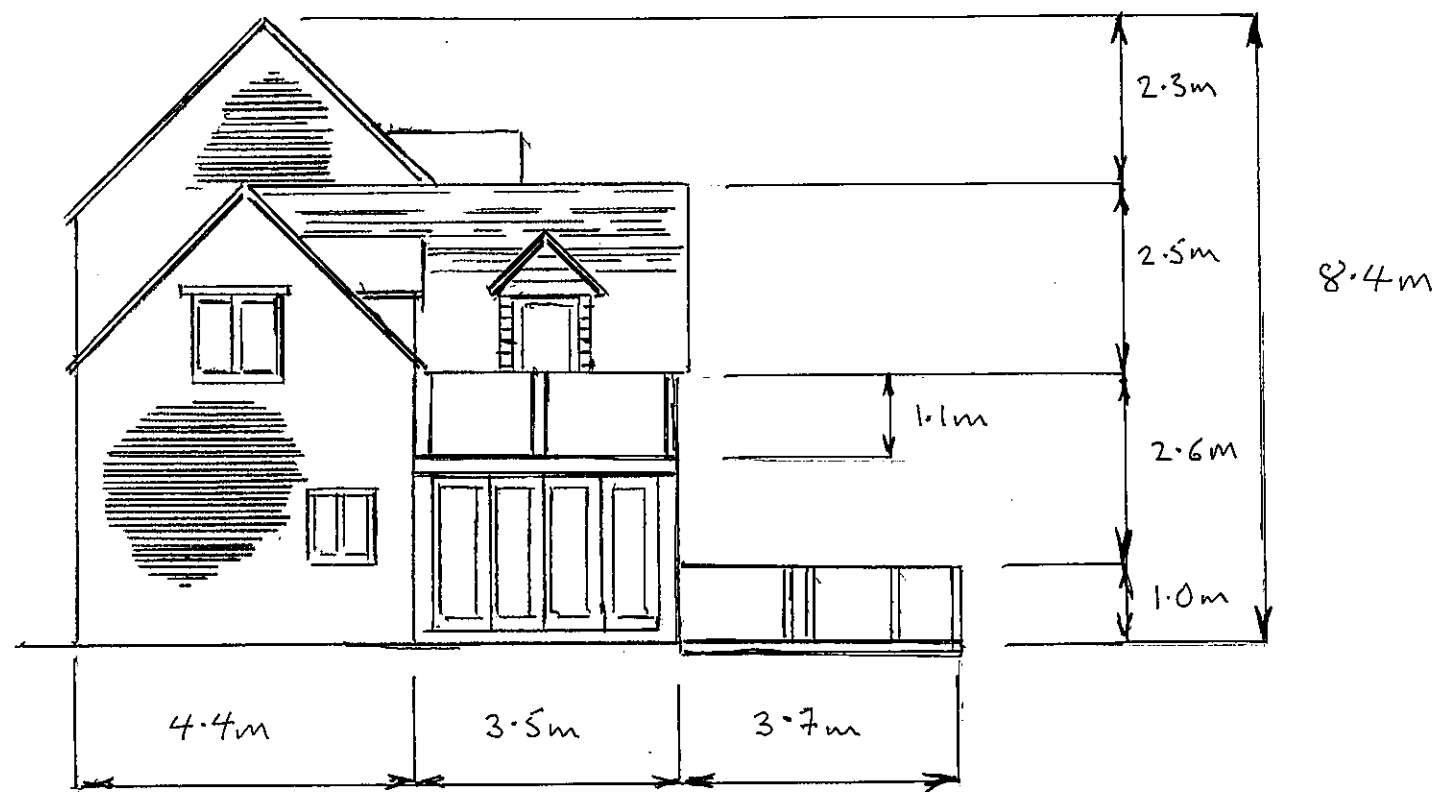

PROPOSED SOUTH ELEVATION

SCALE 1:100

MRS & MRS T BROWN
VINE COTTAGE
STATION HILL
BURKENDON

REPLACEMENT EXISTING
TIMBER DECK

AUG '22

SCALE 1:100