




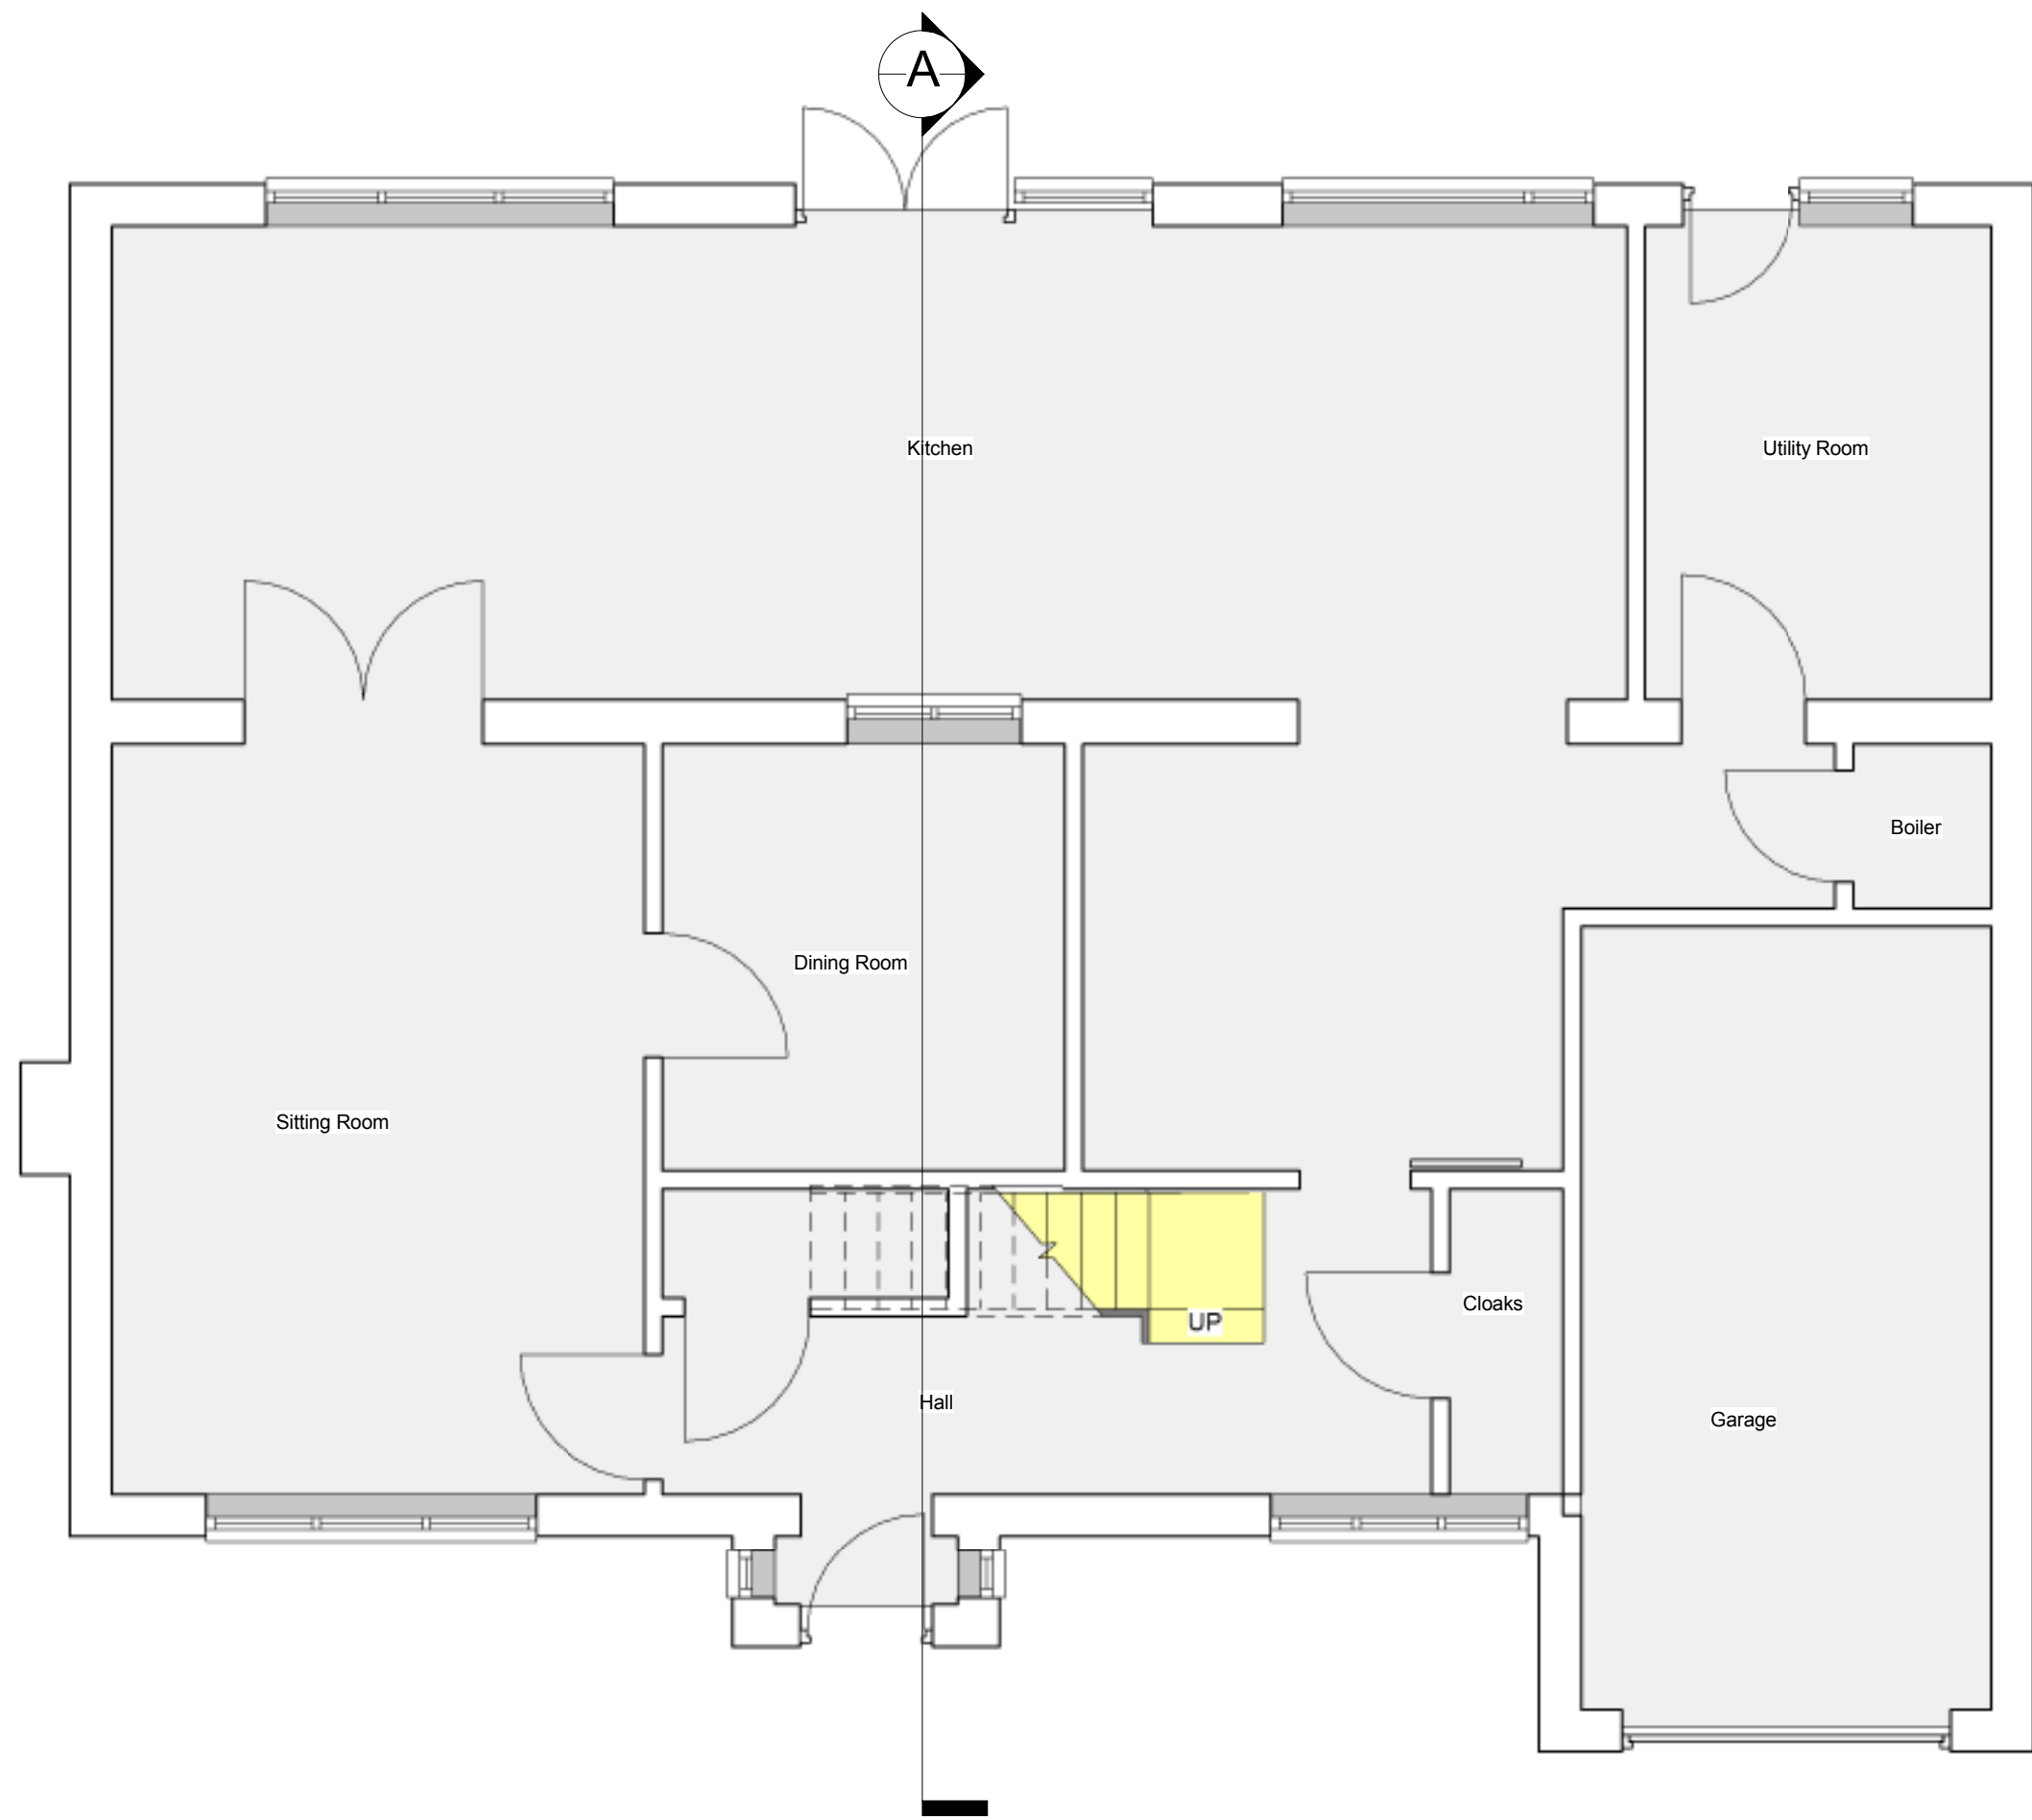


5 Proposed Ground Floor Plan
1 : 50

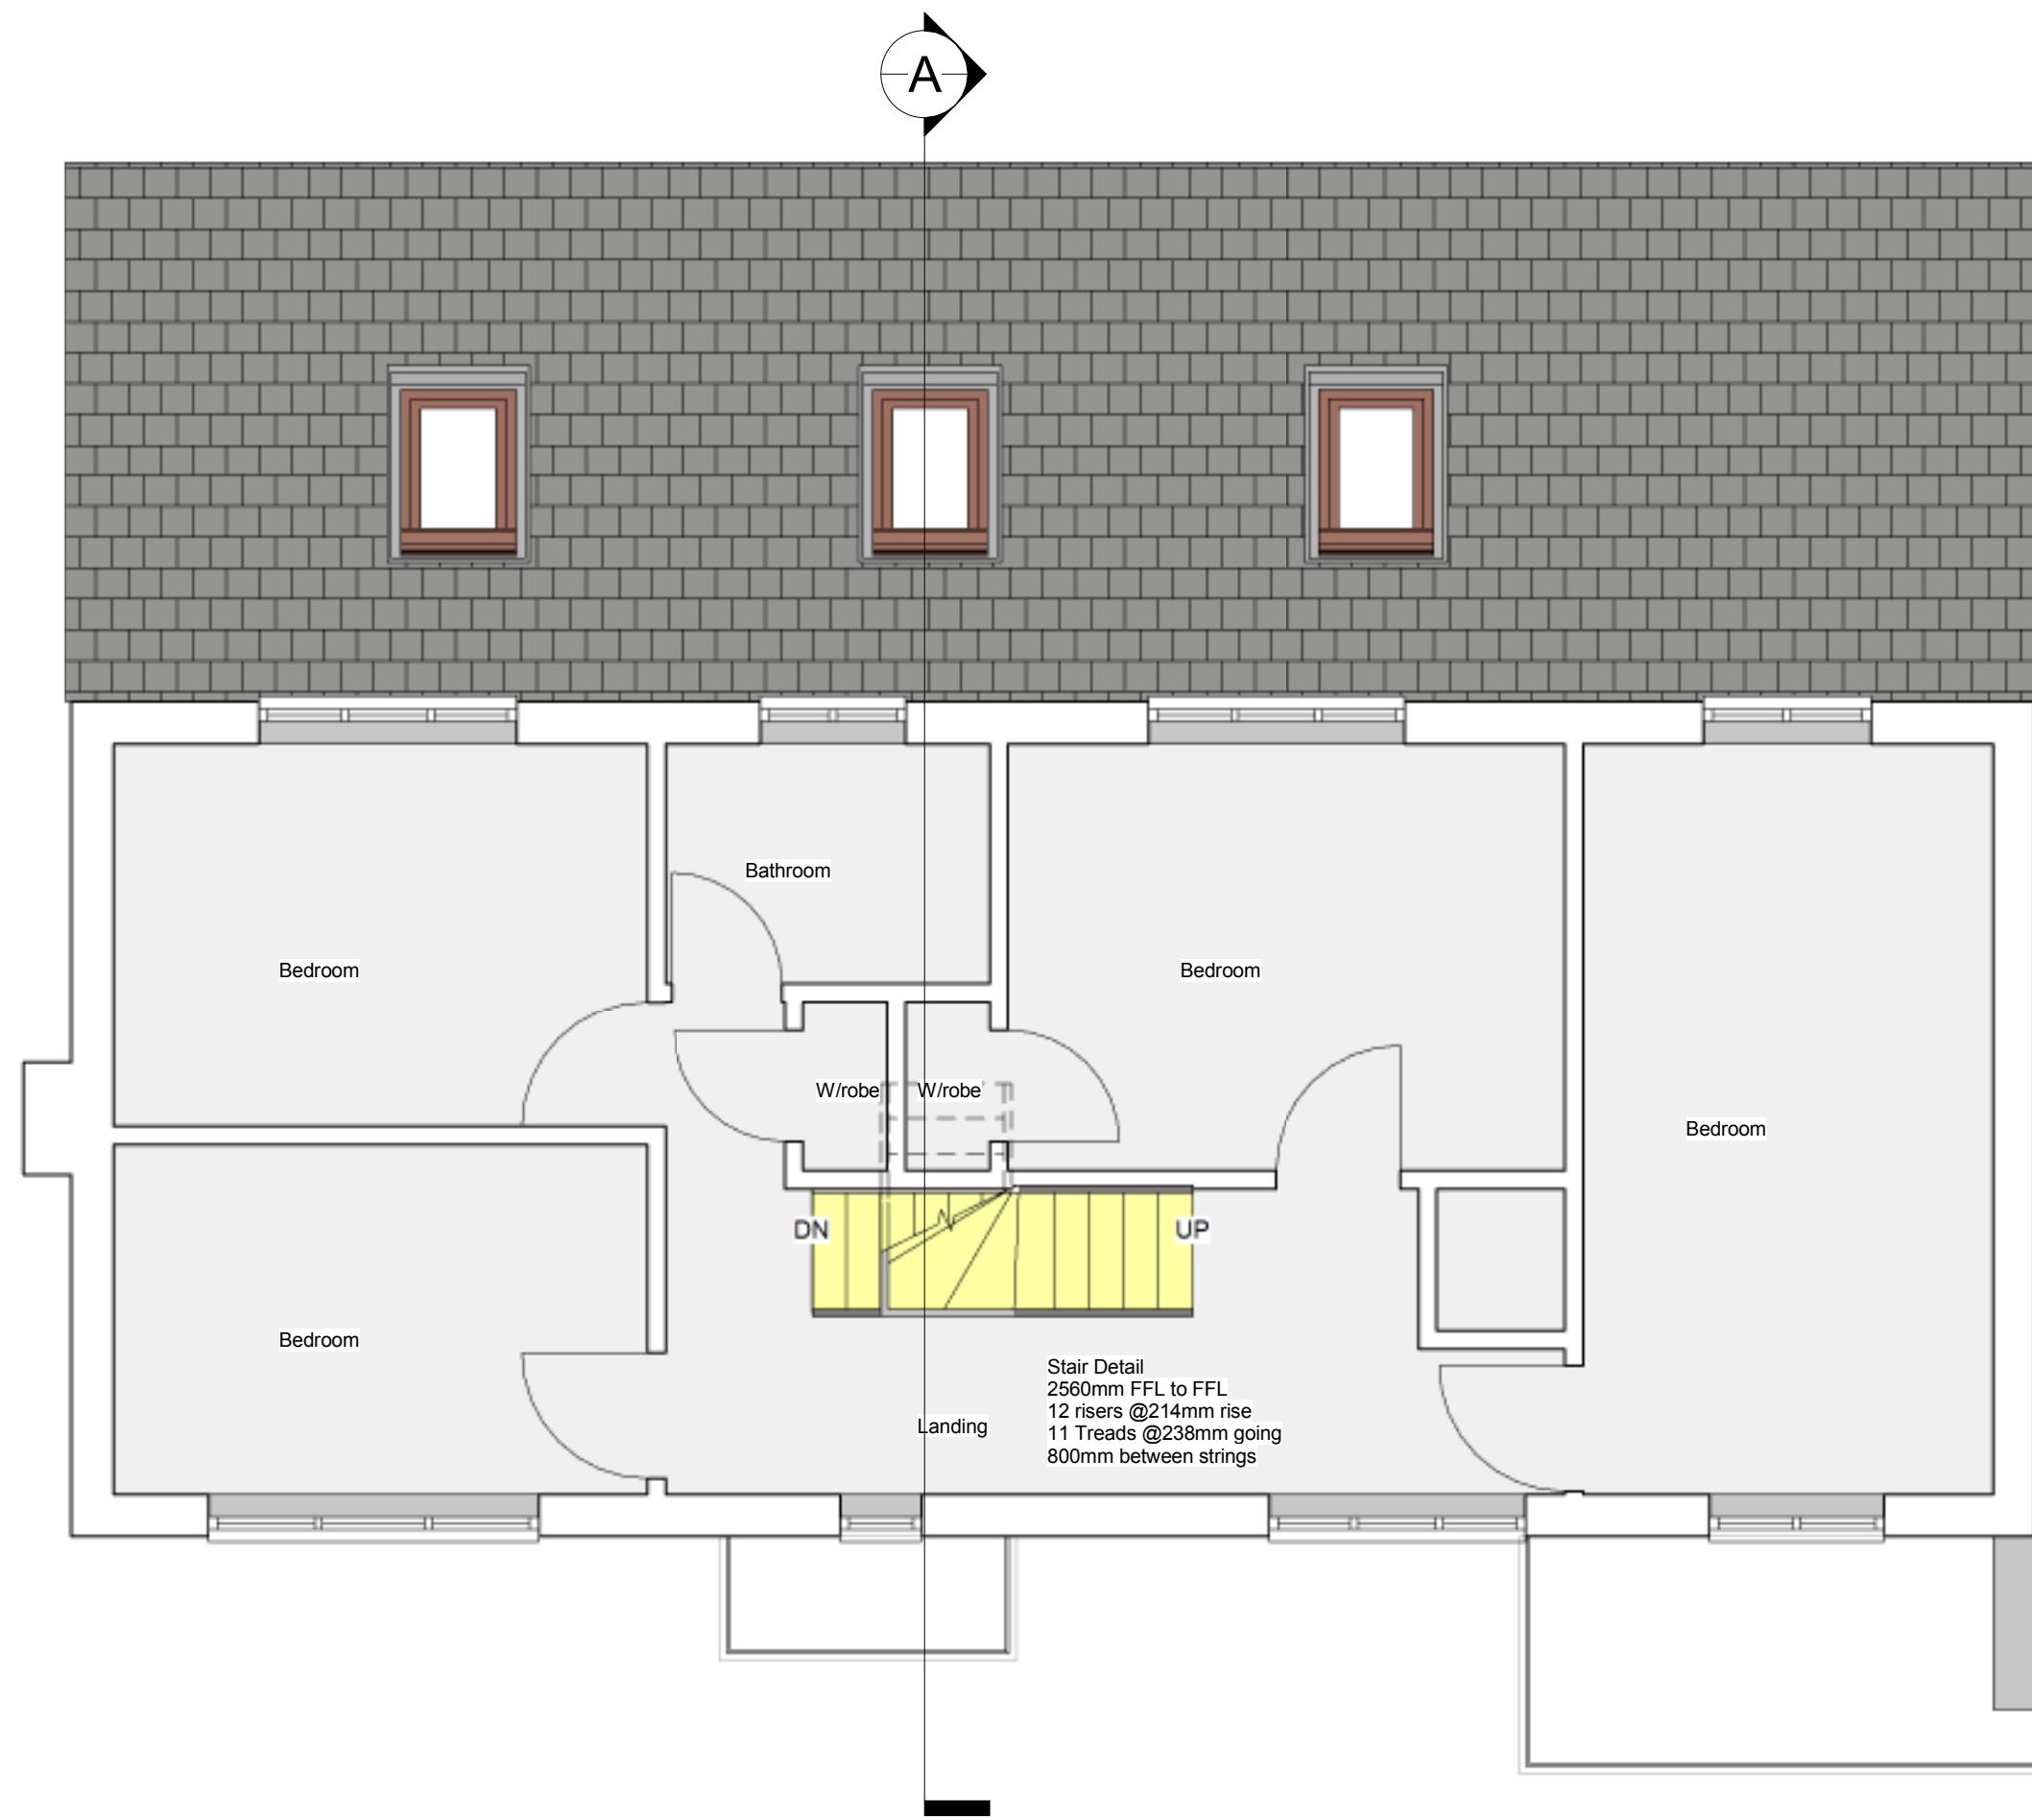

6 Proposed First Floor Plan
1 : 50

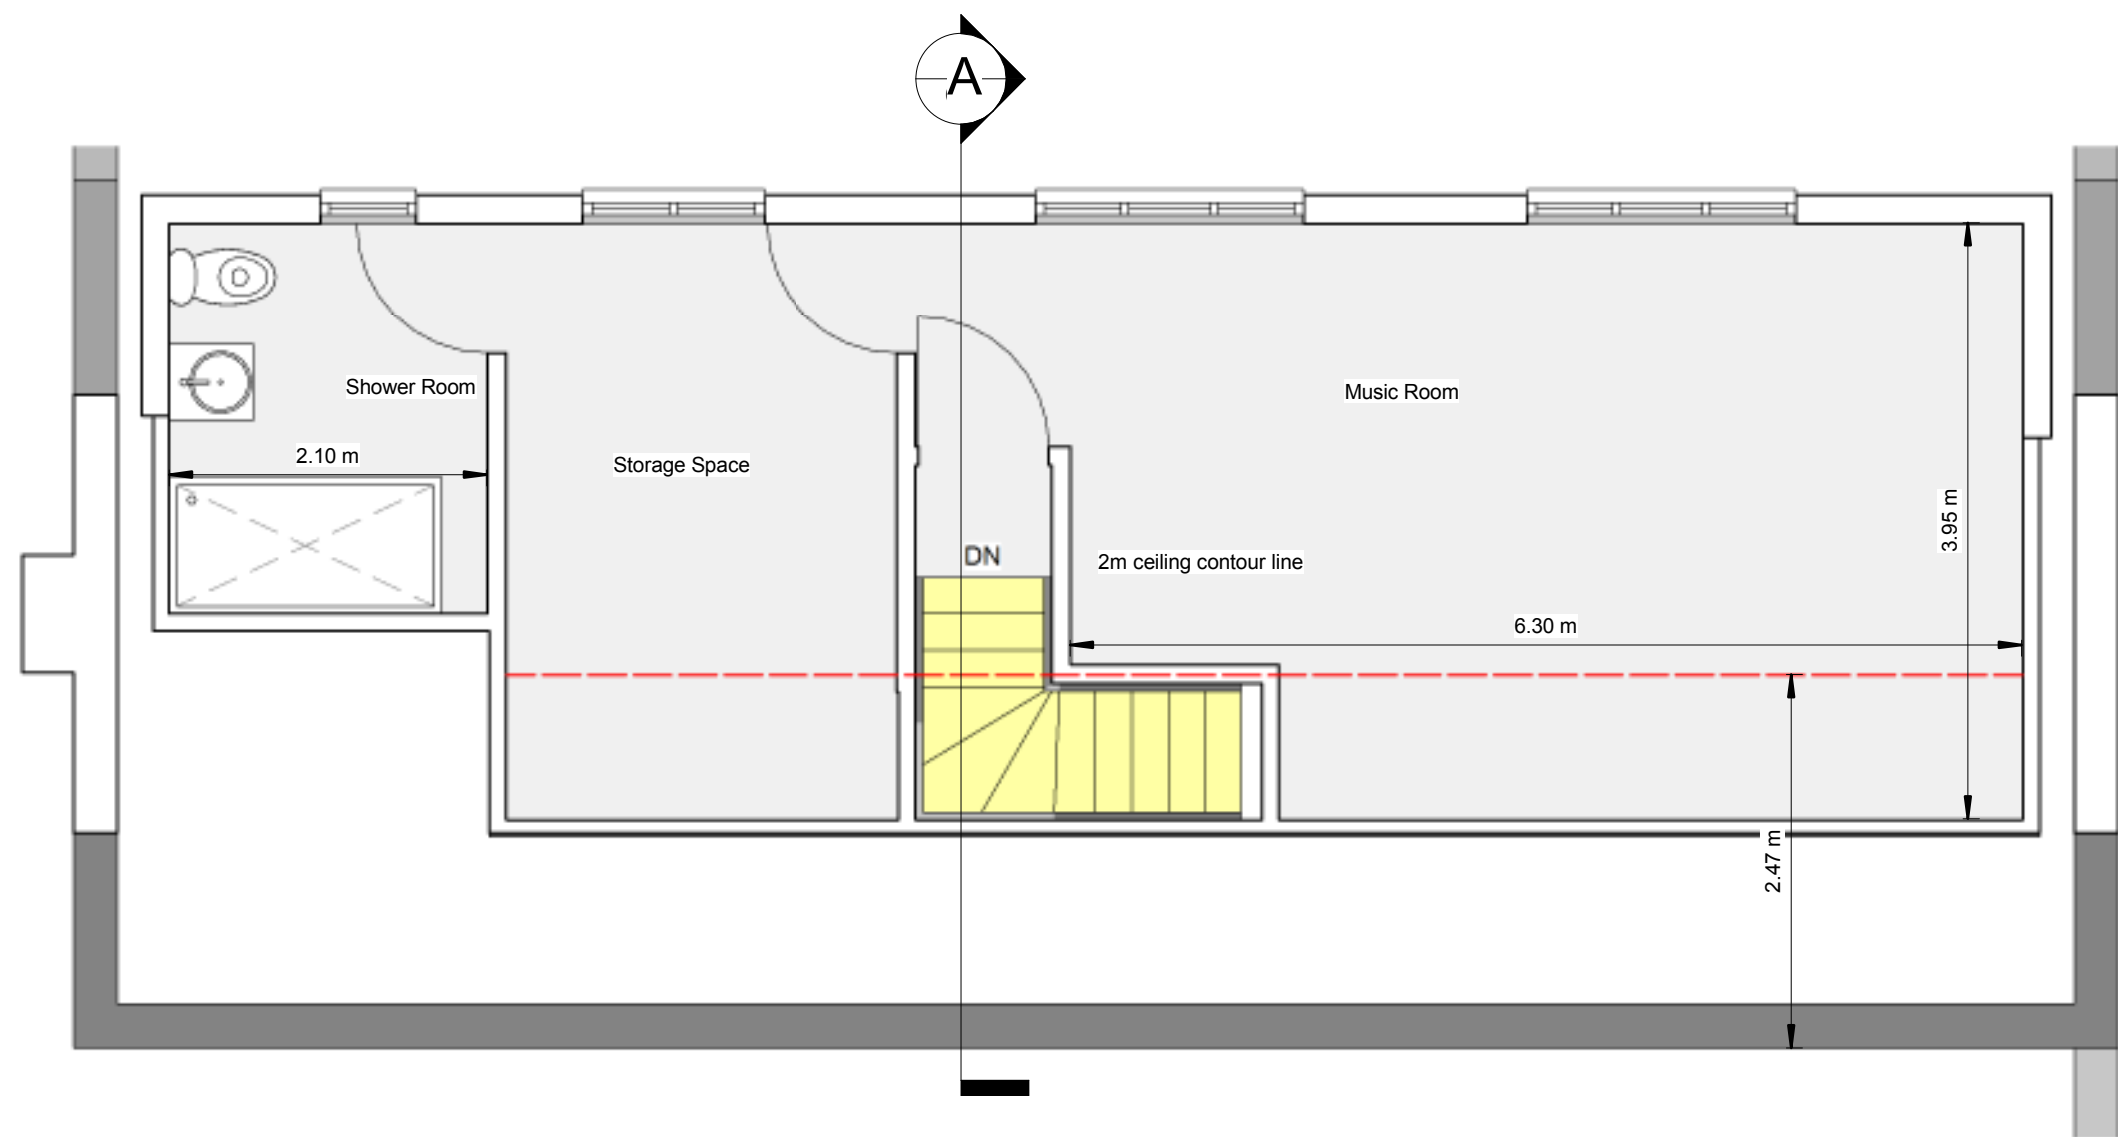


7 Proposed Second Floor Plan
1 : 50

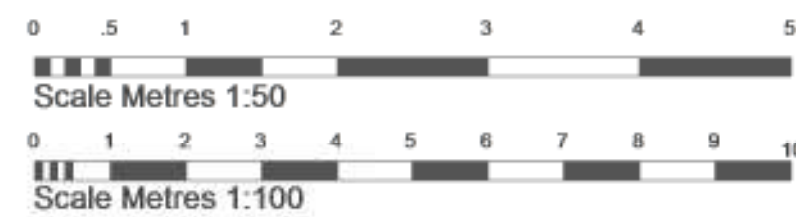


1 Proposed Front Elevation
1 : 100



2 Proposed Rear Elevation
1 : 100

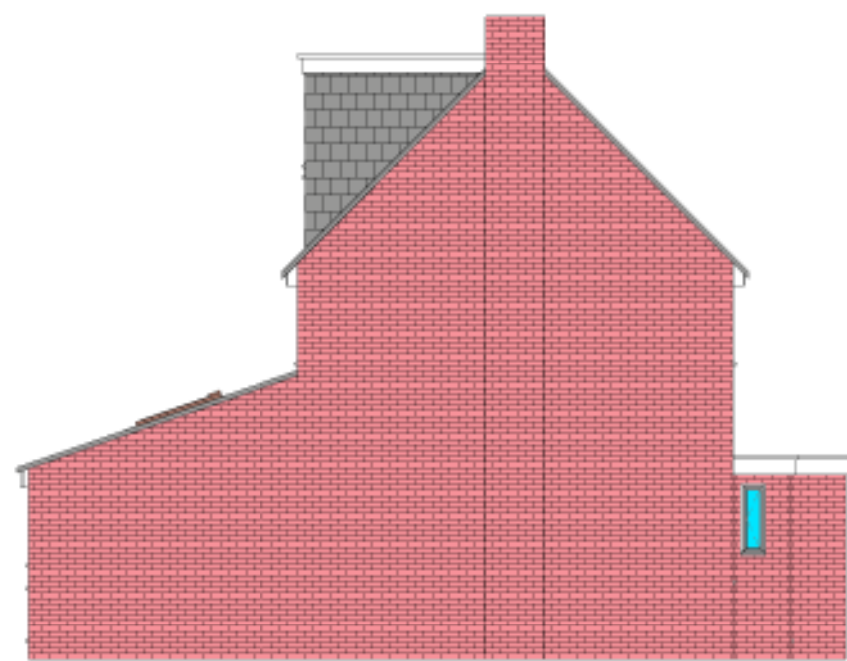

3 Proposed Side (Left) Elevation
1 : 100

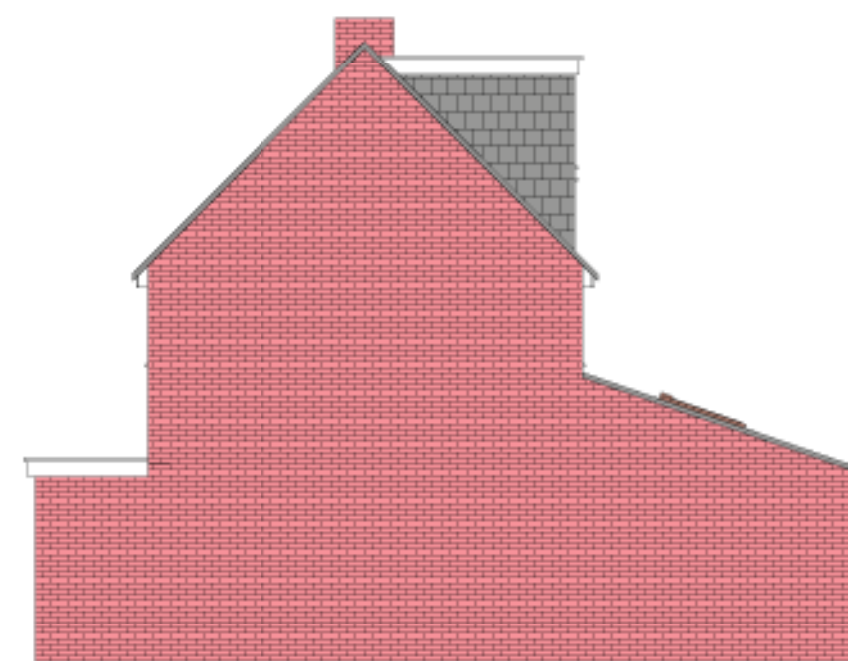

4 Proposed Side (Right) Elevation
1 : 100

PROPOSED WORKS

Loft conversion to provide a music space, storage and shower room .
Tile hung dormer walls to match the existing walls as closely as possible.
White UPVC windows.
Increase in ridge height of 250mm to provide height for stairs.

Revision A: 26/09/2022Chimney repositioned so that centre of chimney aligns with centre of ridge.

Drawings by:
unsted design

3D Computer Aided
Architectural Design

Unsted Design Ltd
16 Hazel Close,
Chandlers Ford
Eastleigh
SO53 5RF

Tel: 02380274720
Fax: 02380274720
Email: info@UnstedDesign.co.uk
Web Site www.UnstedDesign.co.uk
Company Number 8013295

Utilities/Highways/Environment: It is the responsibility of the client or their contractor to liaise with the Utility providers, Highway Authorities and Environment Agency to ensure that all approvals are in place unless Unsted Design have been given written instructions to act on your behalf.

Copyright: The copyright for this drawing remains the property of Unsted Design. It cannot be copied, altered or reproduced in any form without the consent of Unsted Design. It cannot be passed to a third party without the written consent of Unsted Design.

Dimensions: All dimensions to be checked on site prior to the commencement of any work. Do not scale from this drawing for construction purposes.

Party Wall Agreements: It is the sole responsibility of the building owner or their contractor to draw up any agreements or notices required to comply with the Party Wall Act. This drawing does not guarantee the position of the boundary.

Client: MR AND MRS BOWYER
Project Address: 15 QUEENS ROAD
CHANDLERS FORD
EASTLEIGH
SO53 5AH

Drawing Contents: PROPOSED FLOOR PLANS AND ELEVATIONS.

Purpose: PLANNING APPLICATION

Scale: 1:50 1:100

Date: August 2022

Drawn by: MKU

Drawing Number: 014 BOWYER

Project Number: PR1272

Sheet: A1