




EXISTING ELEVATIONS

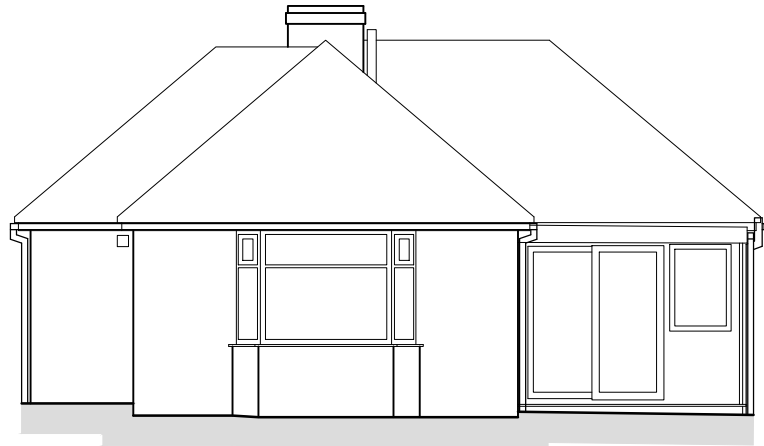


Front Elevation - As Existing
Elevations Scale 1:100

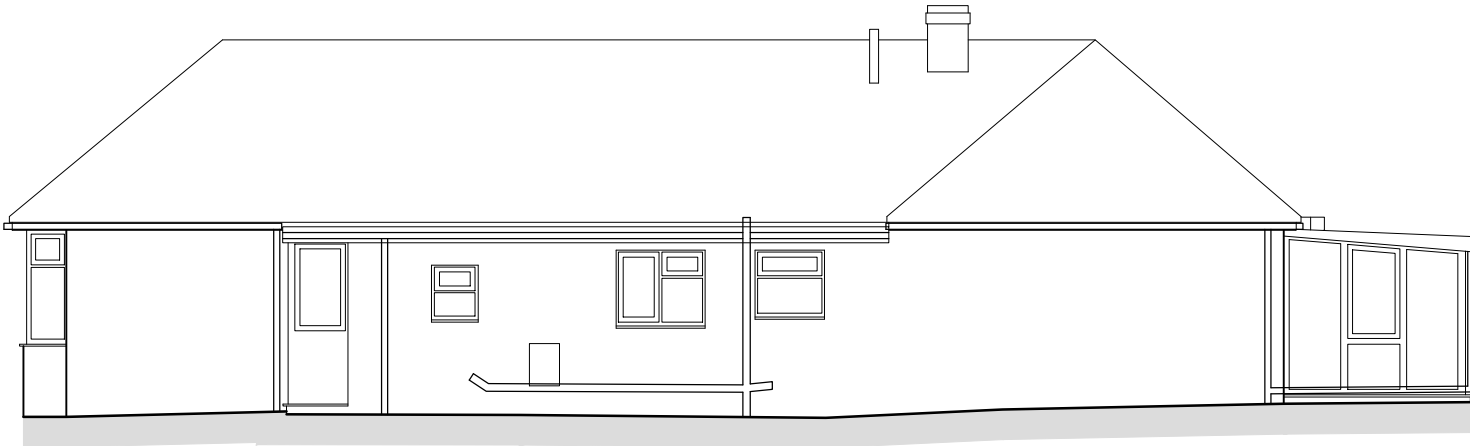

Side Elevation - As Existing
Elevations Scale 1:100

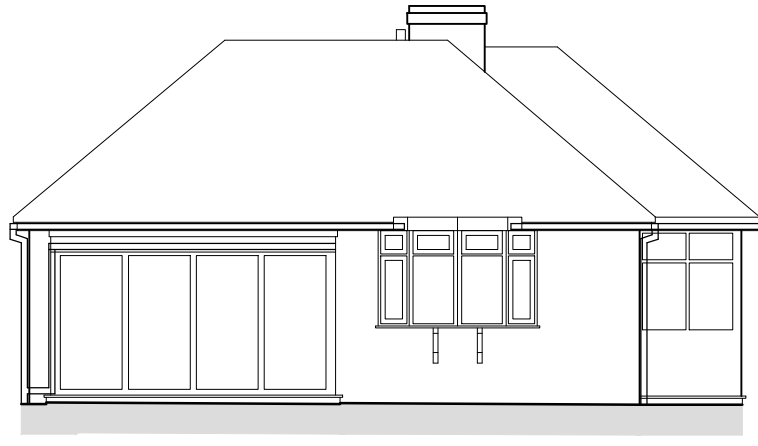


Rear Elevation - As Existing
Elevations Scale 1:100

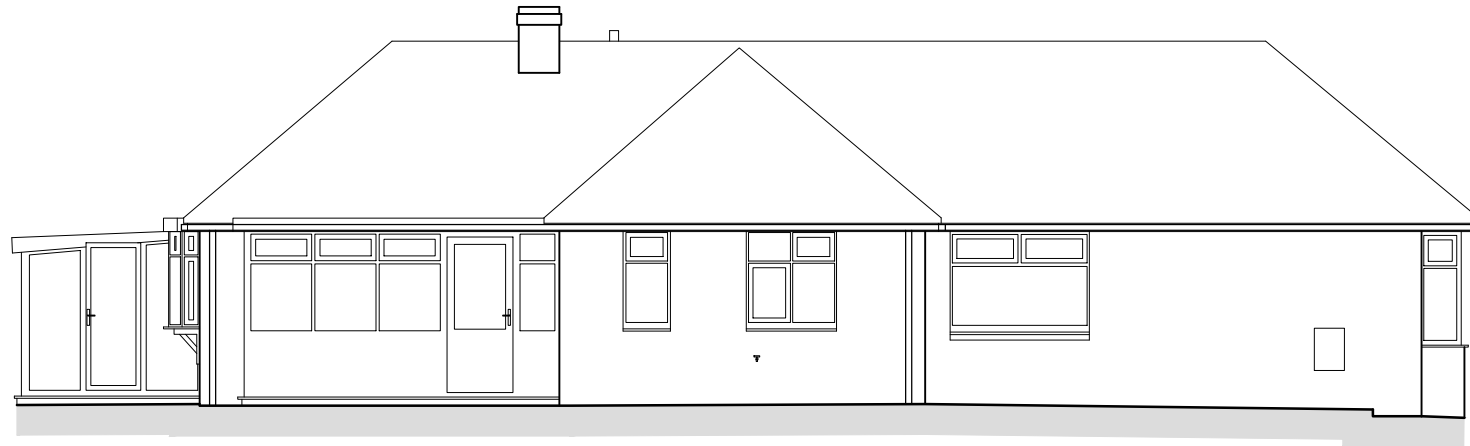

Side Elevation - As Existing
Elevations Scale 1:100



EXISTING FLOOR PLANS

EXISTING SITE PLAN

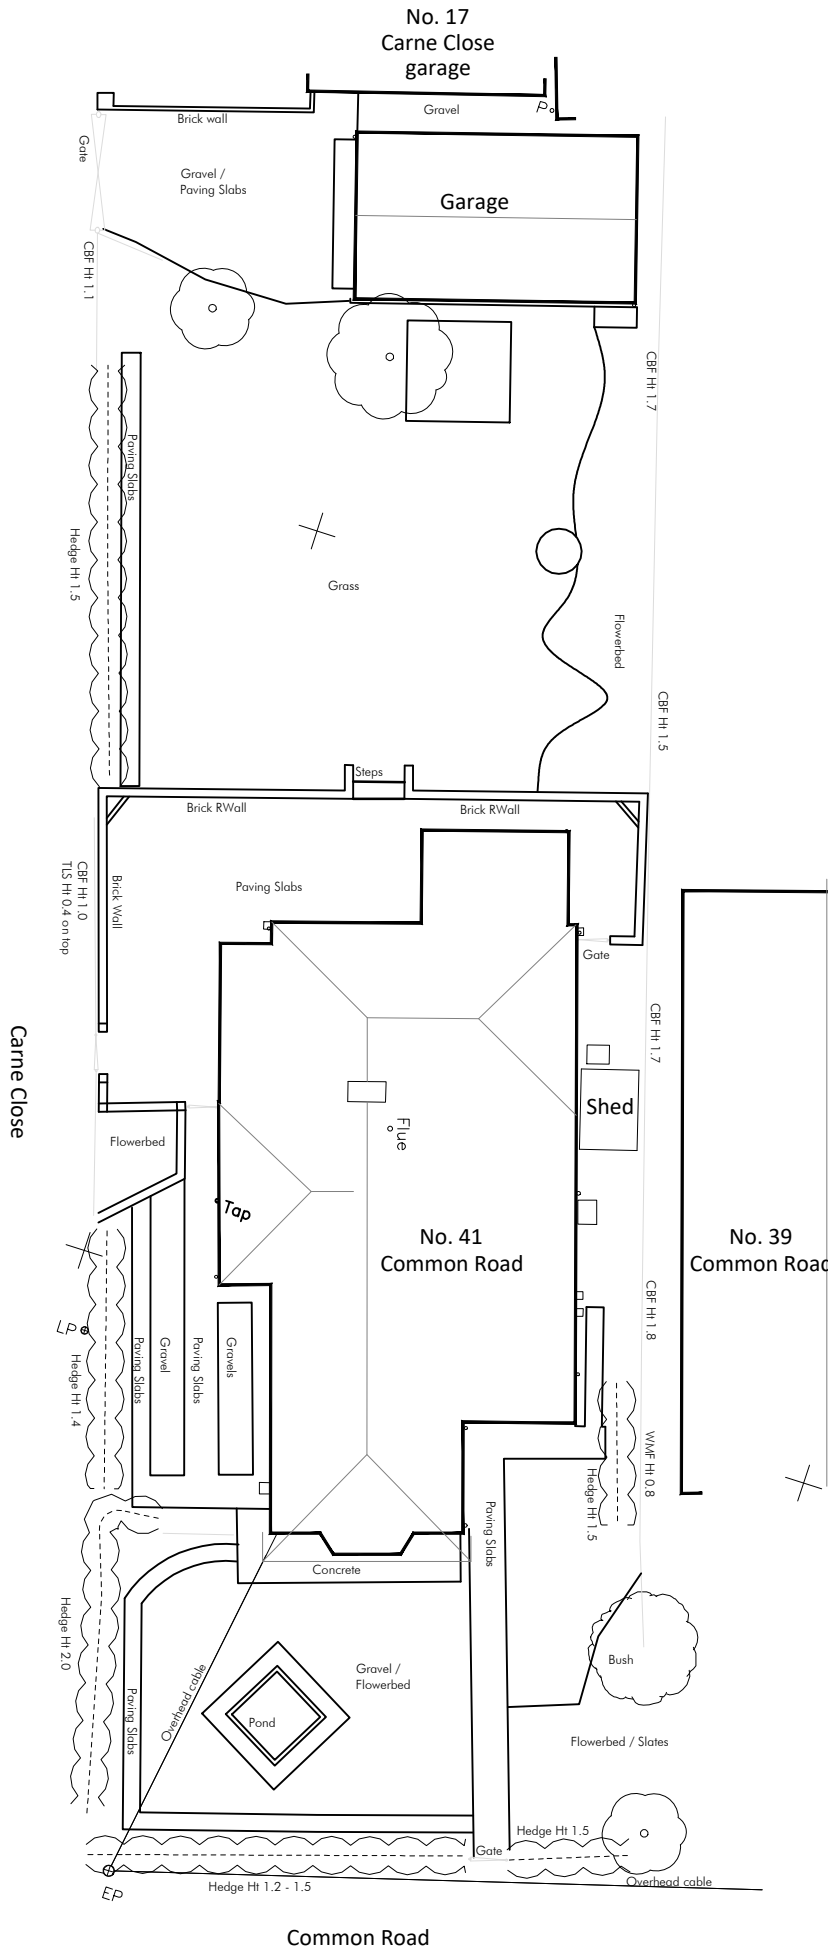


Site Plan - As Existing
Scale 1:200


Ground Floor Plan - As Existing
Floor Plan Scale 1:100

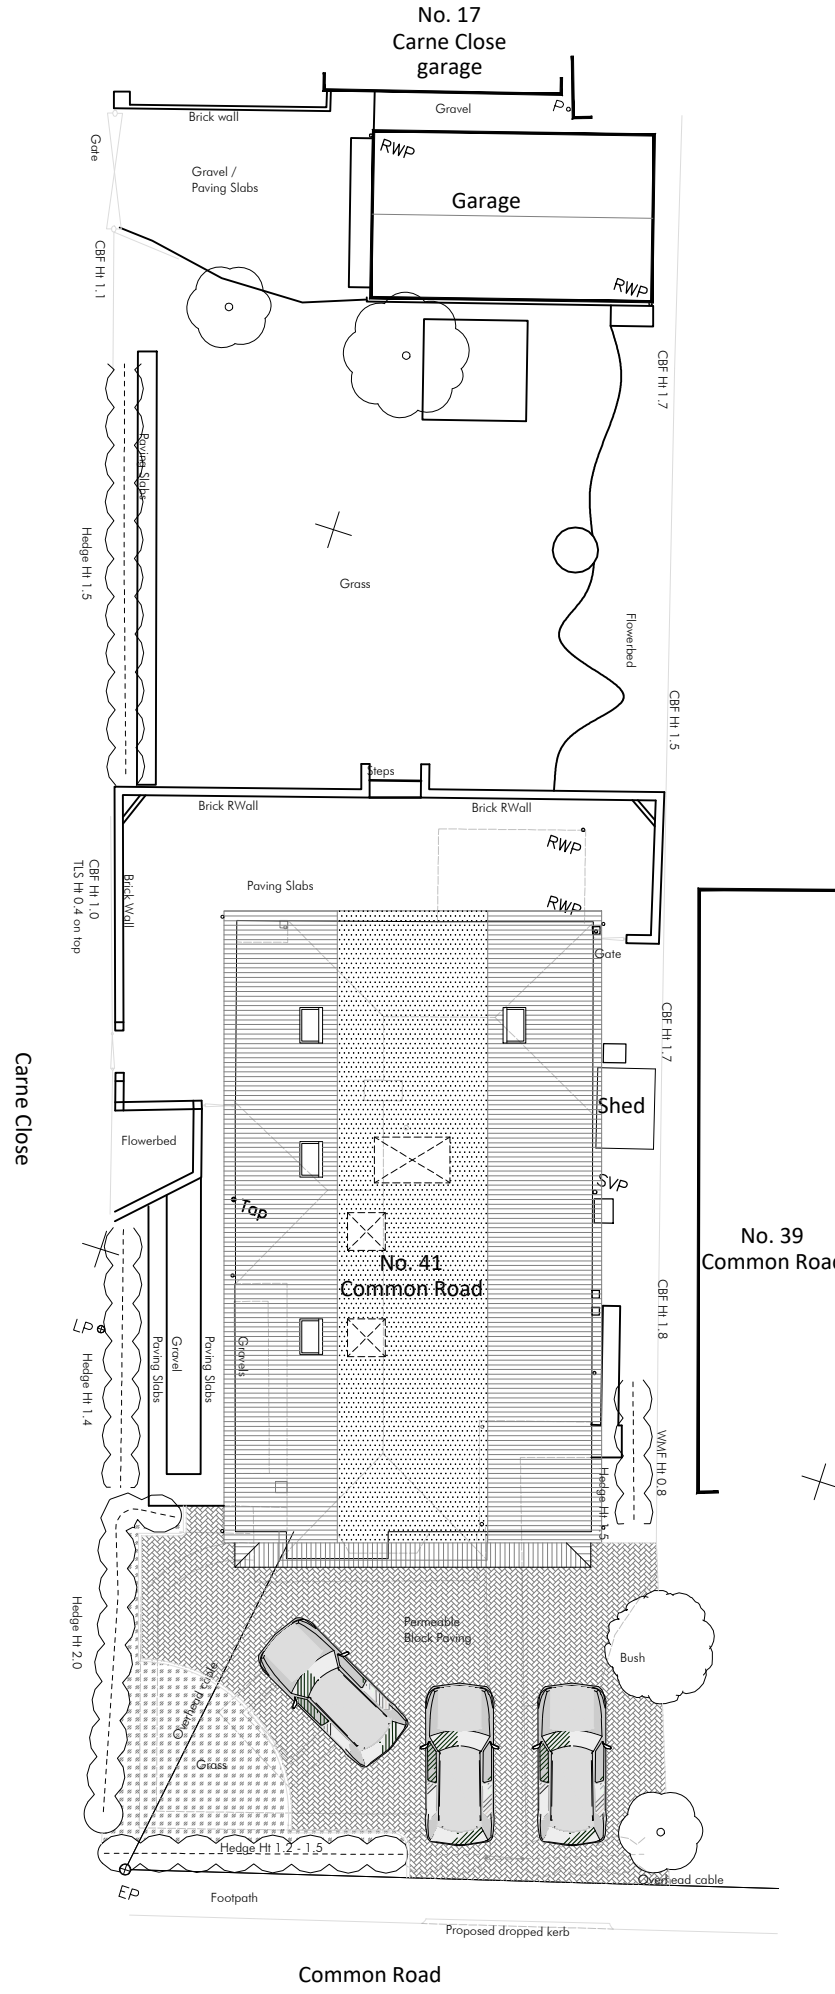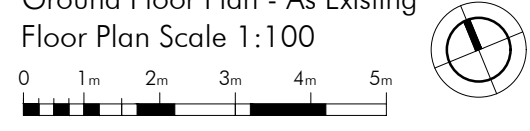


Site Plan - As Existing
Scale 1:200

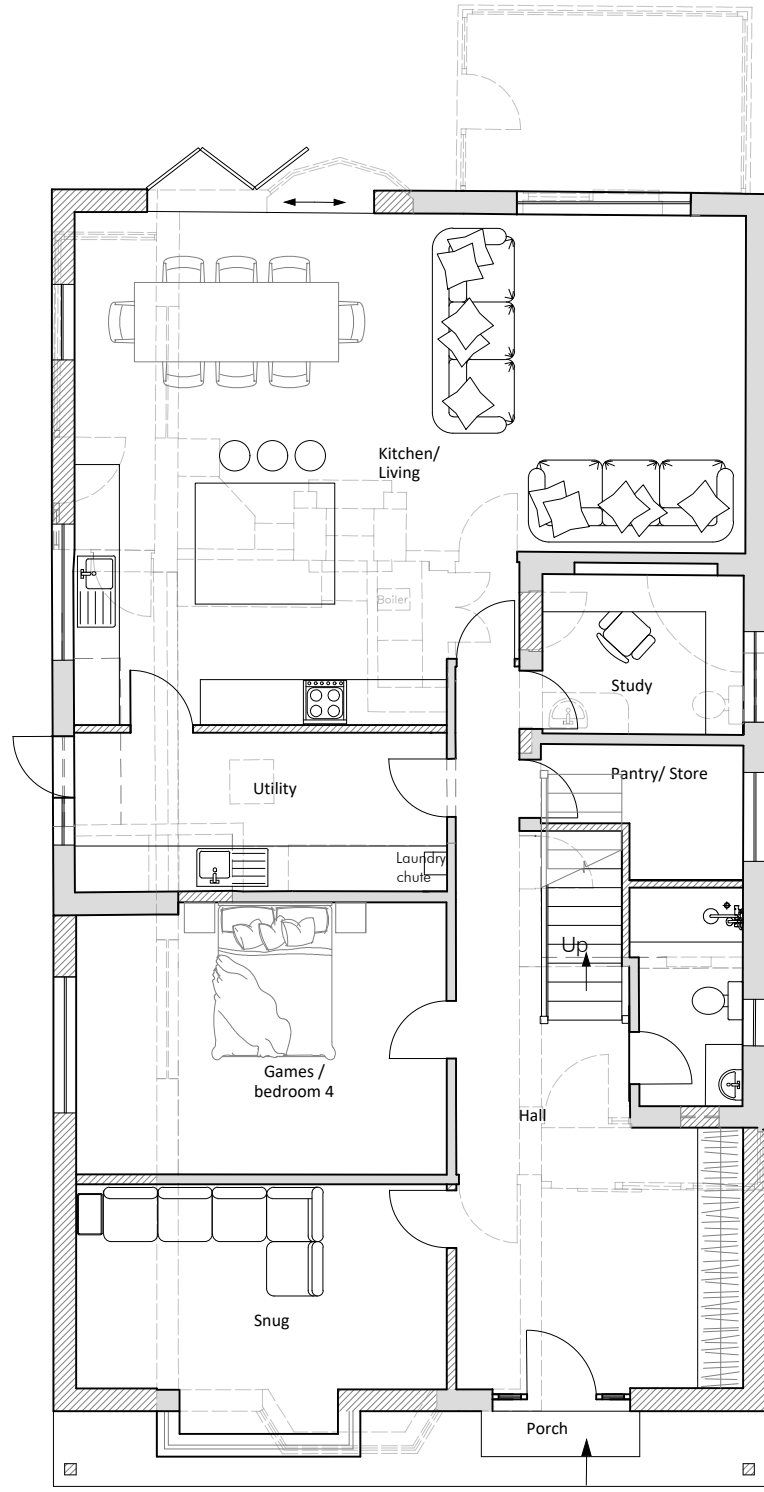


Ground Floor Plan - As Proposed
Floor Plan Scale 1:100

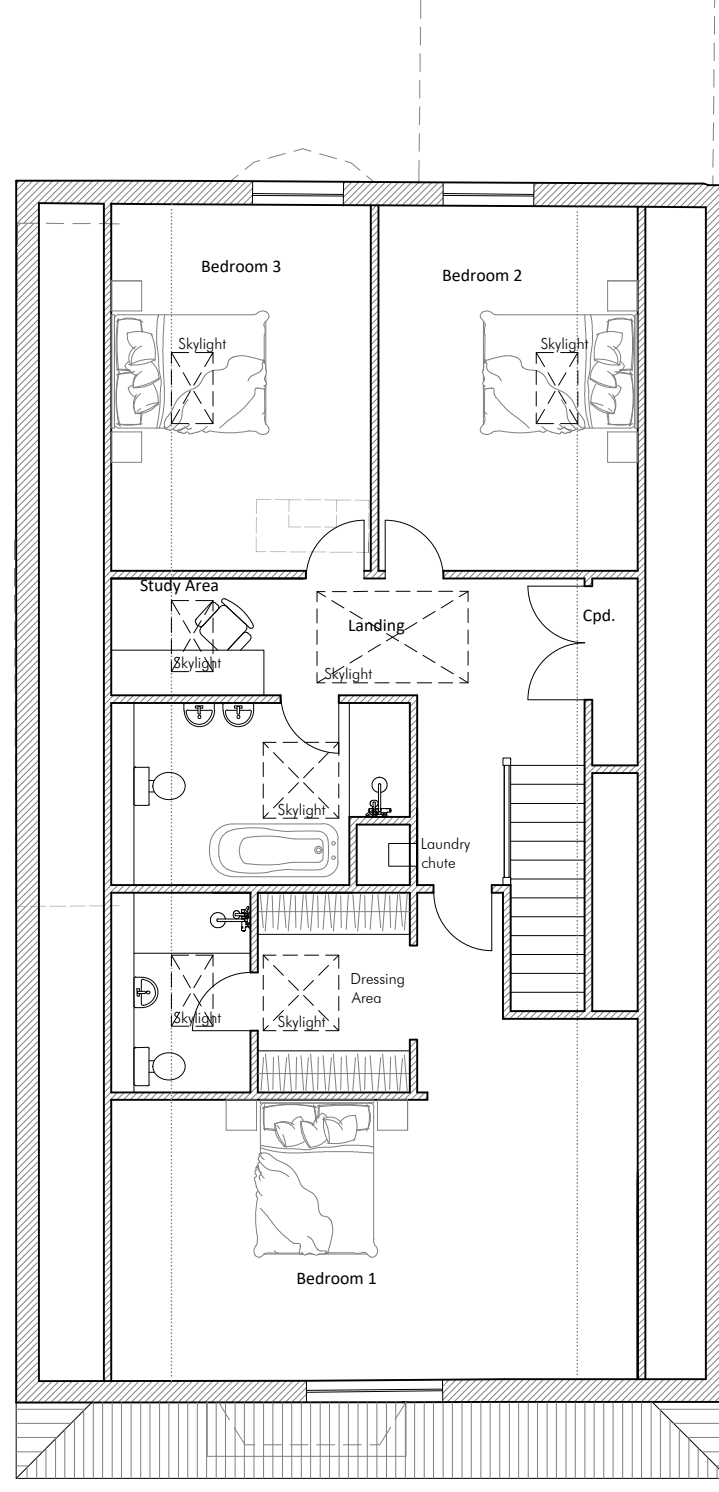

First Floor Plan - As Proposed
Floor Plan Scale 1:100

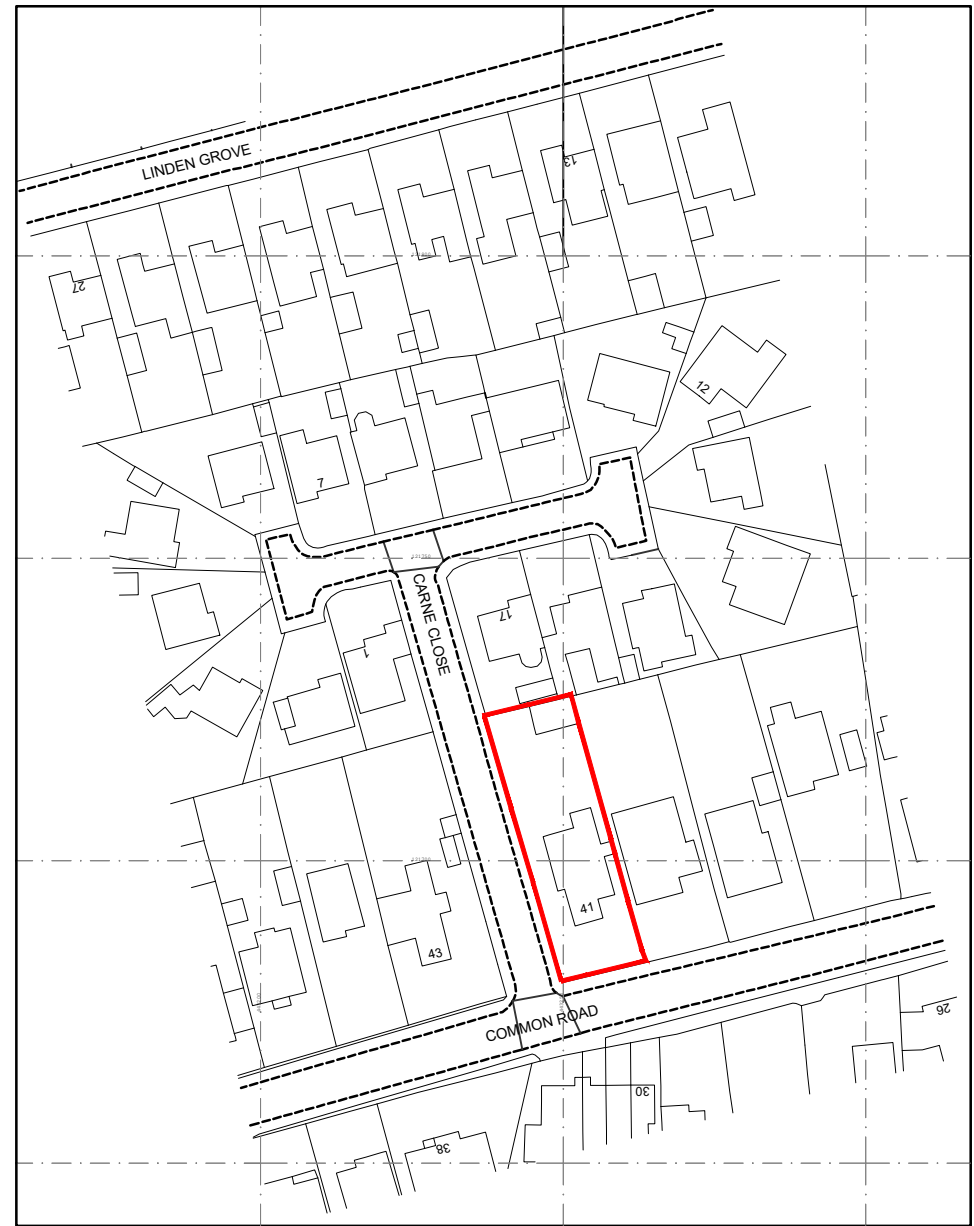


Location Plan- As Existing
Scale 1:1250


 


NOTES FOR THE PROPOSED WORKS:
Walls - white render and off white/ivory composite timber cladding
Roof - Grey tiles
Windows/Doors - Grey powder coated aluminum
Rwps - Black to match existing & to be extended as required

PROPOSED ELEVATIONS

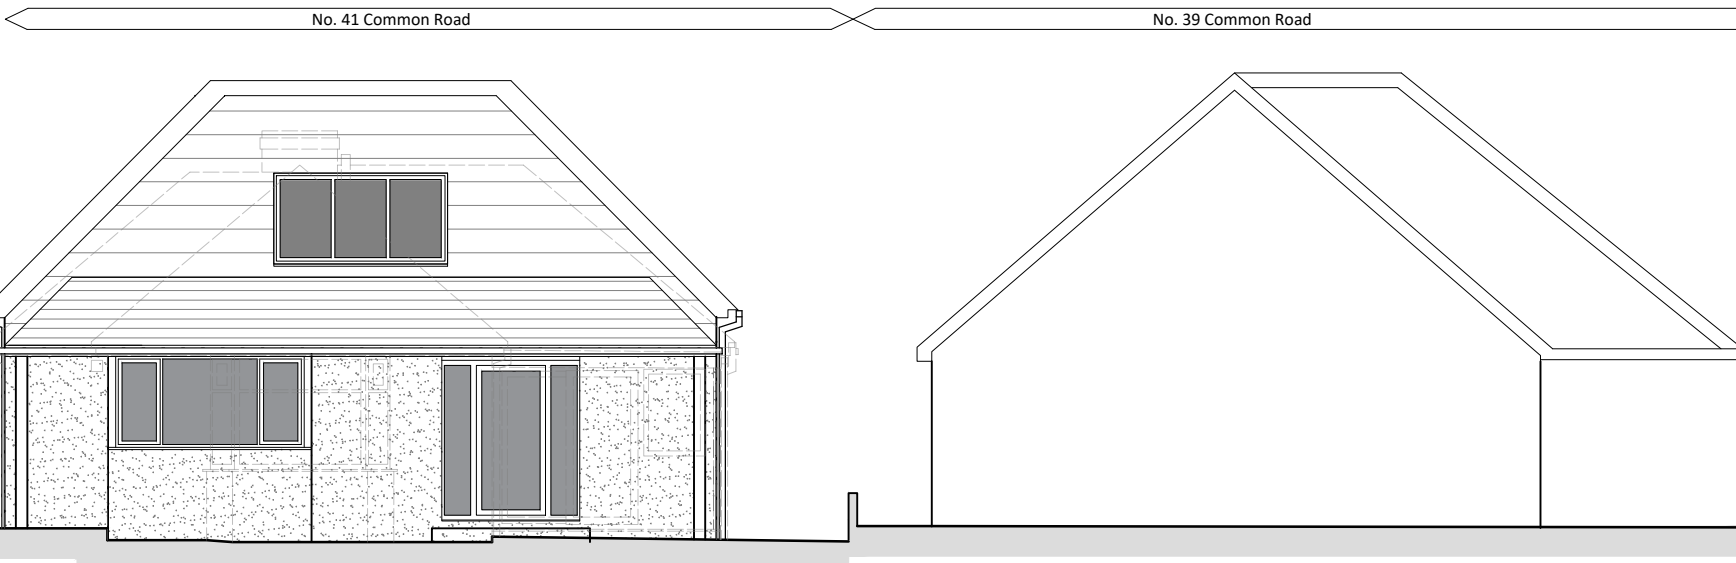

Front Elevation - As Proposed
Elevations Scale 1:100

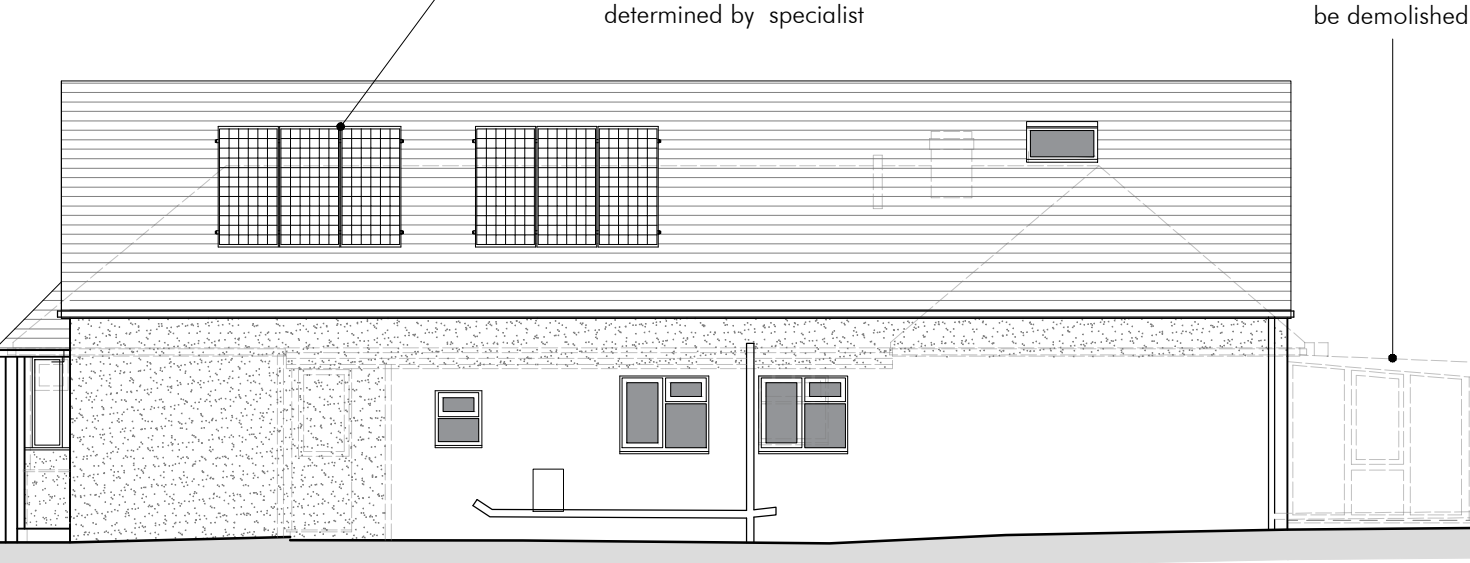 

Side Elevation - As Proposed
Elevations Scale 1:100



Rear Elevation - As Proposed
Elevations Scale 1:100



Side Elevation - As Proposed
Elevations Scale 1:100

No.	Description	Date

SC Architecture
Anchor House, School Lane
Chandlers Ford, Eastleigh
Hampshire SO53 4DY

T: 023 8026 9222
E: info@sc-architecture.co.uk
W: www.sc-architecture.co.uk

RIBA
Chartered Practice

Drawing Title:
**Plans & Elevations
As Existing & Proposed
Planning Drawings**

Project Title:
**41 Common Road
Chandlers Ford**

Drawing No.:
4411-P-01

Revision: -

Date: June 2022

Scale: As Shown

Drawn: HLE

Checked: MSS

This drawing is the copyright of the company and must not be reproduced or used without permission. Annotated dimensions are to be taken in preference to scaled dimensions and site dimensions must be checked before work is commenced