



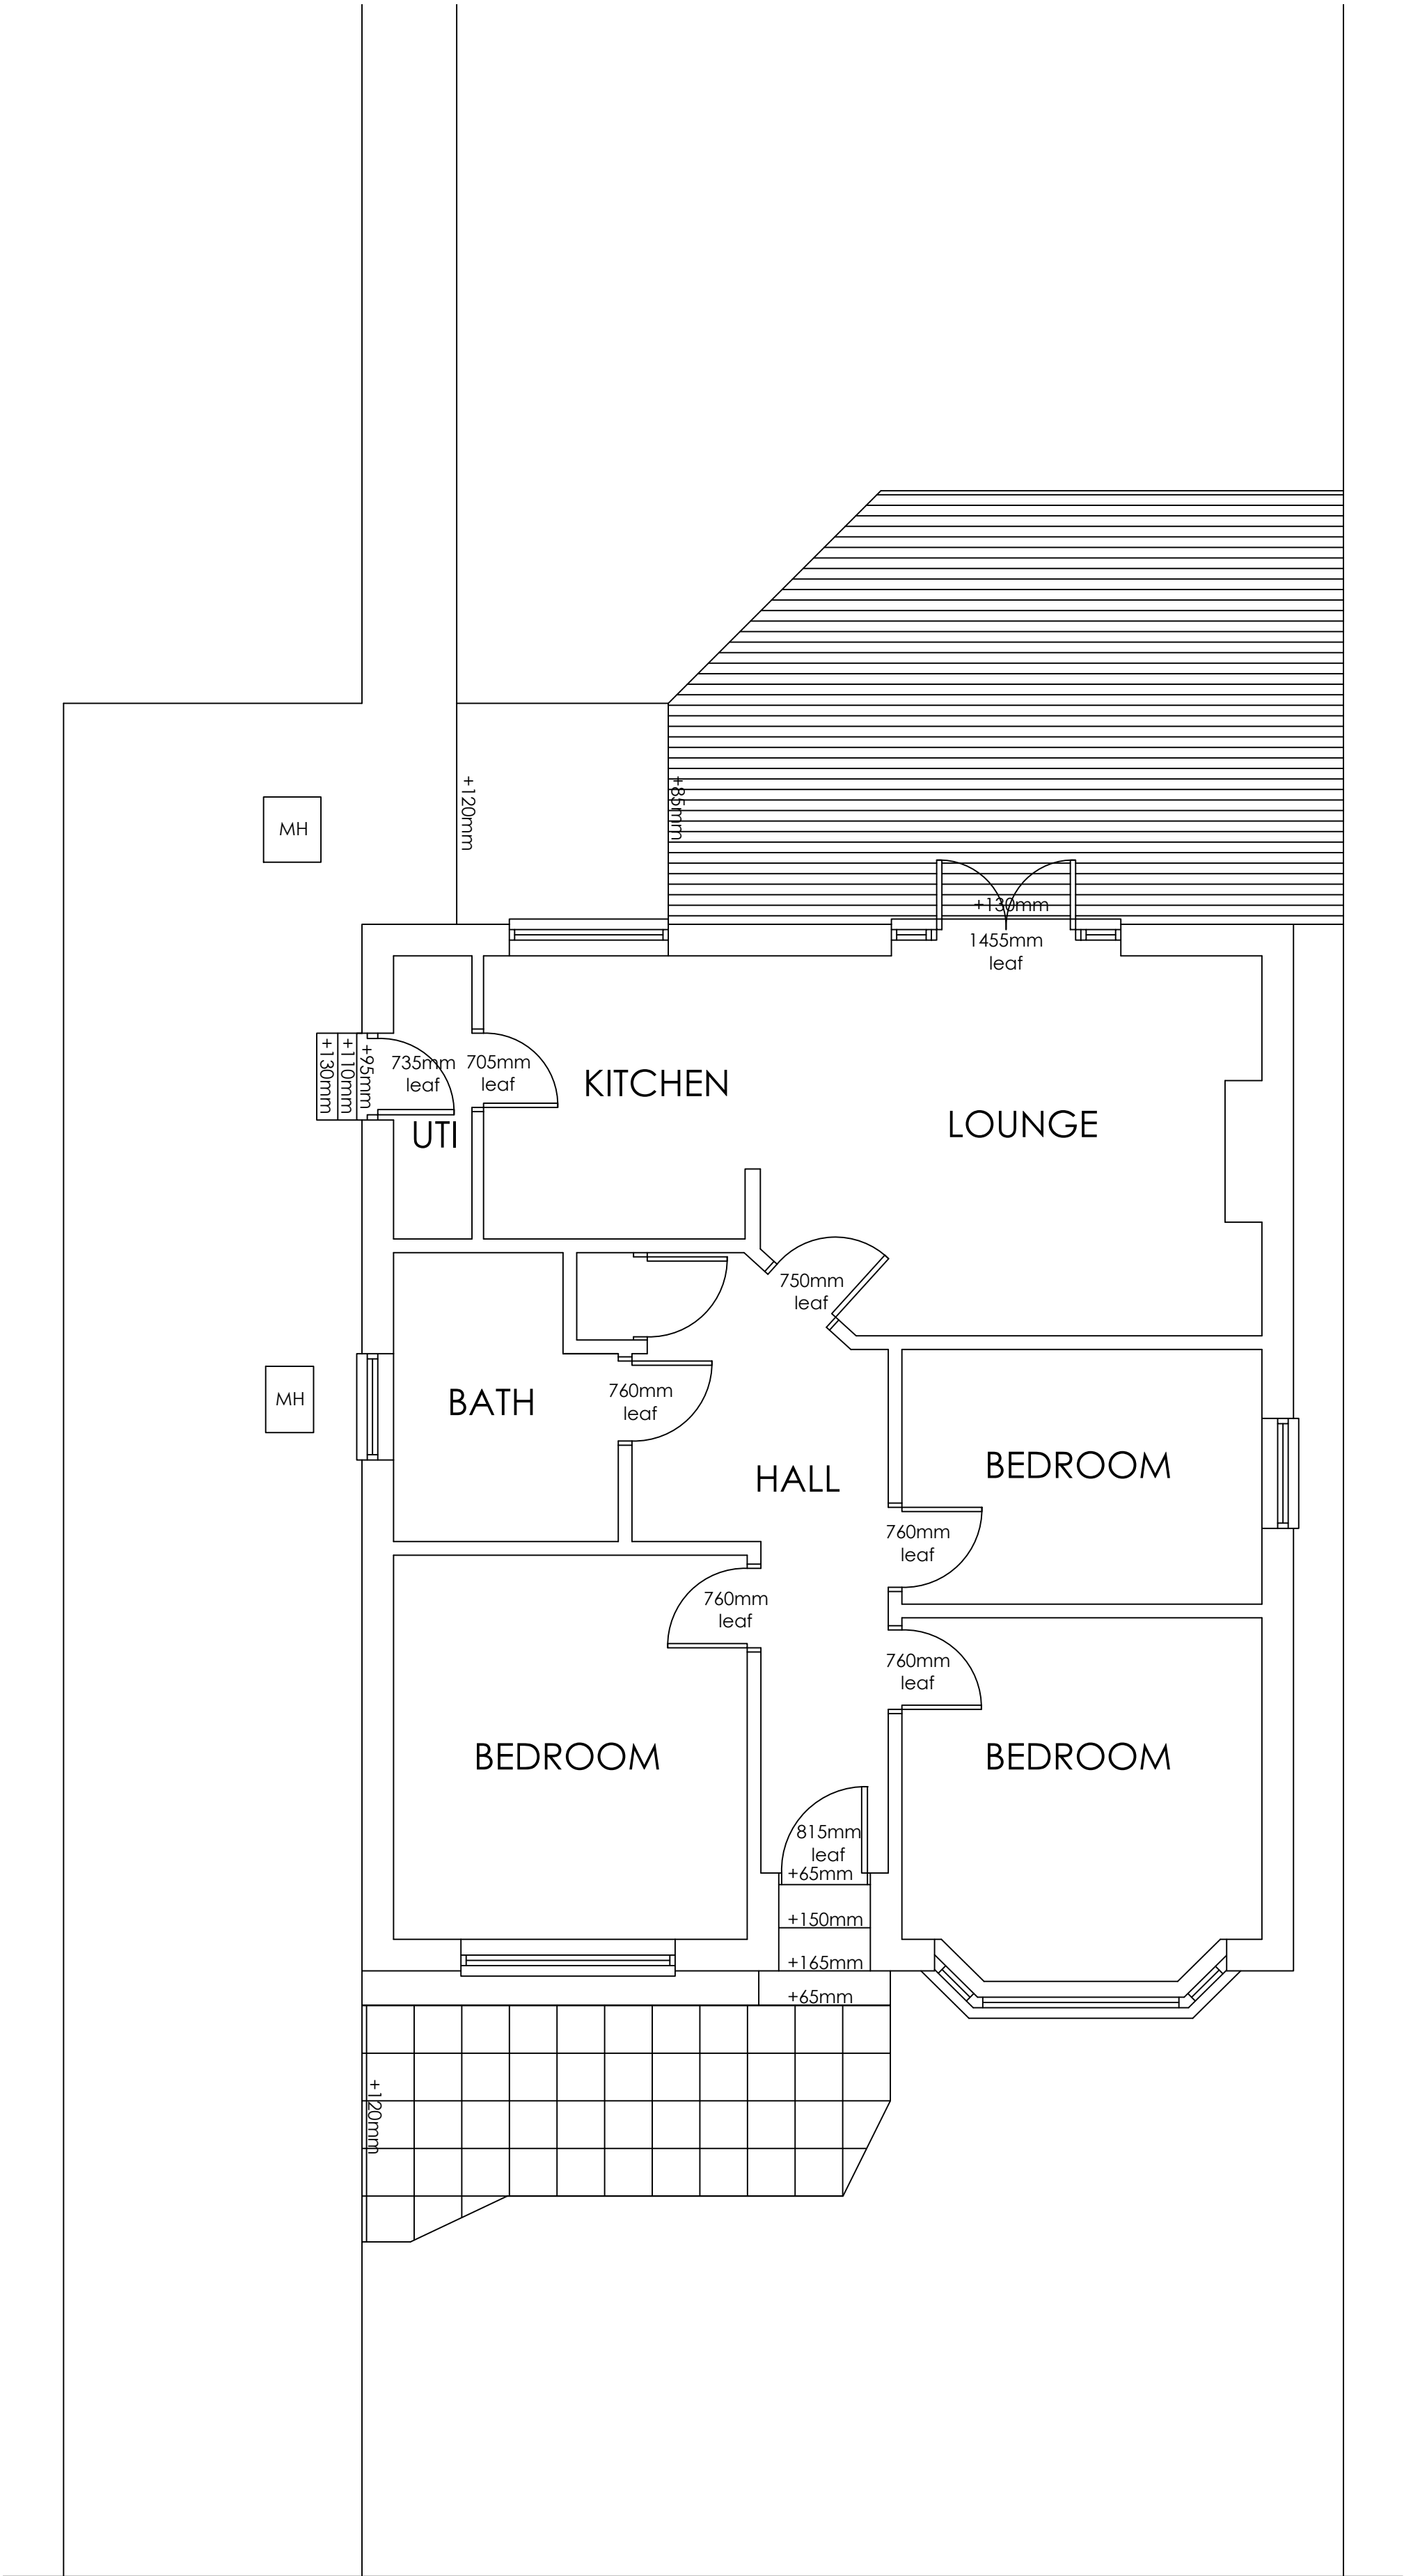

EXISTING GROUND FLOOR PLAN SCALE 1:50




EXISTING FRONT ELEVATION SCALE 1:50

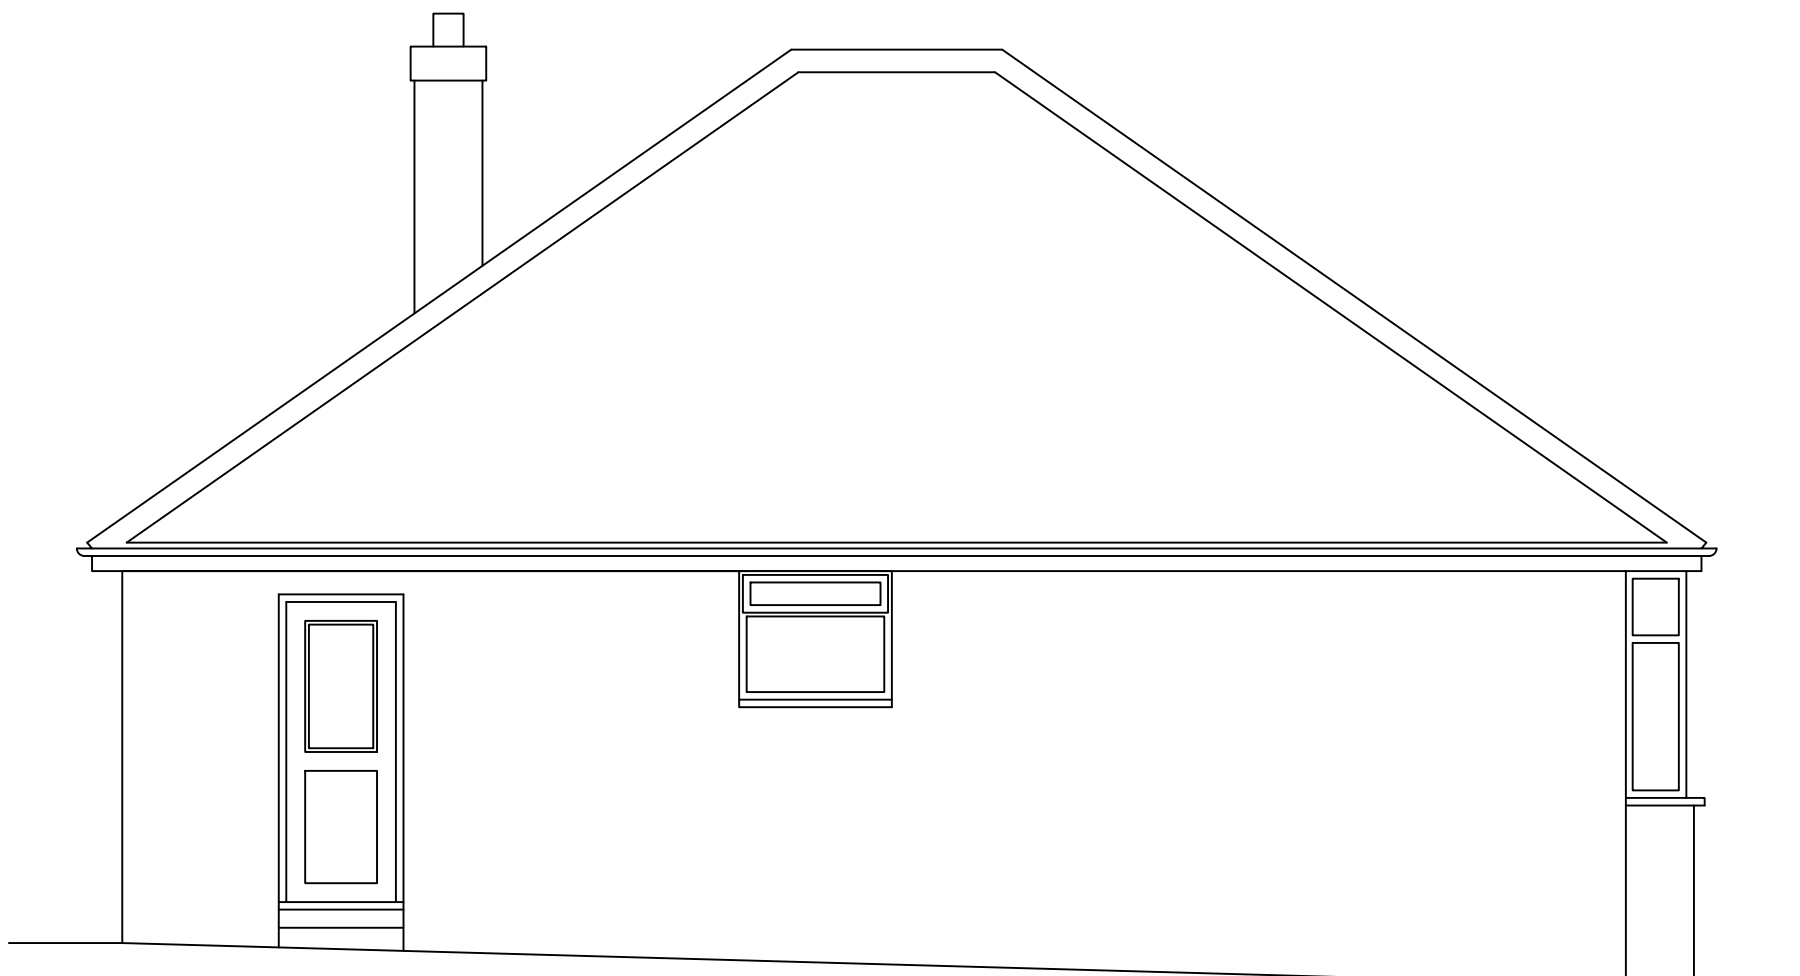

EXISTING SIDE ELEVATION SCALE 1:50



EXISTING REAR ELEVATION SCALE 1:50

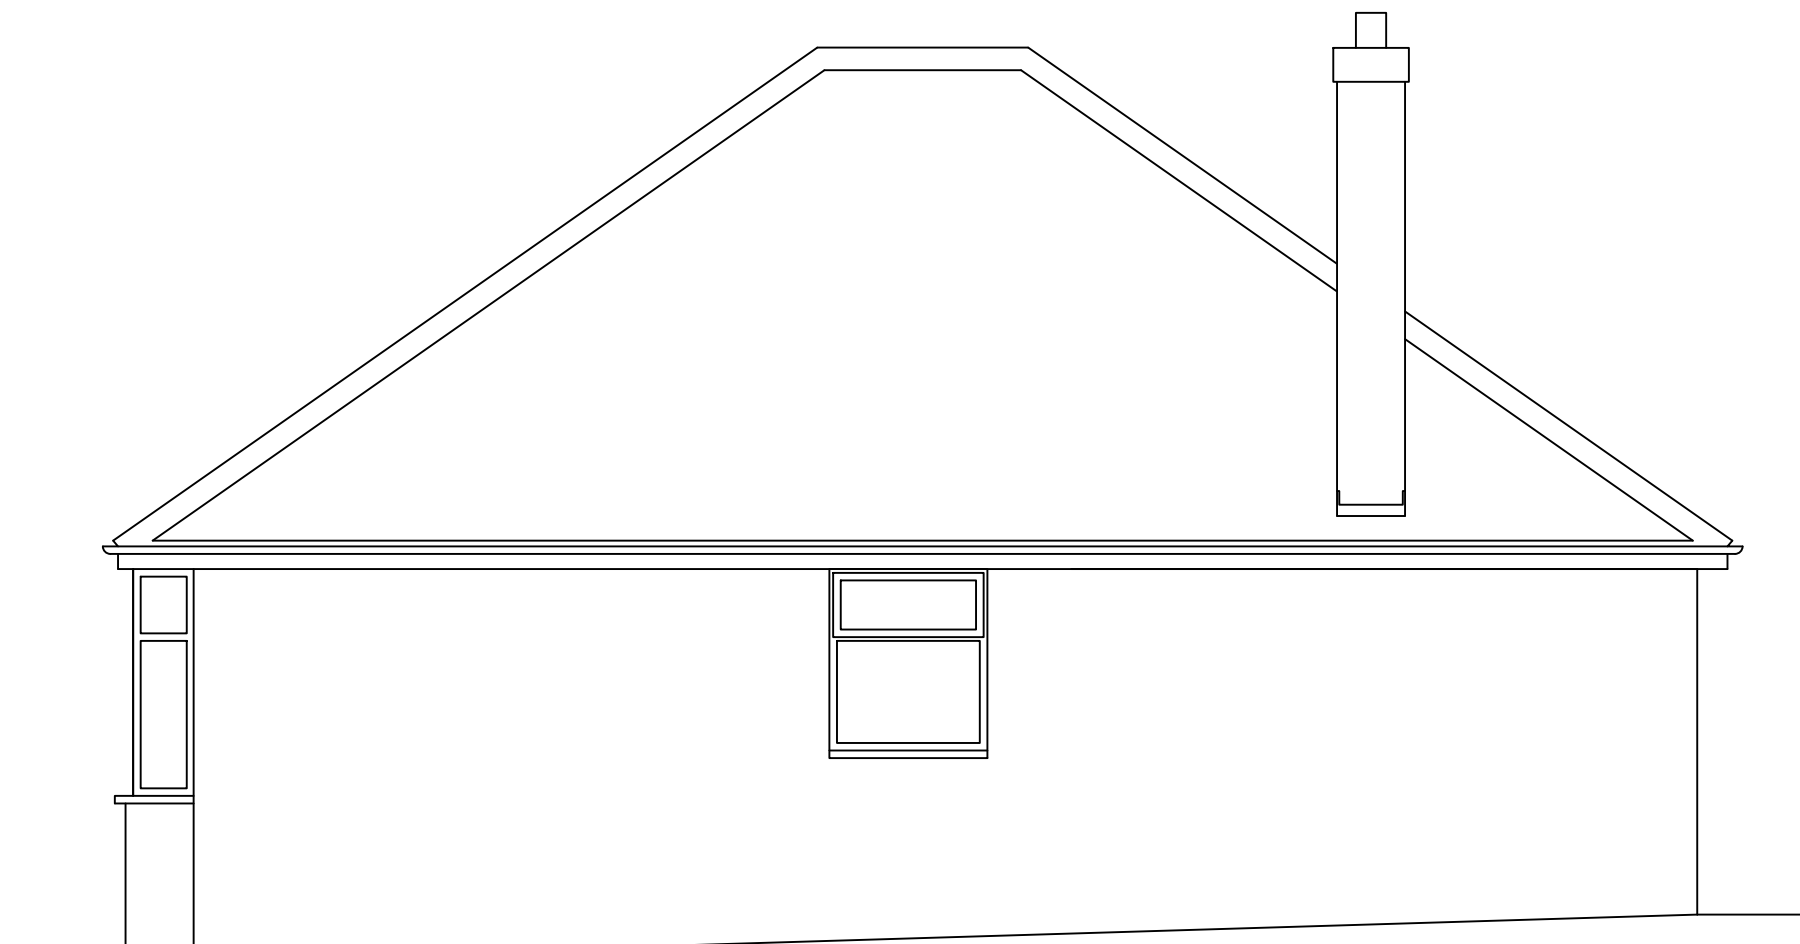

EXISTING SIDE ELEVATION SCALE 1:50

Rev.	Date	Details	Drawn	Checked

Issued for:		TENDER	
Project/Client:		Project No:	
7 Crabwood Drive		INS-746	
Southampton		Dwg No:	
S030 3DX		(WD)-E-01	
		Rev:	
Drawing:		Scale:	
Floorplans		A.S @A1	
As Existing		Drawn By: Date:	
		AS July 22	
		Checked By: Date:	
		AS	



Southern Office: 1 Devon Square, Newton Abbot, TQ12 2HN
Central Office: 176 King Street, London, W6 0RA
T: +44 (0)333 577 0809 F: +44 (0)871 733 4738
www.plg.uk

© Plg Consultants Ltd. Contractors must work only to figured dimensions which are to be checked on site.
Registered Office - Venture House, 27-29 Glasshouse Street, London W1B 5DF. Registered Number - 8046920
STANDARD NOTES:
• Contractor must verify all dimensions on site before commencing any work or stop drawings.
• If this drawing exceeds quote's taken in any way, the building designers are to be informed before works initiated.
• Only figured dimensions to be taken from this drawing. Do not scale off this drawing.
• Drawing based on Ordnance Survey and/or existing record drawings - design and drawing content subject to Site Survey, Structural Survey, Site Investigations, Planning and Statutory Requirements and Approvals.