

PROPOSED MATERIALS -

- 

walls - render
white
- 

walls - horizontal cladding
larch or cedar
- 

roof - tiled
to match existing
- 

roof - flat
grey trim
- 

windows/doors - grey
to rear only



PROPOSED FRONT ELEVATION (facing due east) no change
SCALE 1:100


0 1 2 3 4 5m



PROPOSED REAR ELEVATION (facing due west)
SCALE 1:100



PROPOSED SIDE ELEVATION (facing due south)
SCALE 1:100

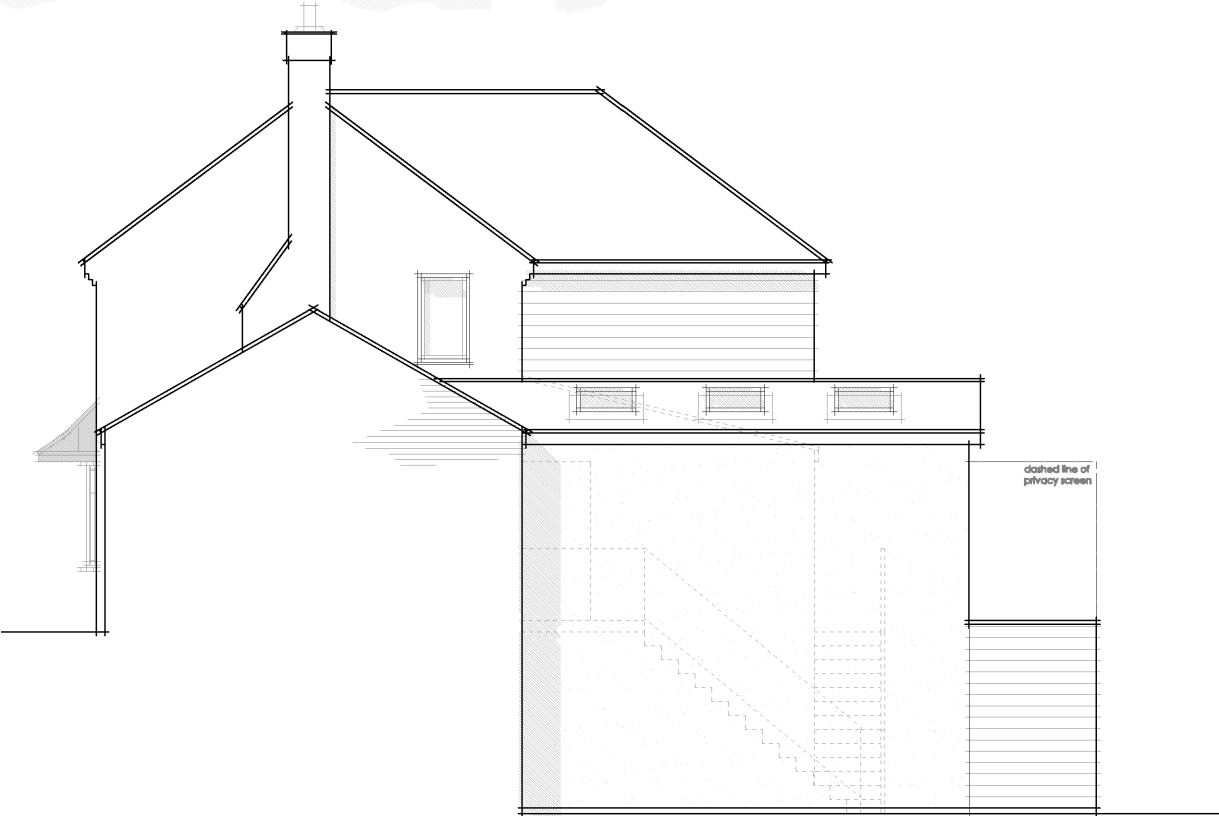

PROPOSED SIDE ELEVATION (facing due north)
SCALE 1:100

This drawing is the copyright of CMCdesign and may not be copied, altered or reproduced in any form without the written consent of CMCdesign.

It is the sole responsibility of the building owner to draw up all legal agreements with adjoining property owners to cover the over hanging of any fascias, guttering, foundations or any part of the building. CMCdesign can not be held responsible in any way whatsoever for any legal costs or other costs incurred through any neighborhood disputes.

It is the sole responsibility of the building owner to comply with the party wall act 1996 CMCdesign can not be held responsible in any way if non compliance is adopted.

use figured dimensions only in millimetres only unless stated otherwise.

all clients and contractors to check all drawings and to verify all dimensions on site prior to works commencing, any discrepancies in dimensions or boundary locations are to be brought to the attention of CMCdesign immediately before any further works take place on site

revision
a - 08.09.22 - proposed extension reduced in width/depth and materials amended following decision H-21-91872.

client
lambaere

stage
planning

date
may2021

scale
1:100 @ A3

address
48 chalk hill
west end
hampshire
so18 3db

drawing no.
666/05/106

drawing
proposed
elevations



the studio, 23 maltravers road,
charders ford, hampshire so53 5ds

t 07968 987654
e studio@cmc-design.co.uk
w www.cmc-design.co.uk