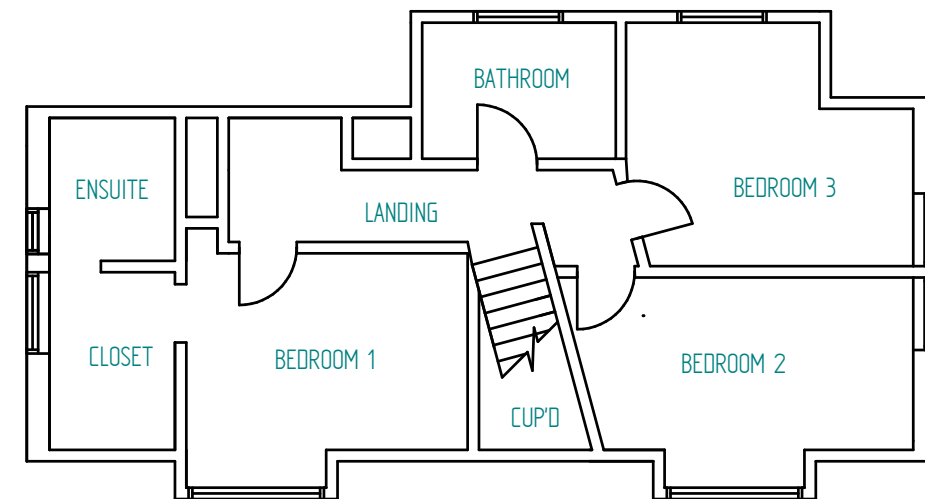
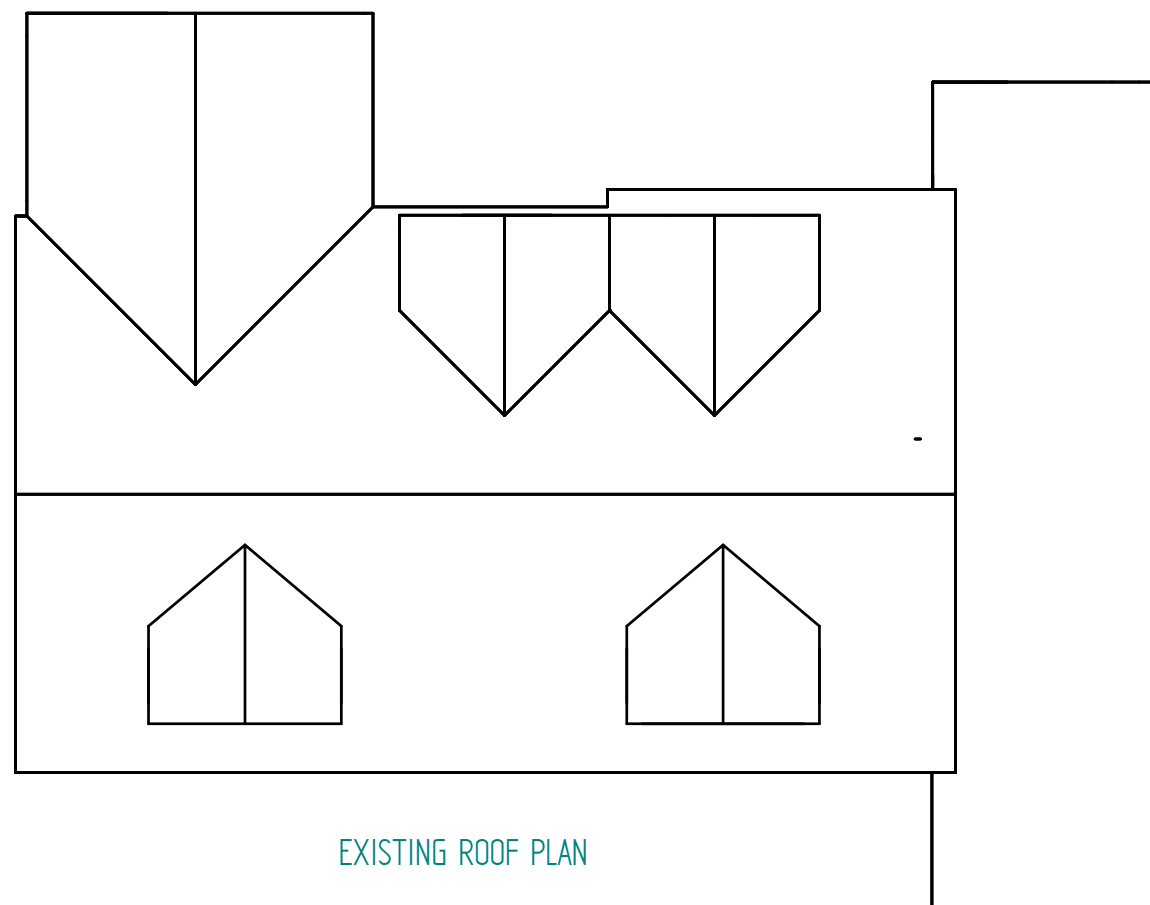
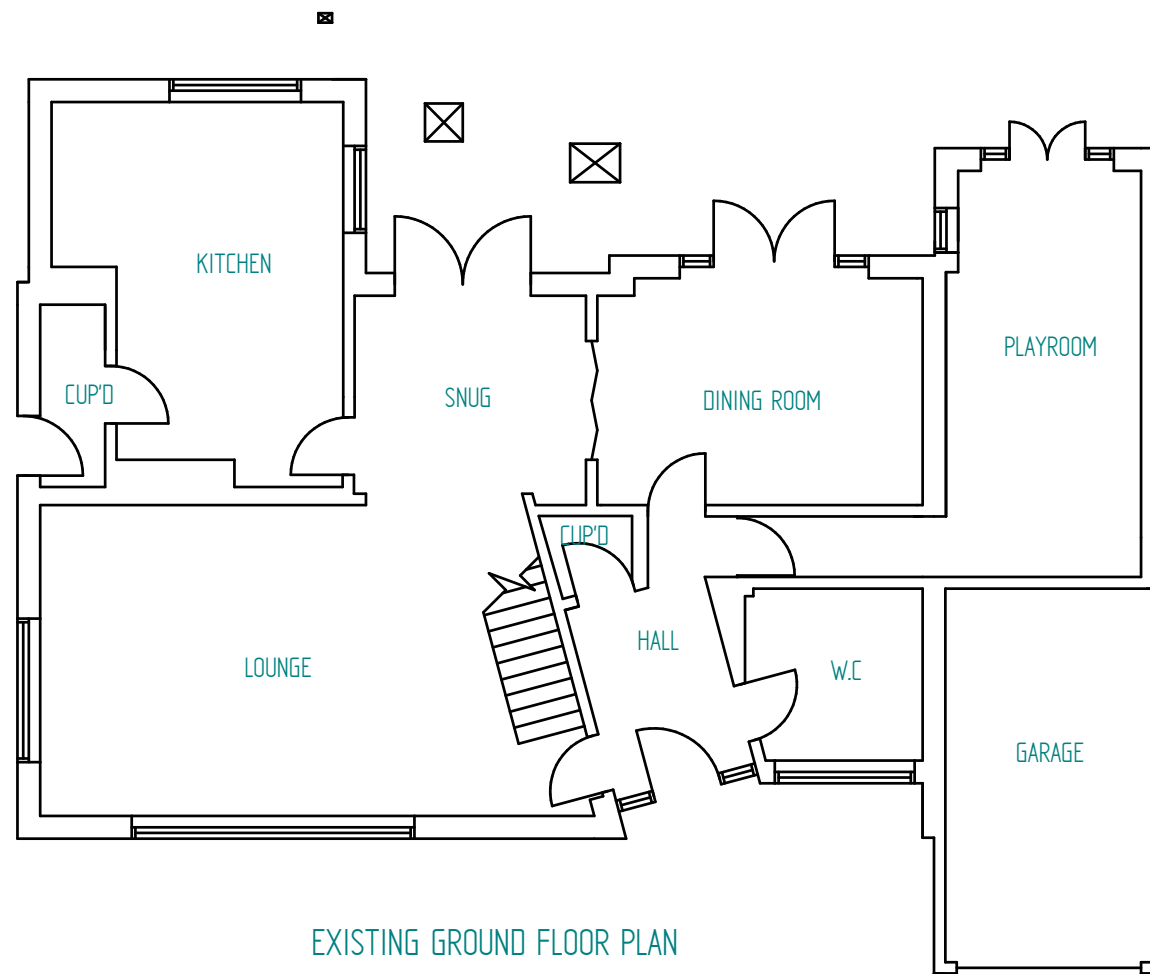


NOTES:

- 1) ALL DRAWINGS SUPPLIED BY DWG PLANS ARE TO BE USED FOR PLANNING PERMISSION PURPOSES ONLY AND NOT TO BE USED FOR BUILDING REGULATION PURPOSES.
 - 2) THE CONTRACTOR, SUB-CONTRACTOR OR SUPPLIER IS TO CHECK ALL RELEVANT DIMENSIONS, LEVELS, EXISTING STRUCTURE AND MATERIALS PRIOR TO COMMENCING THE WORKS.
- © THIS DRAWING IS COPYRIGHT AND MAY NOT BE COPIED, TRACED, ALTERED OR REPRODUCED WITHOUT WRITTEN PERMISSION FROM DWG PLANS.

DWG PLANS			14 Winstanley Road, Nursling, Southampton, SO16 0TF		
			Mobile: 07851229345, Email: info@dwgplans.co.uk		
			TITLE		
			Existing Floor and roof plans		
			32 Yardley Road, Southampton		
			SIZE	DWG NO	REV
			A3	DWG PLANS 00306	C
			CLIENT: Mr & Mrs Vickery		
			SCALE: 1:100 @ A3		SHEET 1 of 1

	NAME	DATE
DRAWN	PRB	22/09/2022

UNLESS OTHERWISE SPECIFIED
DIMENSIONS ARE IN MILLIMETERS