

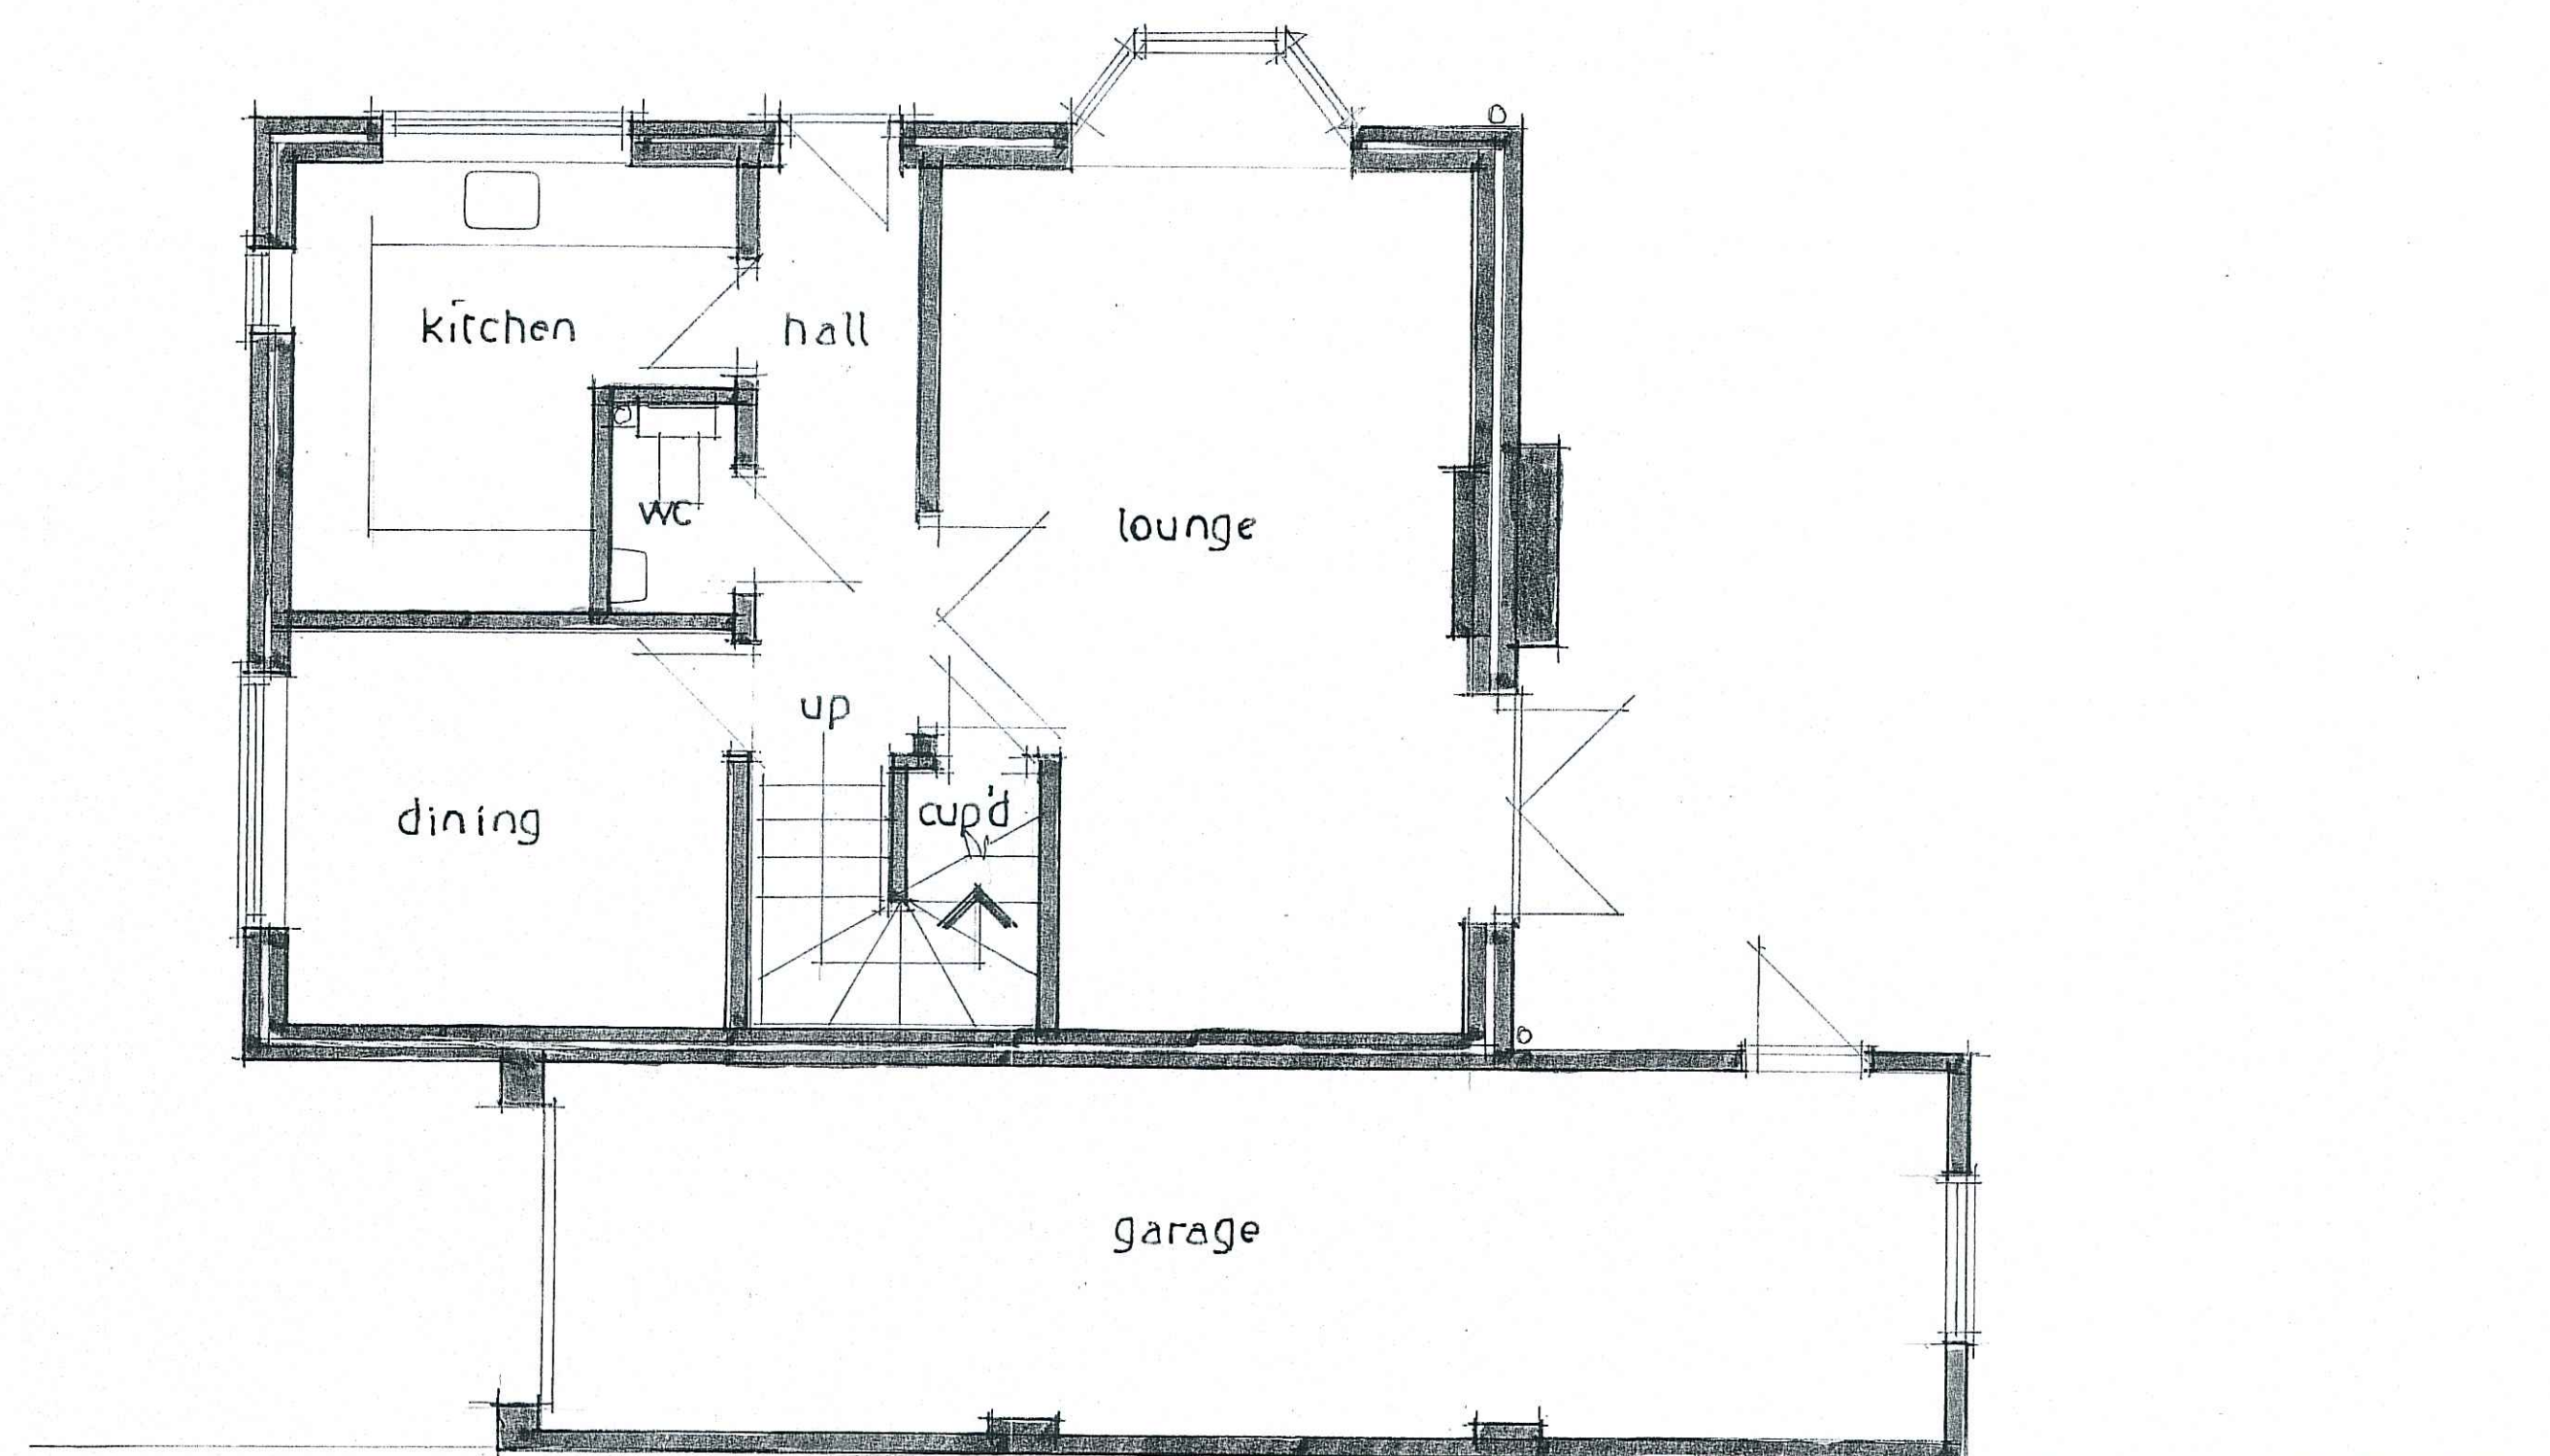


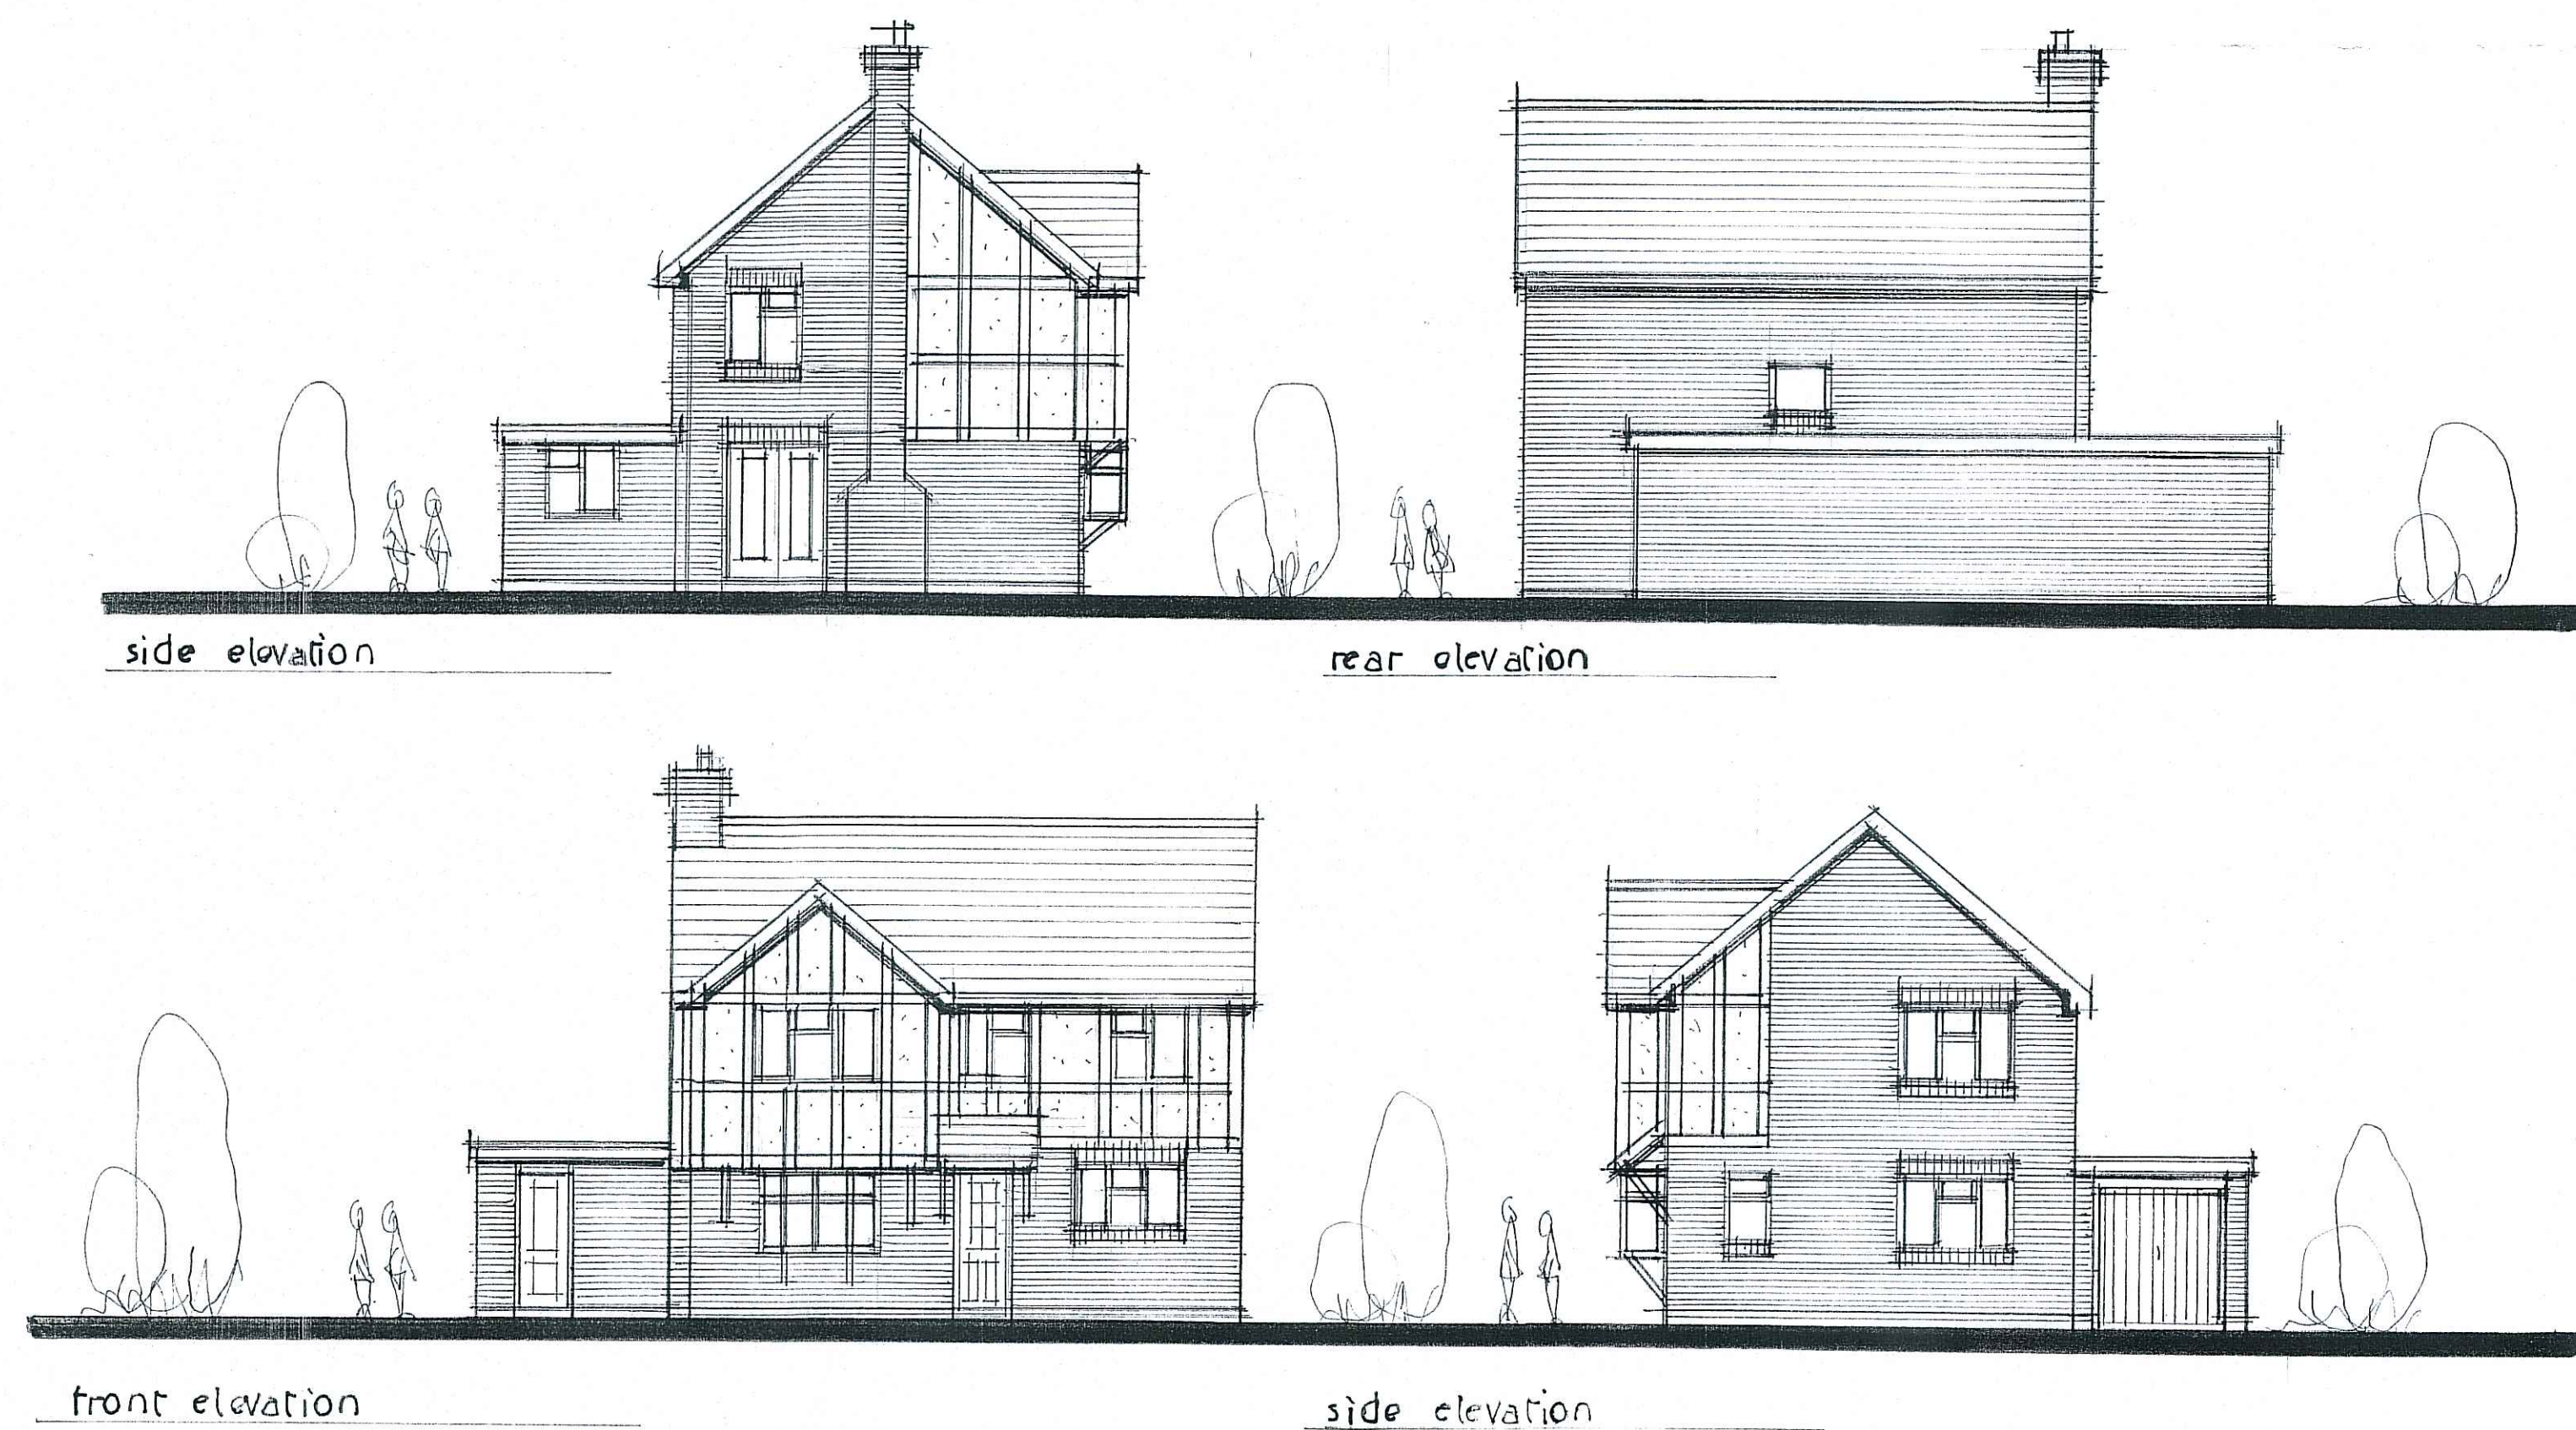

ground floor plan

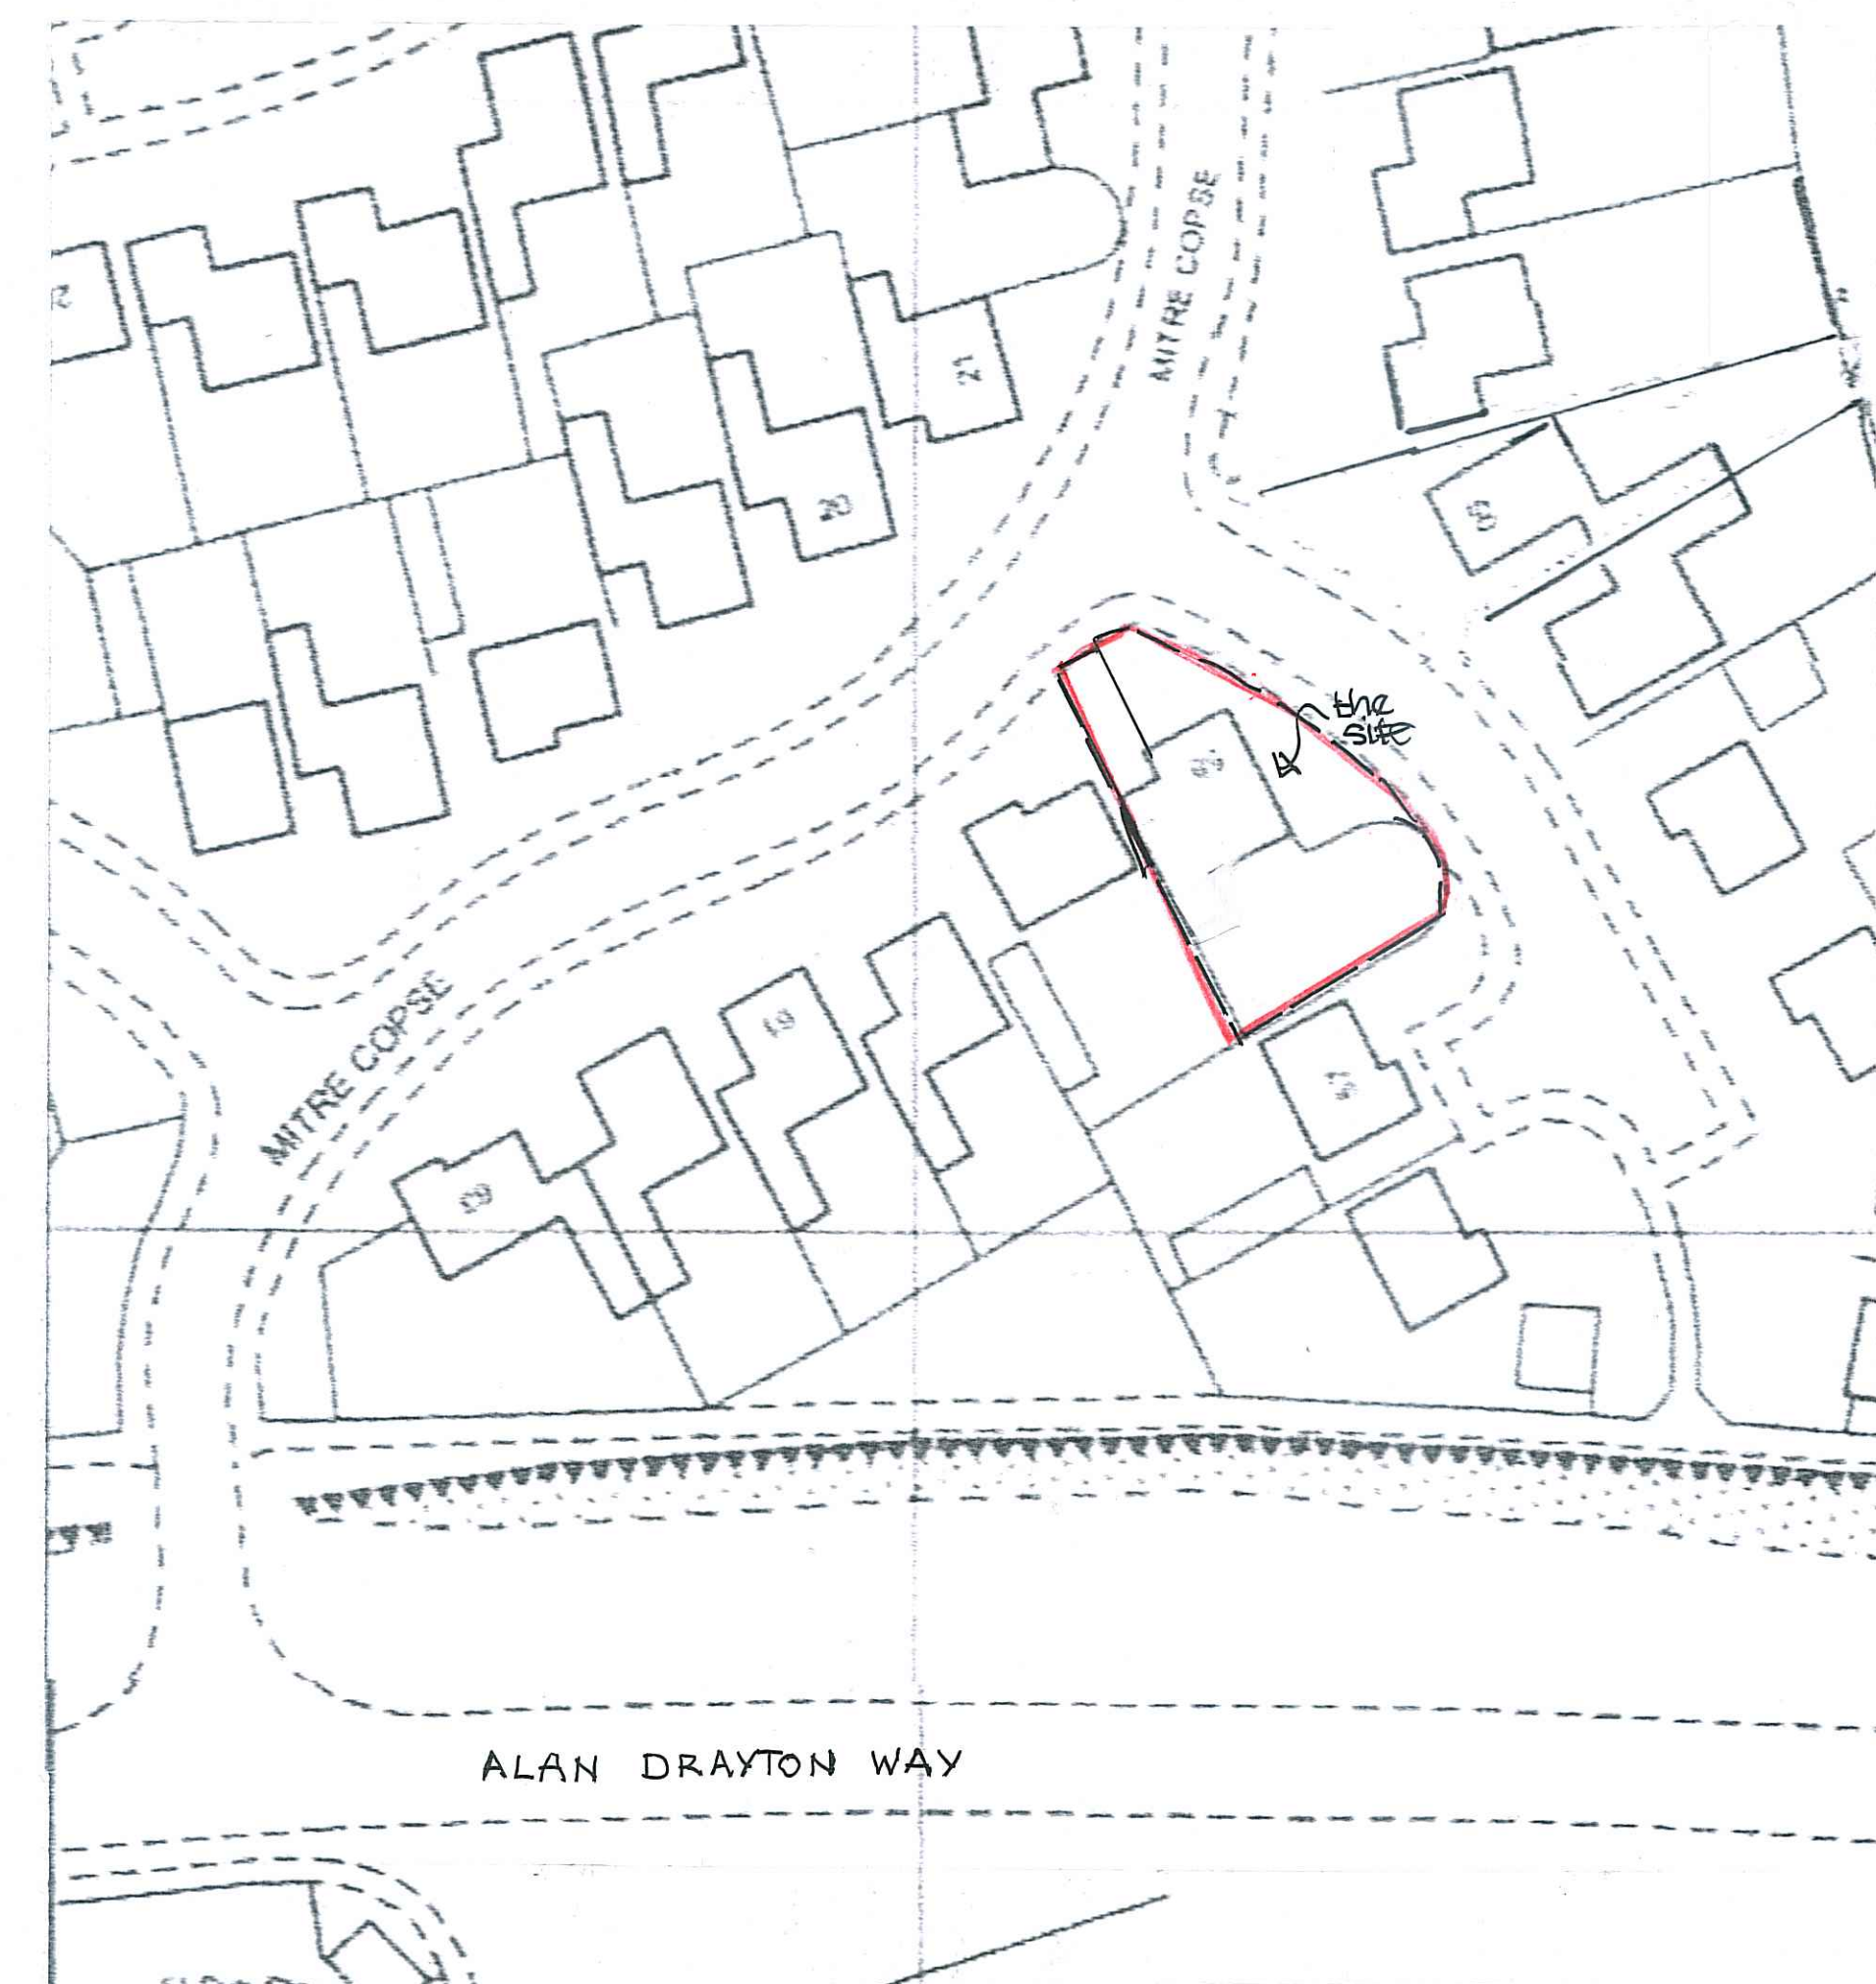

site plan 1:500

Drawing title		
Existing plans and elevations. Proposed side extension-58 Mitre Copse, Bishopstoke, Hants. SO50 8QE.		
Scale		
1:50 1:100		
Date	November 20	Drawn by
		David Windsor
Drawing no	M.C.001.	Rev.