


scale 1:50 1/3

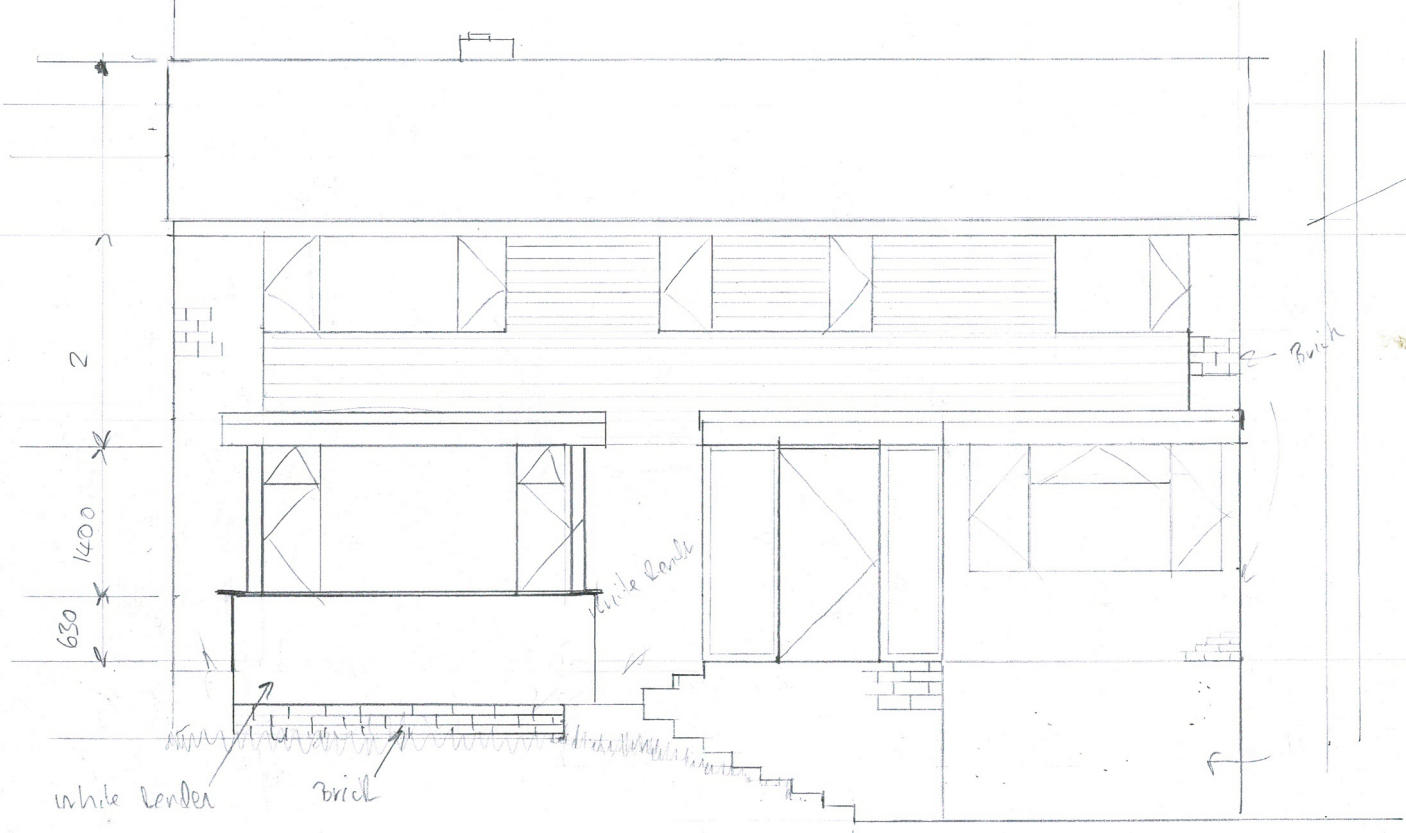

white render

brick

white bands

brick

Proposed front elevation
Bridgkhill, Rutland Gardens