




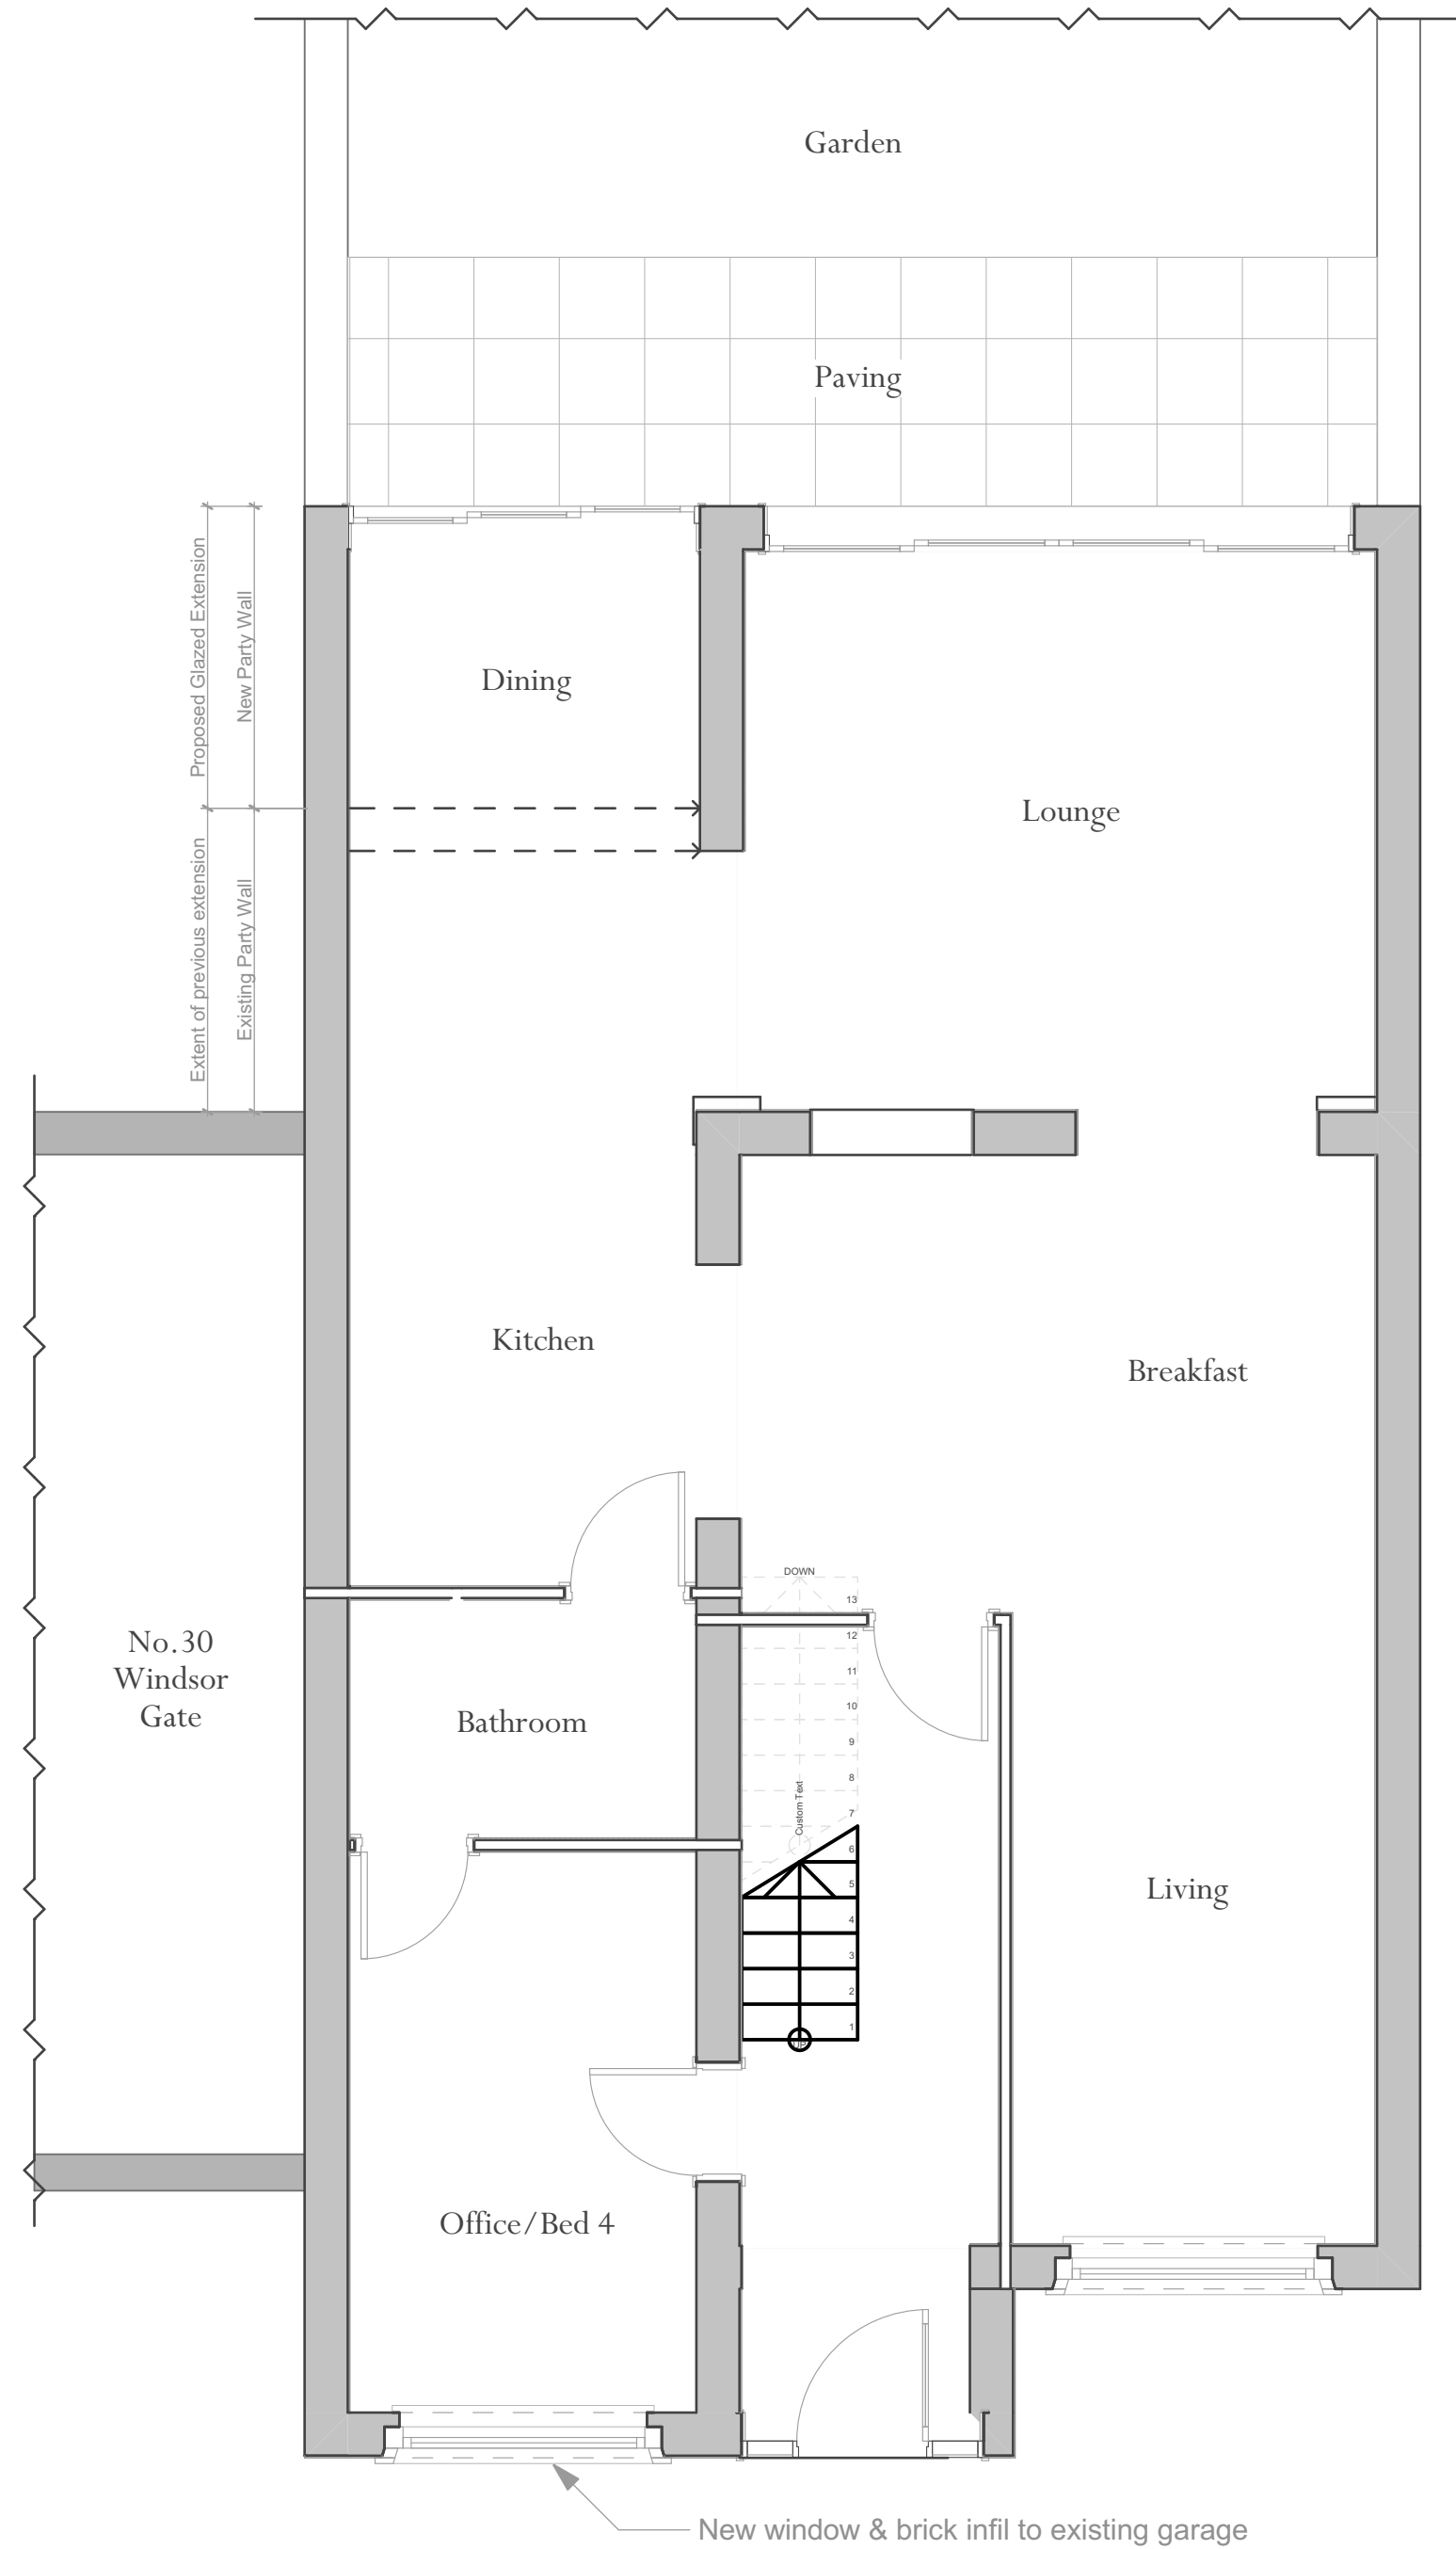

Proposed Ground Floor Plan

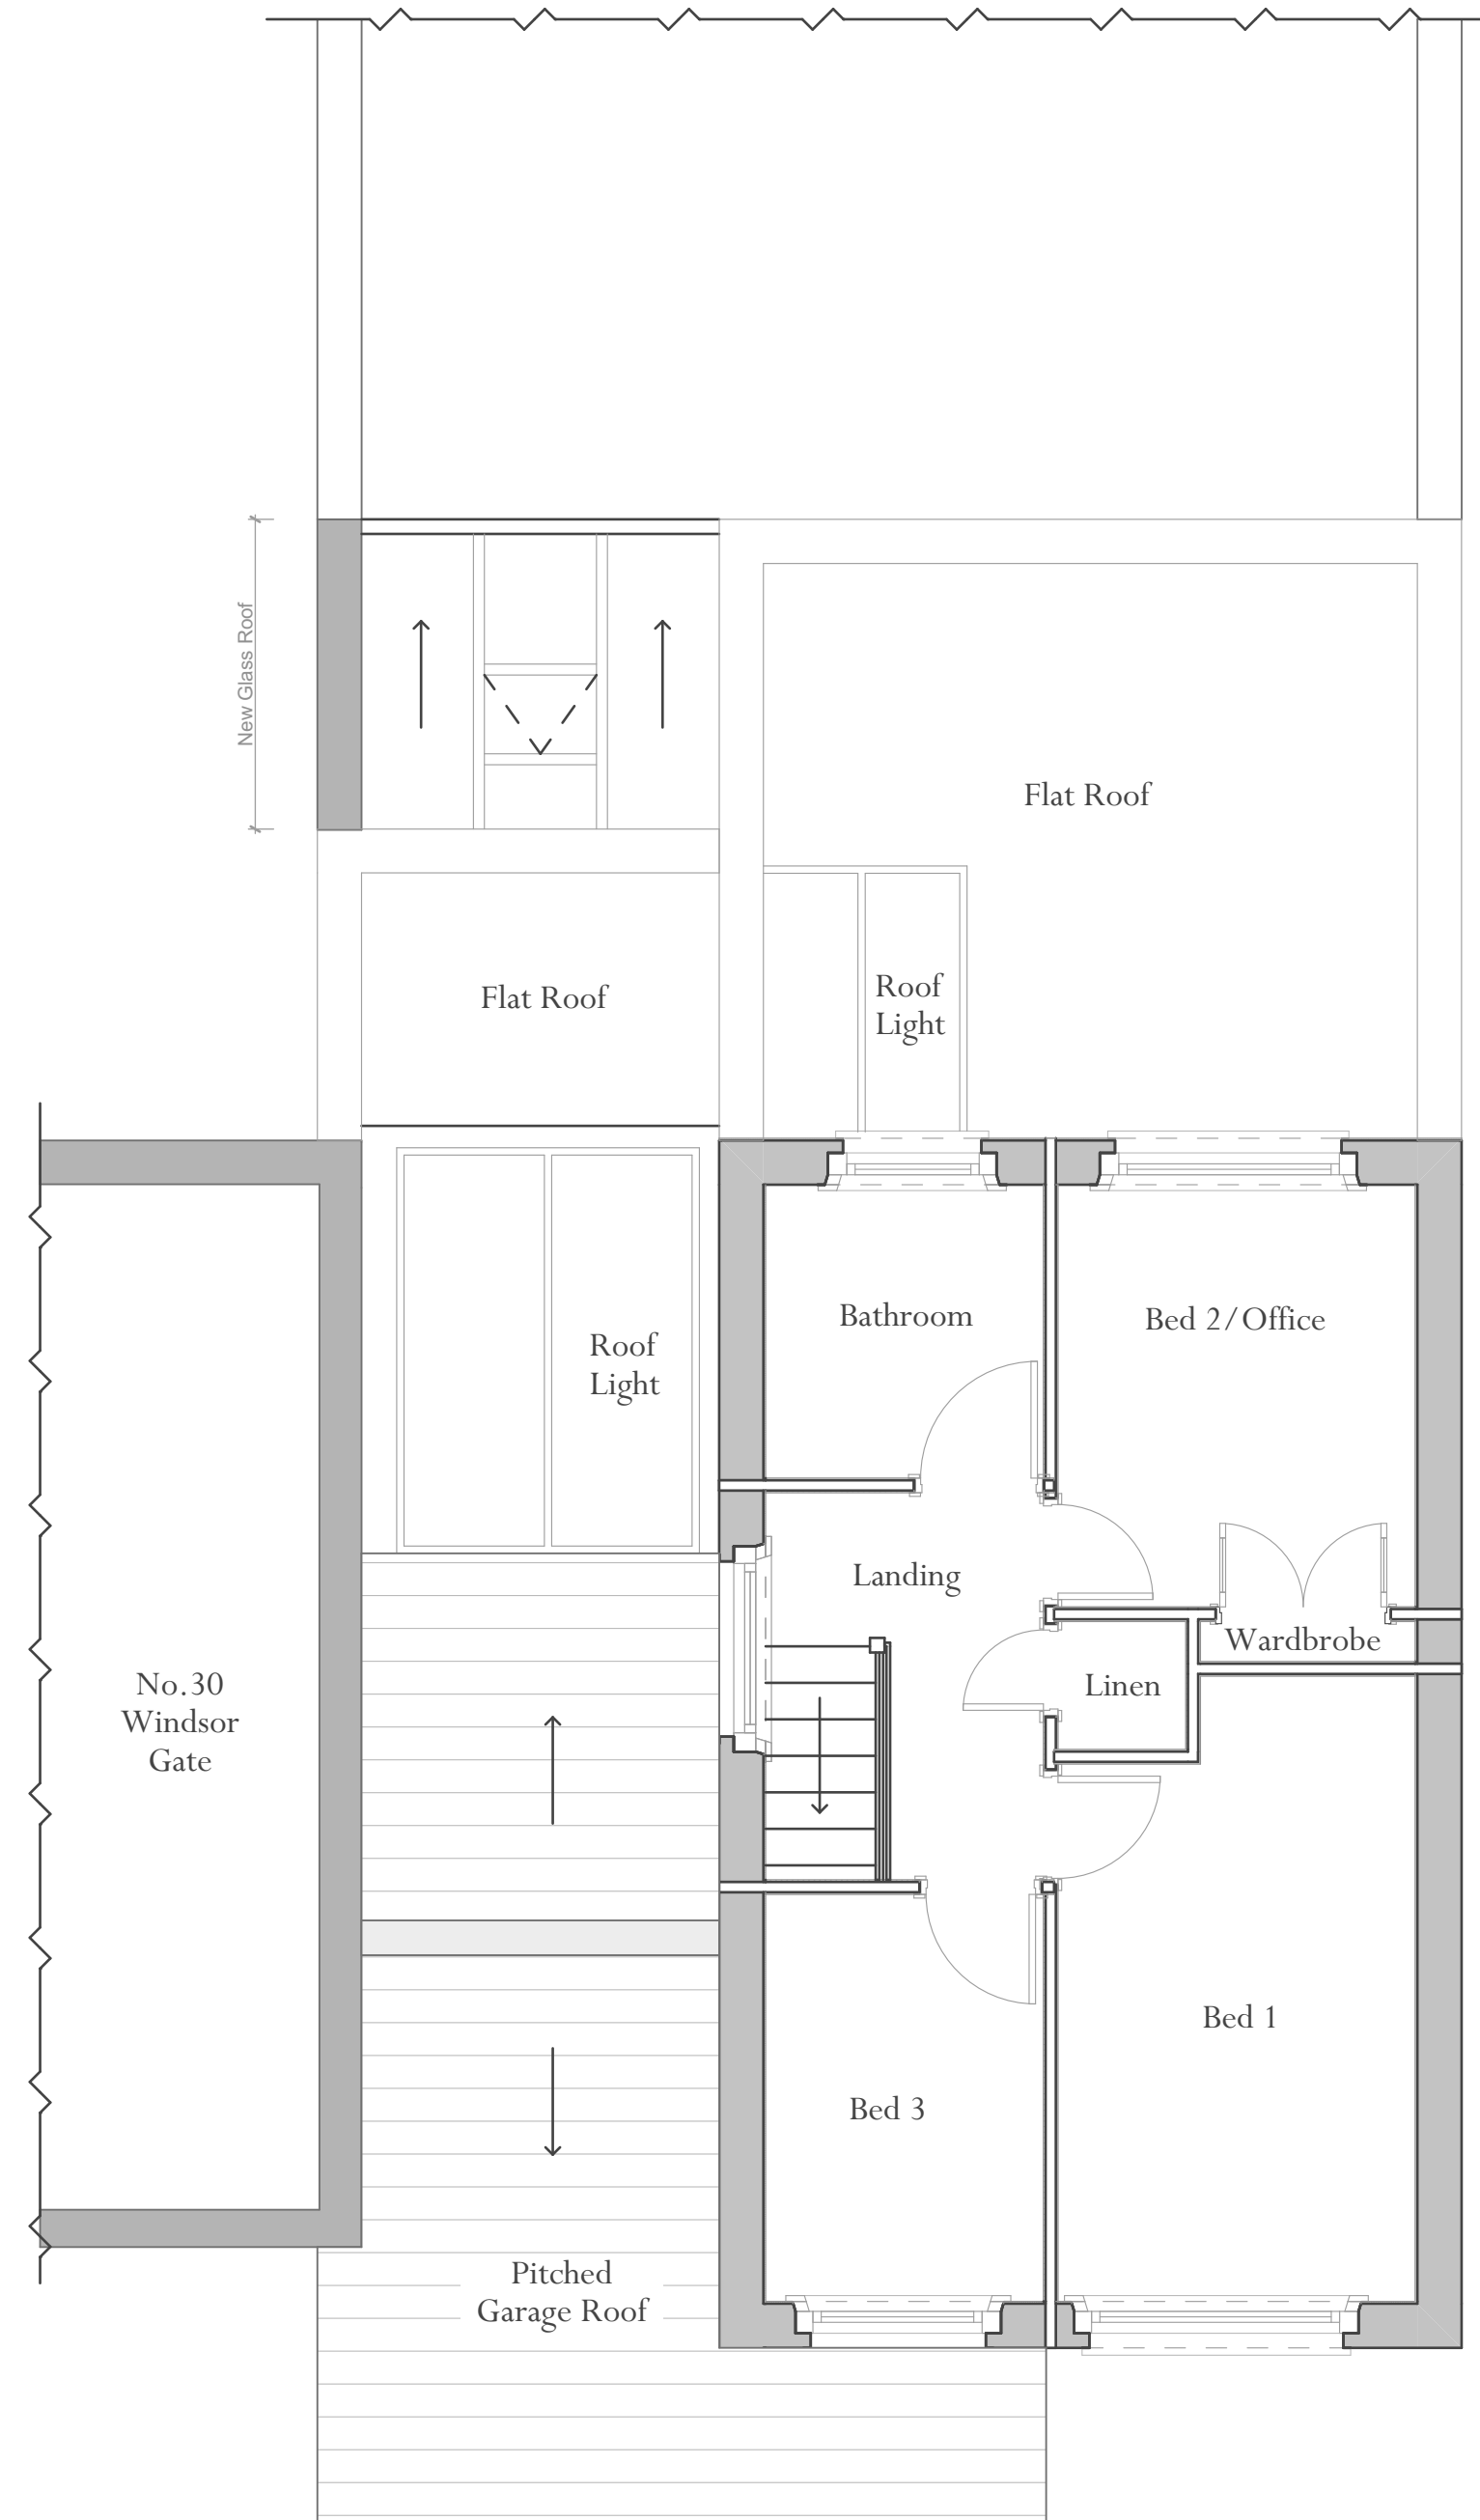

Proposed First Floor/Ground Floor Roof Plan

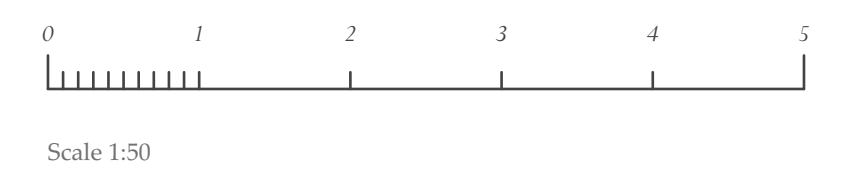

Rev	Date	Description	Initials
PROJECT			
31 Windsor Gate Eastleigh SO50 4PU			
TITLE:			
Proposed Ground & 1st Floor Plans			
SCALE:			
1:50 @A1			
DATE:			
22/09			
DRAWING No:			
031-004			
DRAWN BY:			
MDC			