



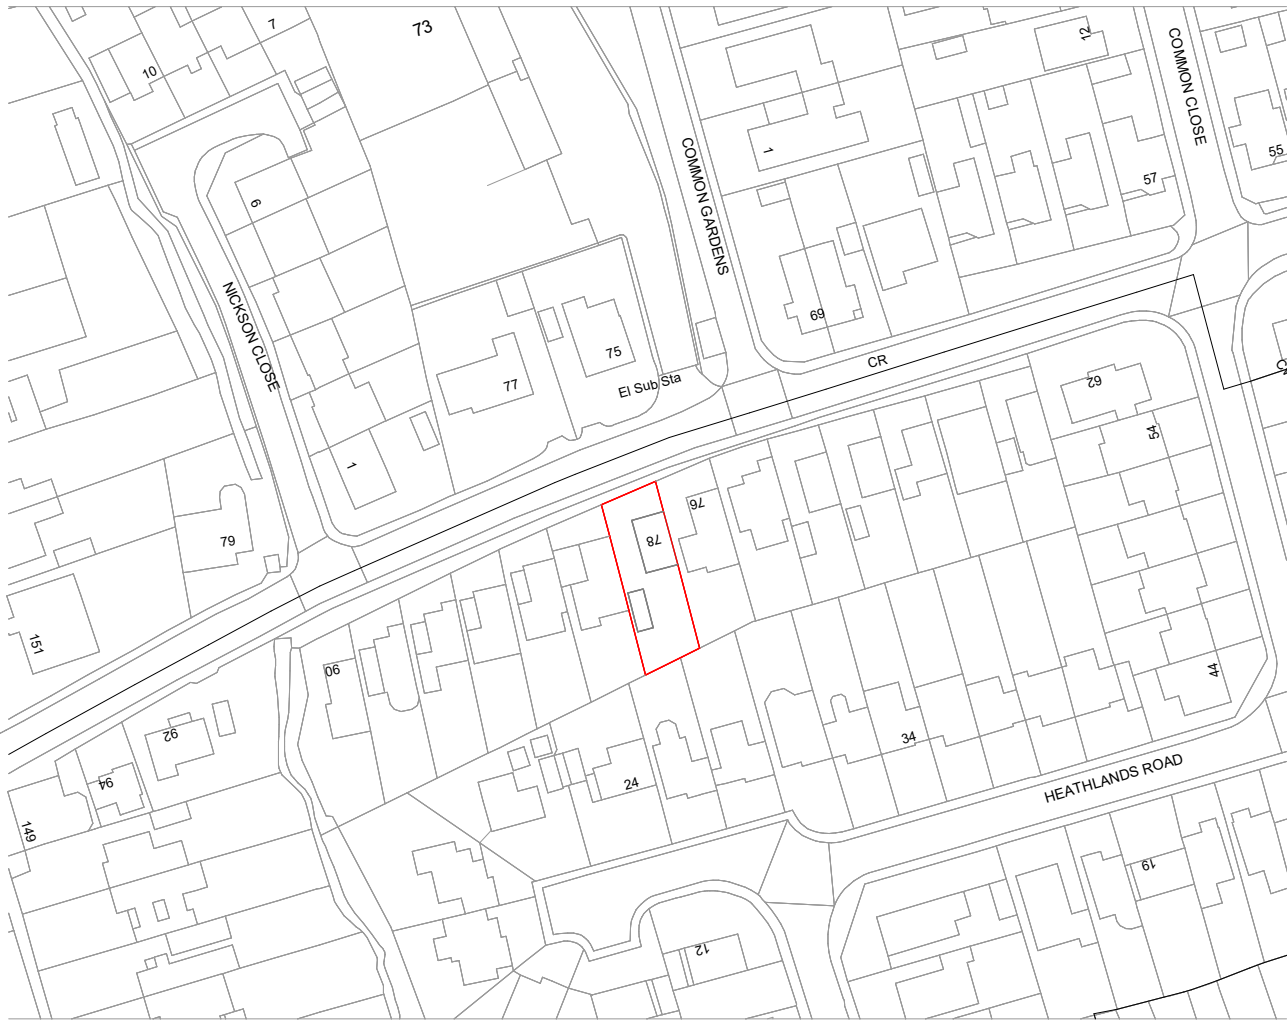


ReQuestAPlan
Map number: TQRQM22240210727653
Title: 78 Common Road SO53 1HB
Map Produced for: Parkers Design
© Crown copyright and database rights 2022 OS 100042766

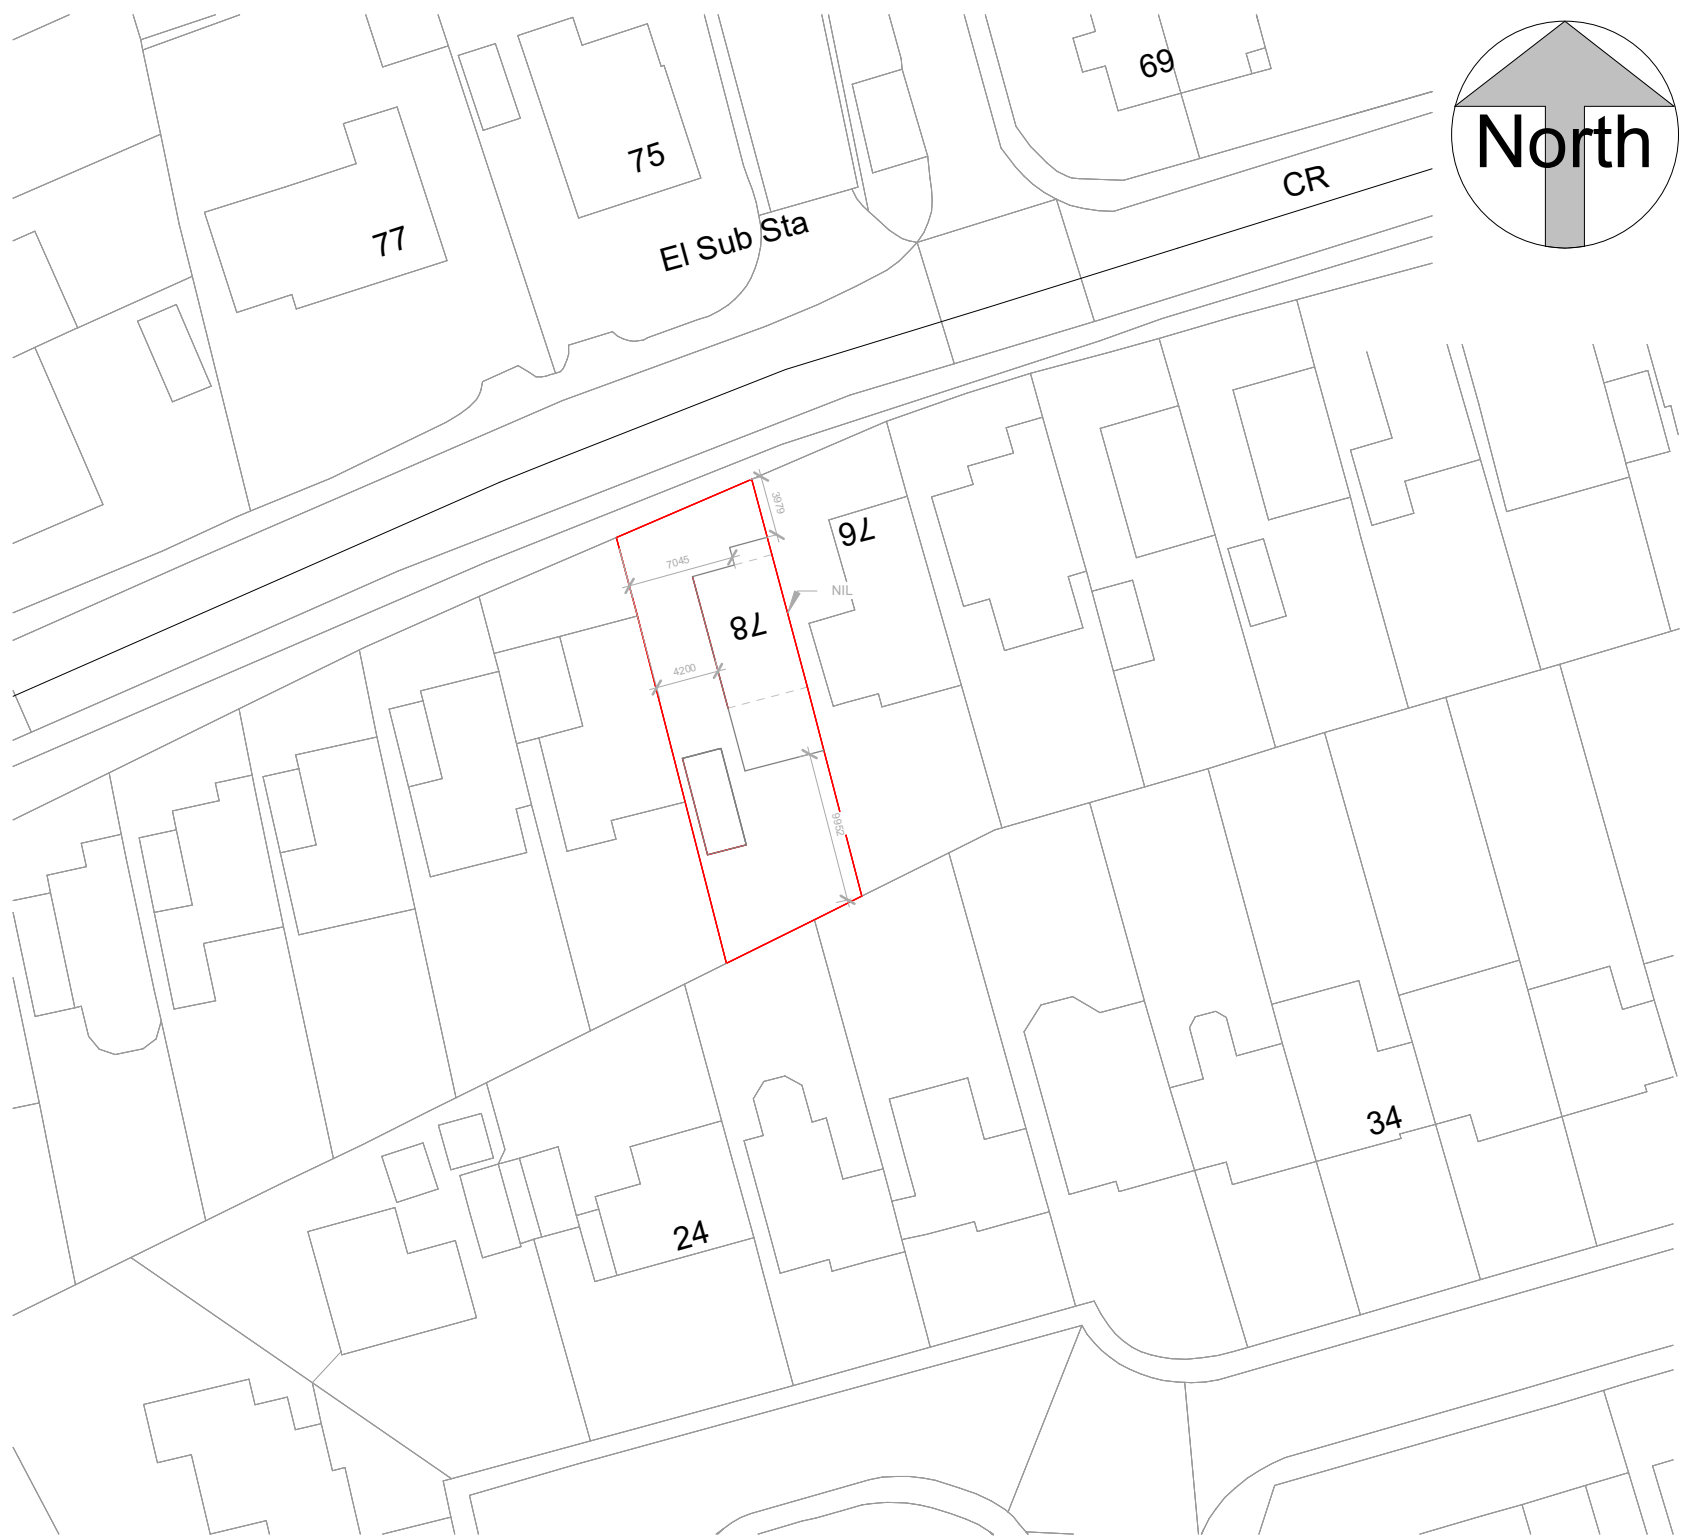

1:500

Location Plan

1:1250

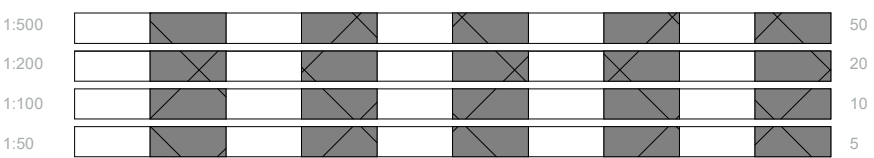

ReQuestAPlan
Map number: TQRQM22240210727653
Title: 78 Common Road SO53 1HB
Map Produced for: Parkers Design
© Crown copyright and database rights 2022 OS 100042766



Block Plan

All measurement to be checked on site prior to any comment
(C) Copyright of Parkers Design (Southern) Limited. Any reproduction of these drawings will require written authority from the copyright owner.
Parkers Design Limited - The Studio @ 90, PO9 2PR
www.pexd.co.uk - info@parkersdesign.com - 07776 008822

PROJECT
78 Common Road SO53 1HB
SHEET
Site Plan

CLIENT			
P&D			
Date	Issue Date	Scale (@ A3)	As indicated
Drawn by	SW	DRAWING NUMBER	REV
Checked by	SR	P 3	