
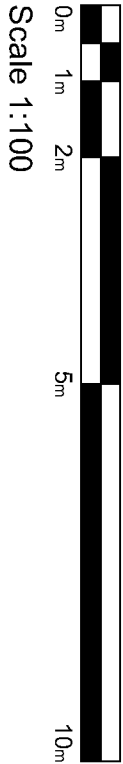


| Rev | Amendments     | By | SHD | Date     |
|-----|----------------|----|-----|----------|
| P01 | Planning Issue | MC | SD  | 03/08/22 |
| P02 | Roof RWP added | MC | SD  | 30/09/22 |

**Note:**  
Drawing based upon OS, aerial photo, record drawings  
and site visit photographic surveys only.

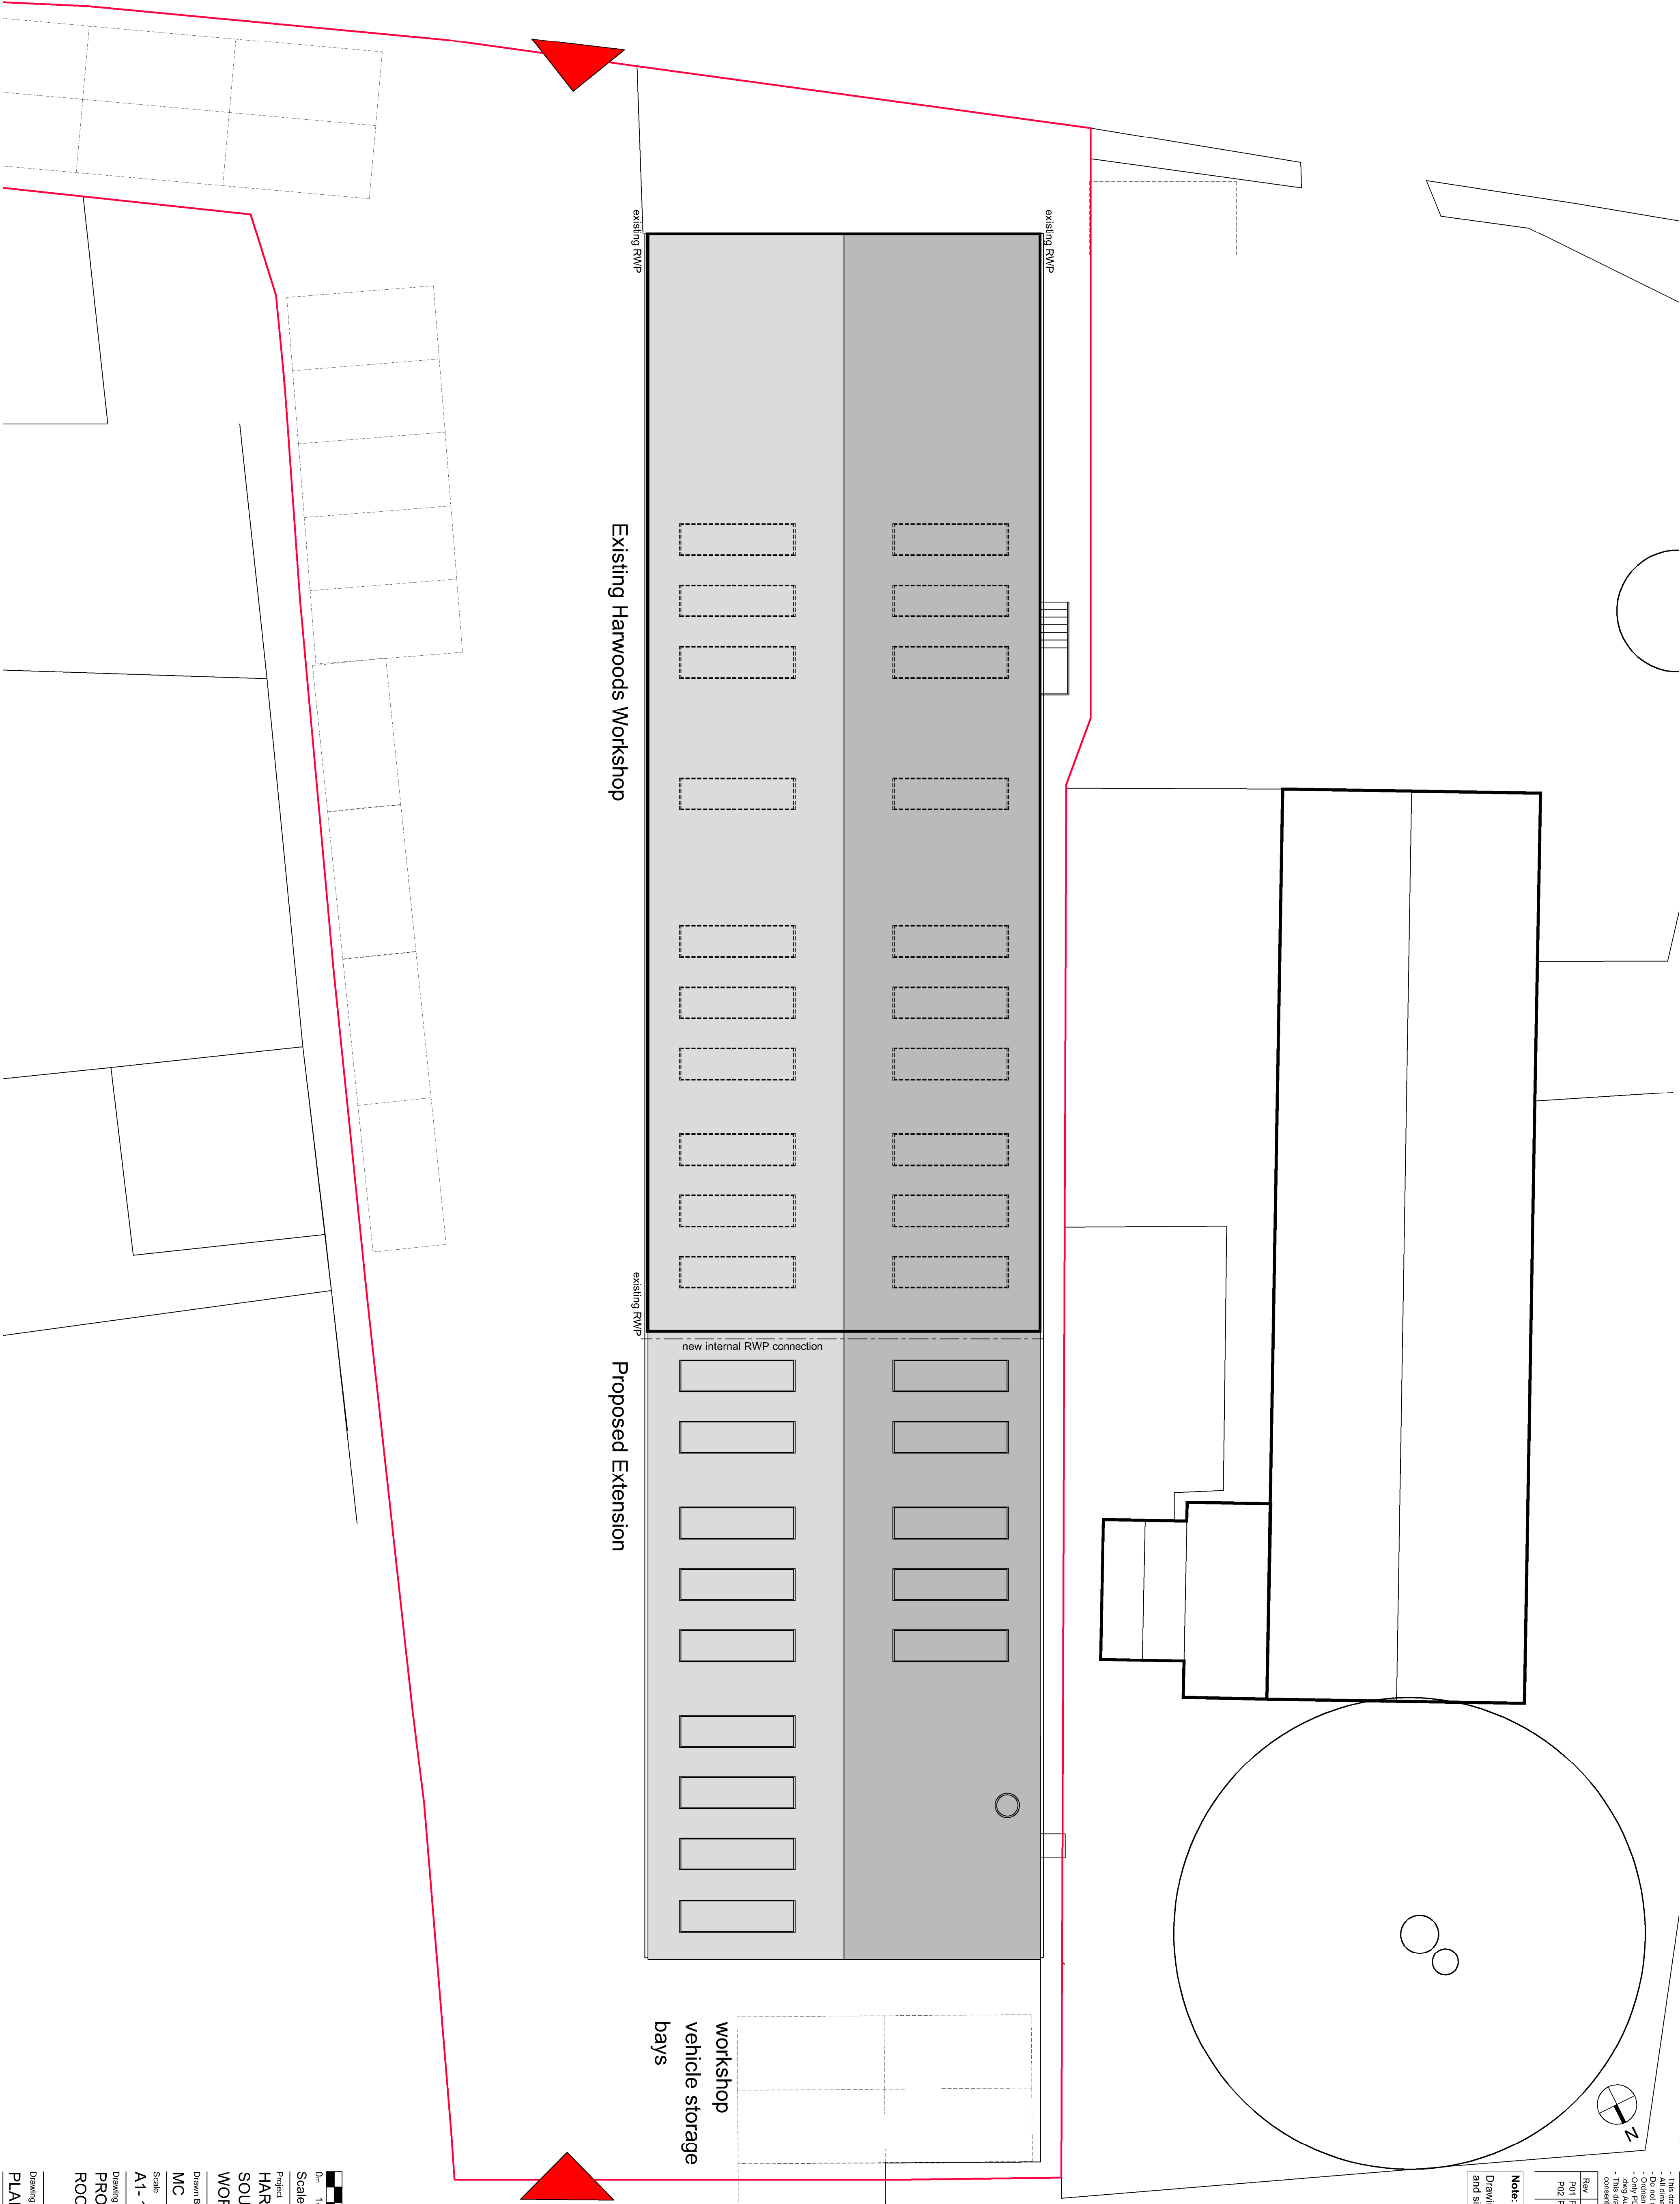


Scale 1:100

Project  
**HARWOODS**  
**SOUTHAMPTON AUDI**  
**WORKSHOP EXTENSION**

Drawn By: Checked By: HNW Project No: Date Created:

MC SD 19011 JLY 2022

Scale

 

Drawing Title  
**PROPOSED**  
**ROOF PLAN**

Drawing Status  
**PLANNING**

Drawing Number  
**19011-HNW-ZZ-ZZ-DR-A-2201**

61 North Street, Chichester, West Sussex, PO19 1NB