



EAST ELEVATION - AS PROPOSED

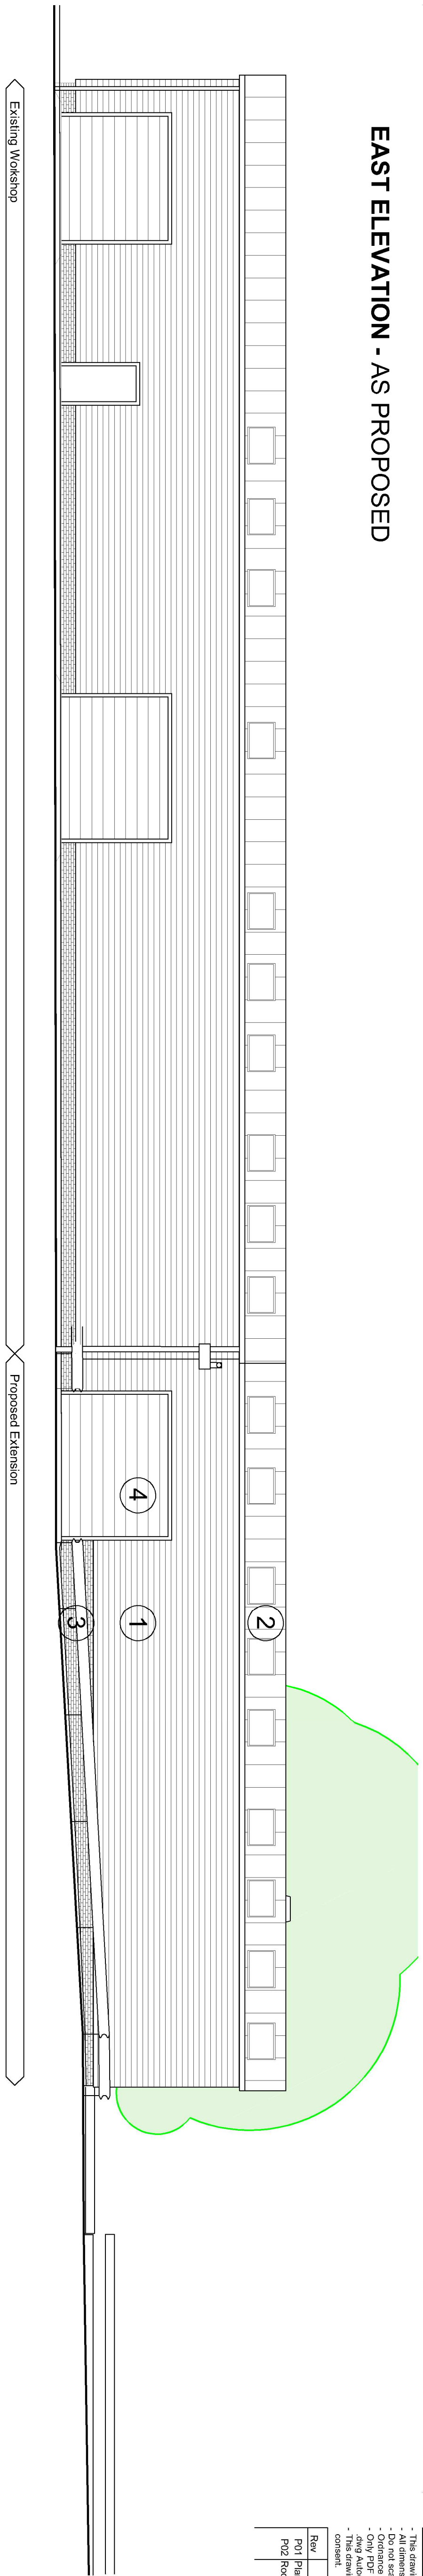


Rev	Amendments	by	chkd	Date
P01	Planning Issue	MC	SD	03/08/22
P02	Rev RMP & third boxes added	MC	SD	30/09/22



WEST ELEVATION - AS PROPOSED

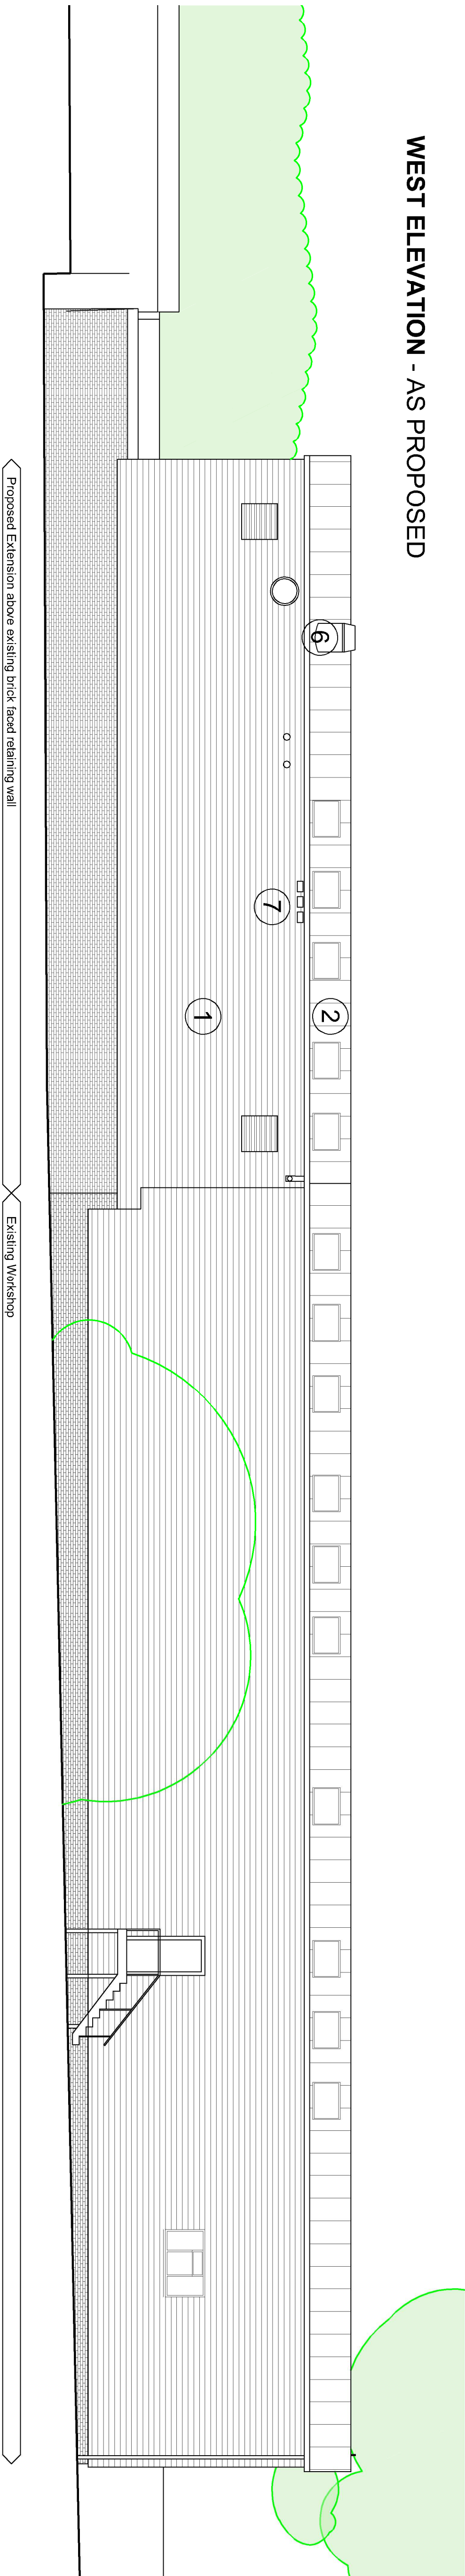

SOUTH ELEVATION -AS PROPOSED

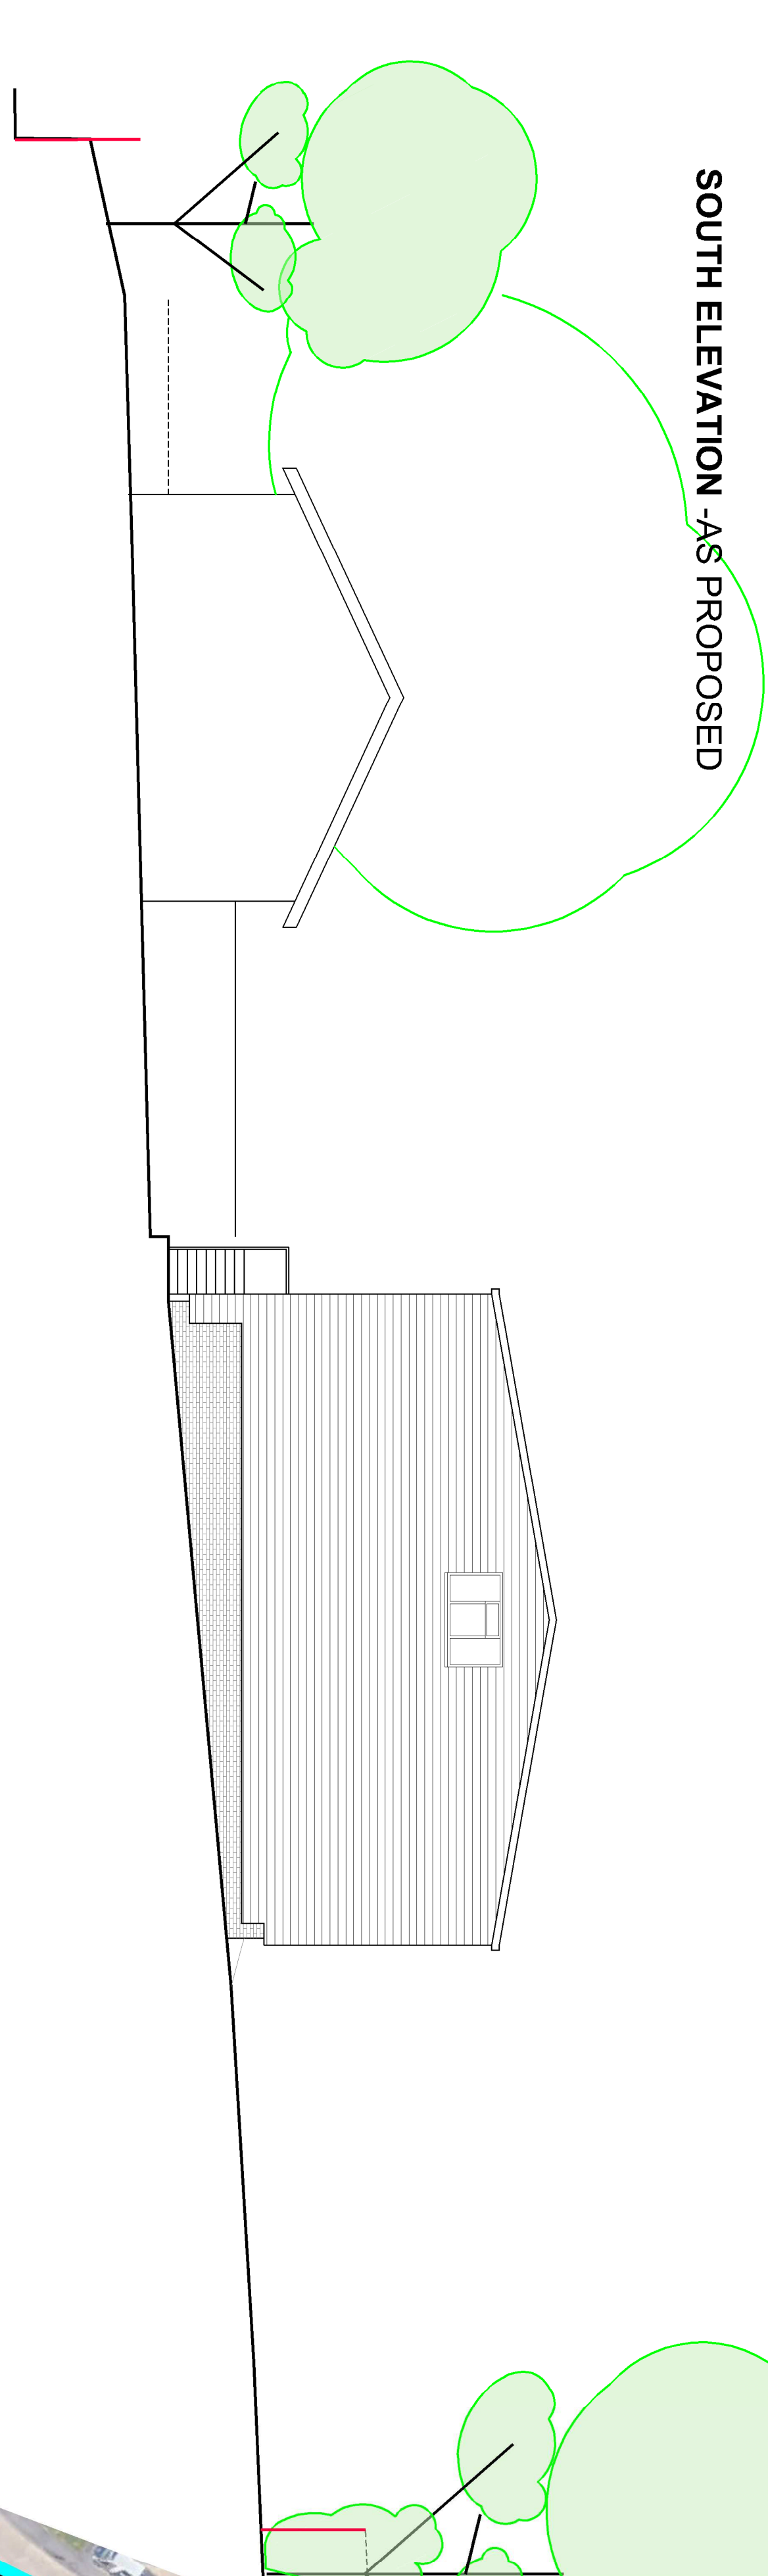

NORTH ELEVATION - AS PROPOSED

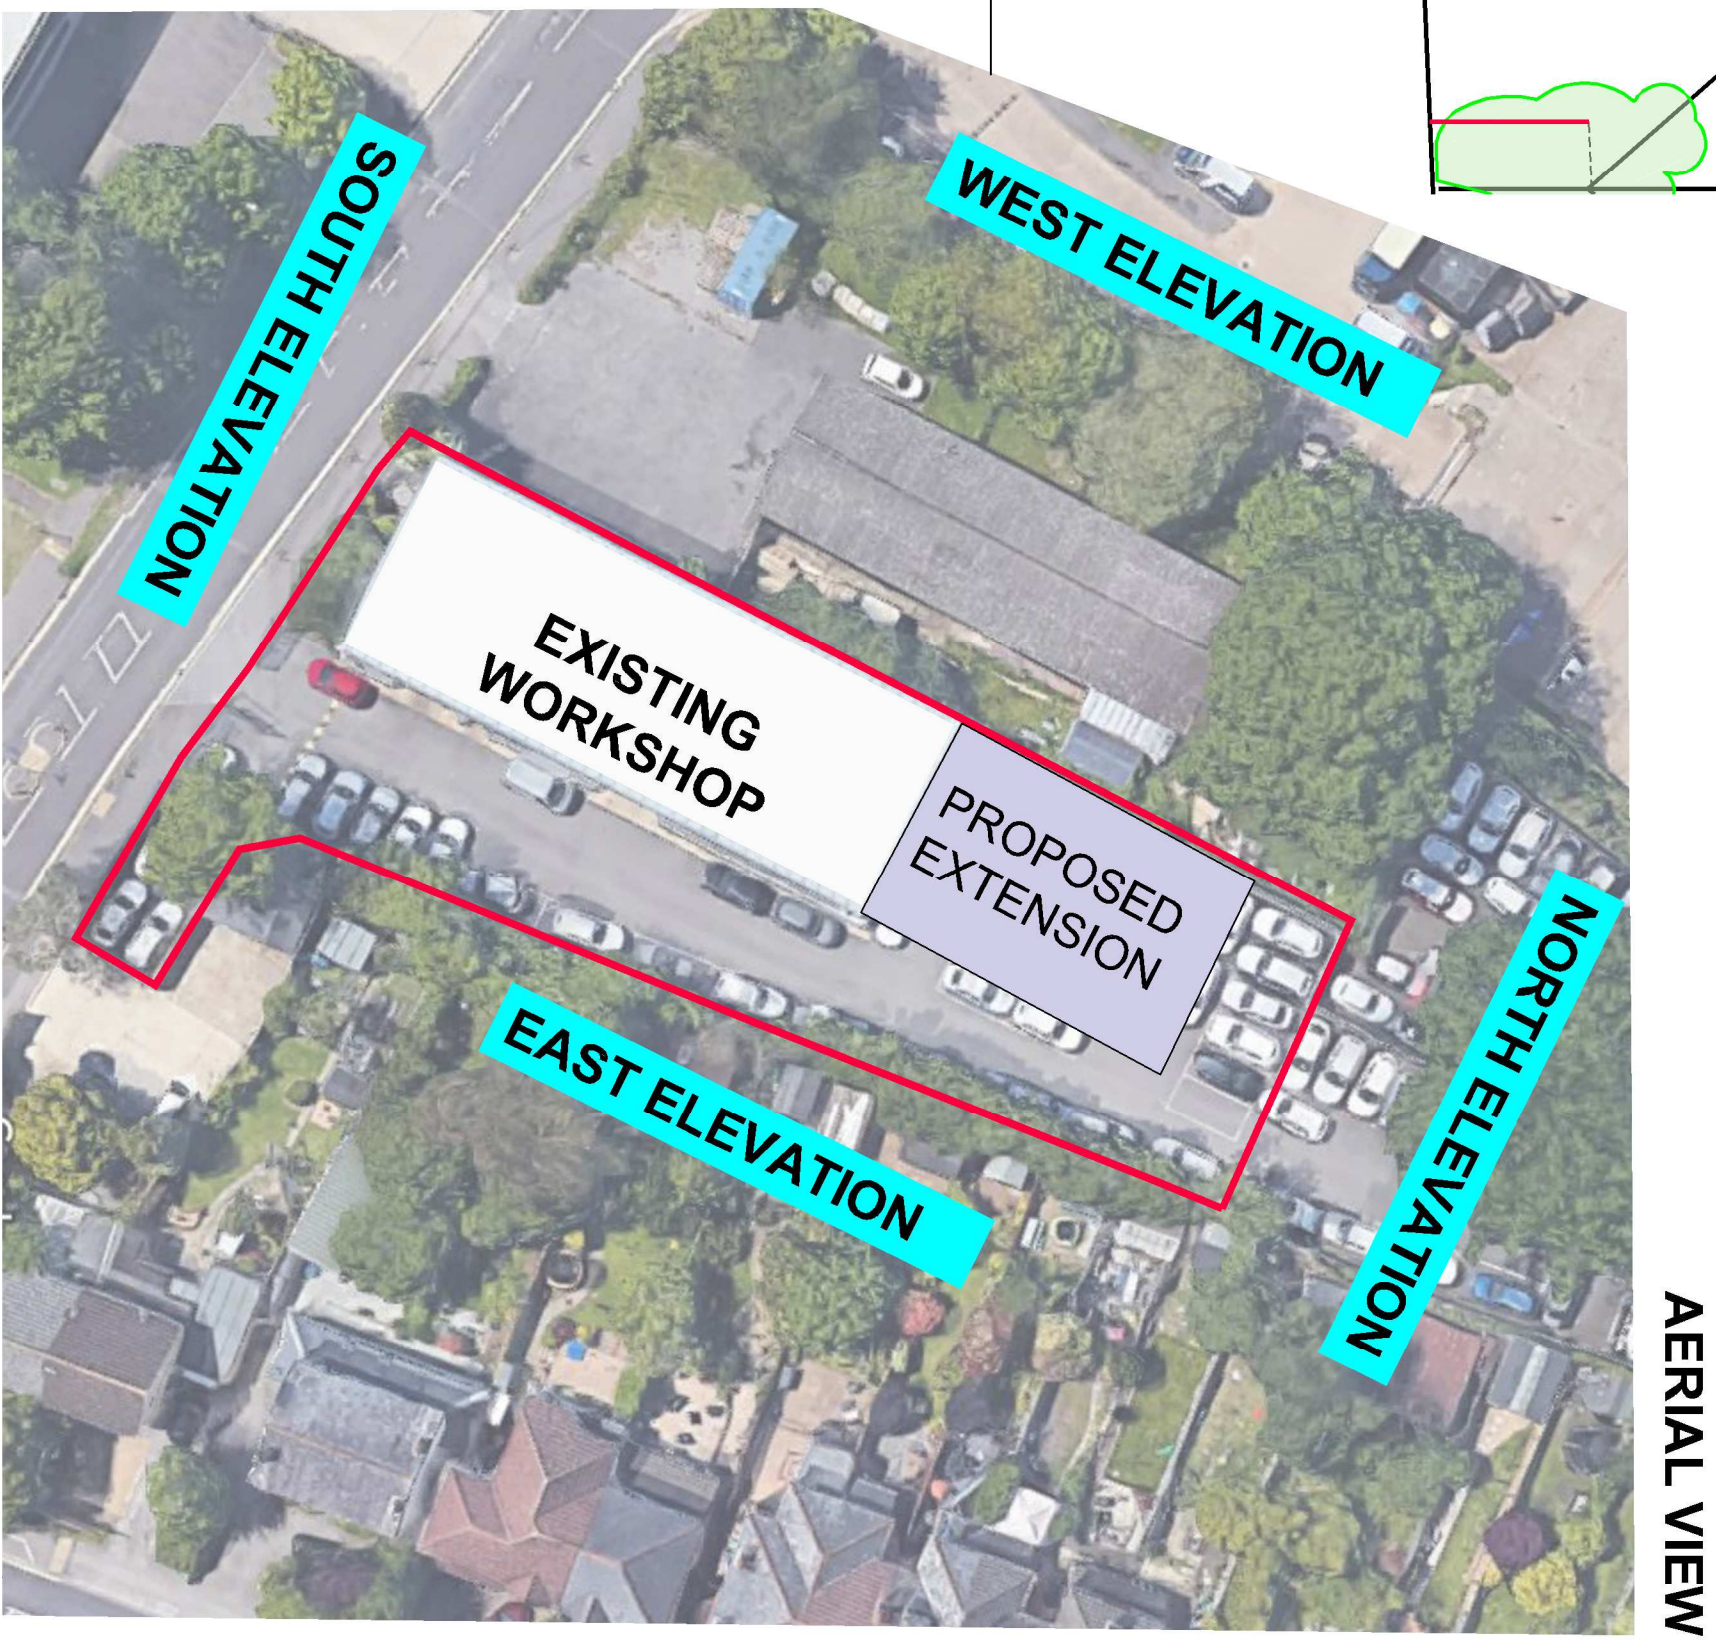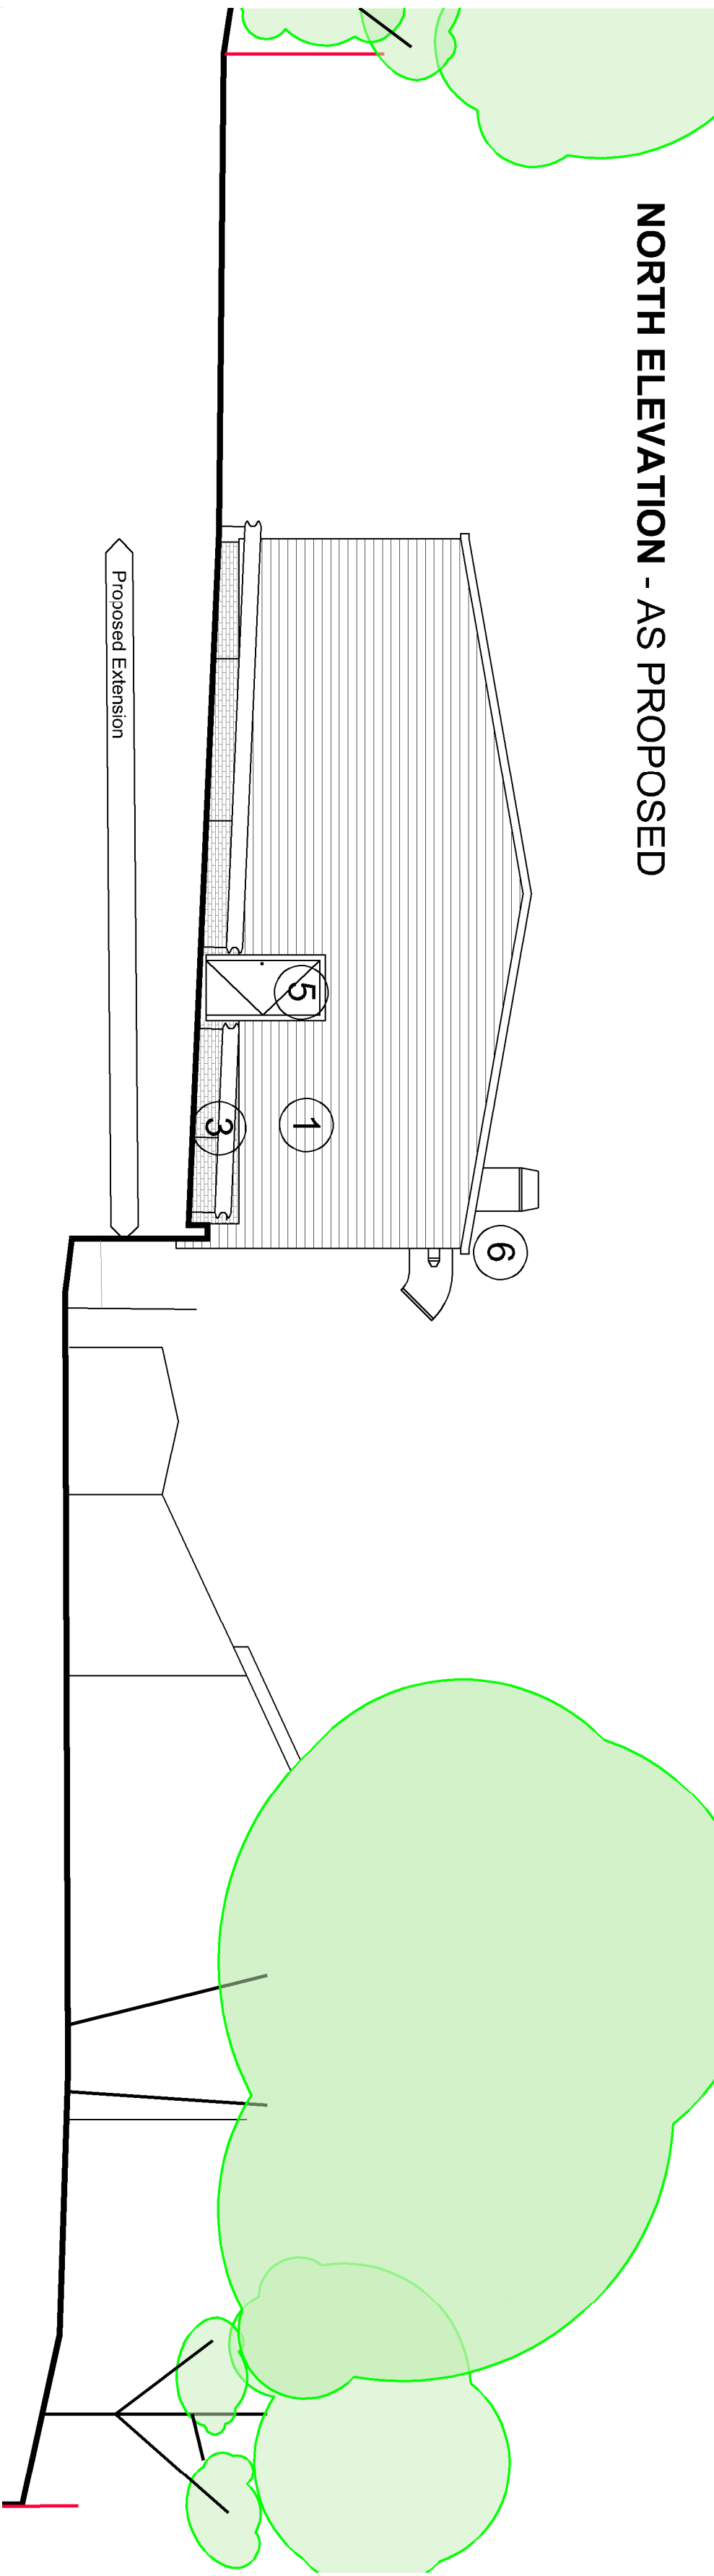

	
Scale 1:100	
Project HARWOODS SOUTHAMPTON AUDI WORKSHOP EXTENSION	
Drawn By	Checked By
MC	HNW Project No. Date Created
SD	19011 JLT Y 2022
	
A1- 1:100	
Drawing Title PROPOSED ELEVATIONS	
Drawing Status PLANNING	Revision P02
Drawing Number 19011-HNW-P-1-ZZ-DR-A-2300	
North Street, Chichester, West Sussex, PO18 1JG	