


Revisions		Amendments		By	SHD	Date
Rev	PO2	Permitting Issue	MC	SD	03/08/22	
	PO2	Revit add-on	MC	SD	30/09/22	

Note:
Drawing based upon OS, aerial photo, record drawings and site visit photographic surveys only.

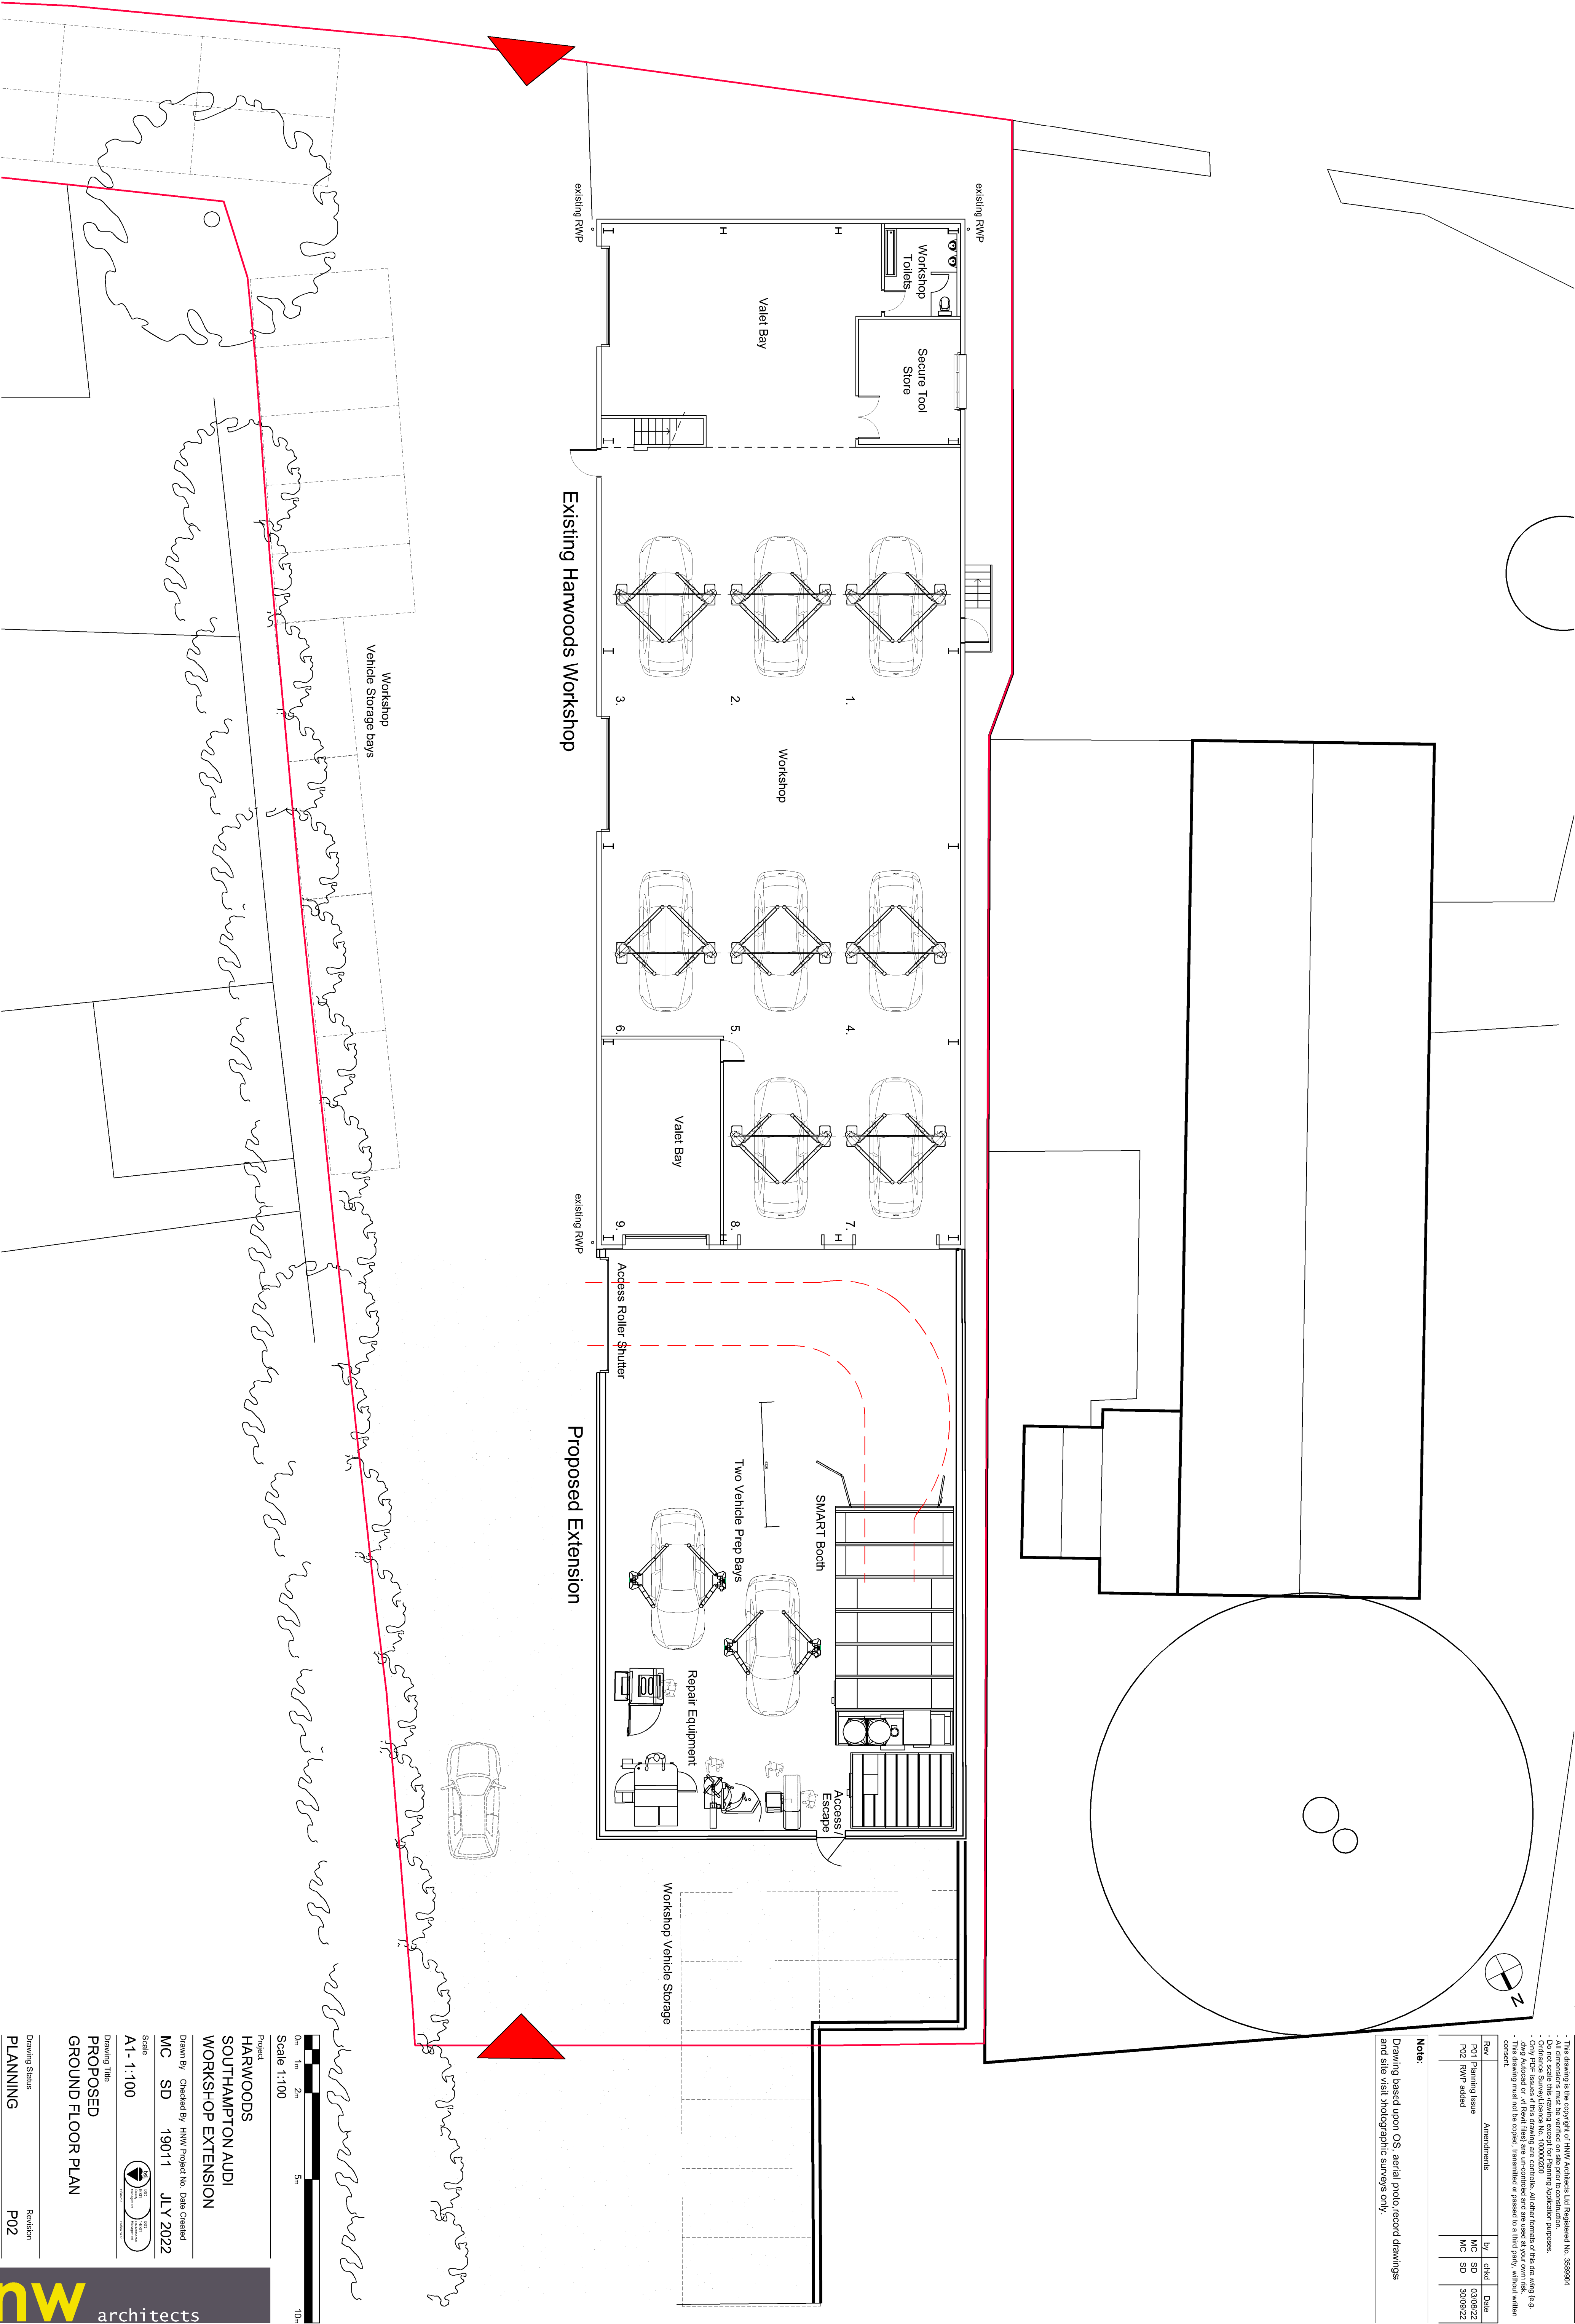

Ground Floor Plan - As Proposed

Project

HARWOODS
SOUTHAMPTON AUDI
WORKSHOP EXTENSION

Drawn By

Checked By

MC

SD

19011

JLY 2022

Scale

A1- 1:100

Drawing Title

PROPOSED
GROUND FLOOR PLAN

Drawing Status

PLANNING

Drawing Number

19011-HNW-ZZ-ZZ-DR-A-2200

61 North Street, Chichester, West Sussex, PO19 1NB

hnw

architects