

General Notes

Scale from this drawing for planning purposes only.

Contractors are to check all dimensions on site prior to any construction work beginning.

This drawing, and all others associated with it, remain the property of King Architecture & Design and are not to be reproduced or amended without the written consent of King Architecture & Design.

Unauthorised use for any purpose is prohibited.

All work undertaken in collaboration with this drawing is to be undertaken to conform to current building regulations and all current building legislation, if divergencies from statutory requirements are shown on the drawings then these should be reported to King Architecture & Design immediately.

39 Alresford Road
Winchester
SO23 0HG

W: www.kingarchitectureanddesign.co.uk
E: admin@kingarchitectureanddesign.co.uk
T: 079 5574 2966

Existing Materials

Walls

- Red brick

Roof

- Red clay tiles
- Asphalt flat roof

Windows

- Light grey aluminium
- White uPVC

Doors


- Light grey aluminium framed
- White uPVC
- Light grey painted timber

Guttering, Downpipes & Fascias

- White uPVC fascias with black uPVC guttering and downpipes
- White uPVC



Front Elevation

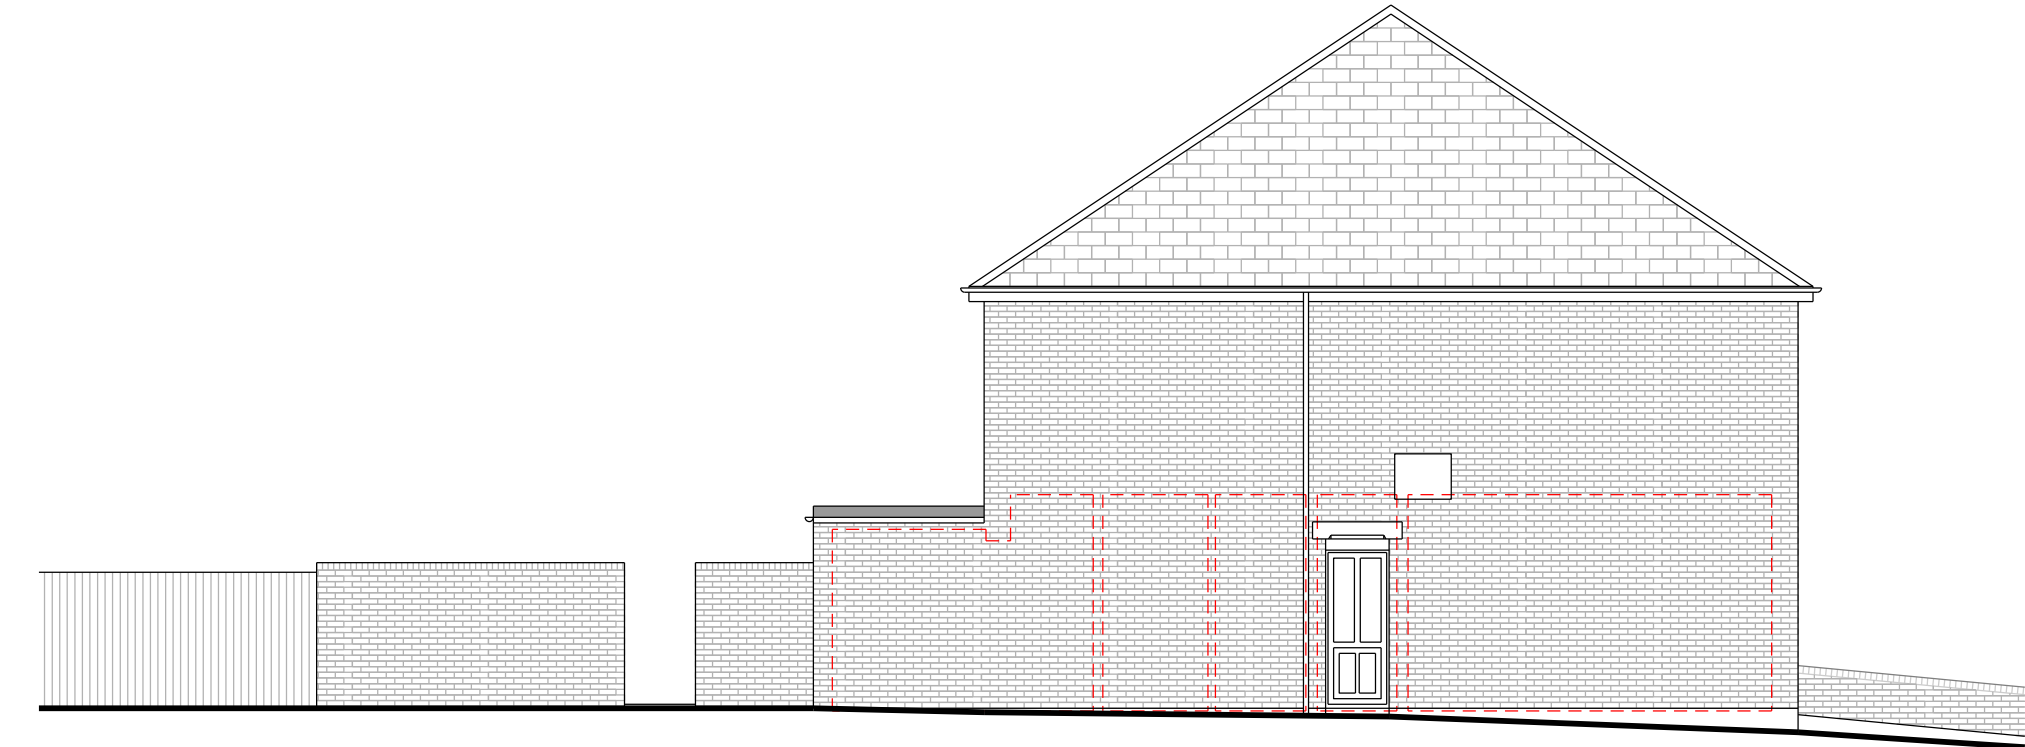


Side Elevation

Page Size

A3

Scale

1:100

 

A 30/09/2022 Garage Details Added

Rev Date Description

Project Address Client
143 & 145 Passfield Avenue, Marc Teague
Eastleigh,
SO50 9NH Local Authority
Eastleigh Borough Council

Project Status Drawing Description
Design Existing Elevations

Project No. Drawing No.
092 MS - 201

Date Revision
30/09/2022 A