

General Notes

Scale from this drawing for planning purposes only.

Contractors are to check all dimensions on site prior to any construction work beginning.

This drawing, and all others associated with it, remain the property of King Architecture & Design and are not to be reproduced or amended without the written consent of King Architecture & Design.

Unauthorised use for any purpose is prohibited.

All work undertaken in collaboration with this drawing is to be undertaken to conform to current building regulations and all current building legislation, if divergencies from statutory requirements are shown on the drawings then these should be reported to King Architecture & Design immediately.

39 Alresford Road
Winchester
SO23 0HG

W: www.kingarchitectureanddesign.co.uk
E: admin@kingarchitectureanddesign.co.uk
T: 079 5574 2966

Proposed Materials

Walls

- Red brick

Roof

- GRP (fibreglass) flat roof

Windows

- White uPVC

- Velux flat roof lights

Doors

- White uPVC glazed


- Light grey painted timber

Guttering, Downpipes & Fascias

- White uPVC fascias with black uPVC guttering and downpipes



Front Elevation

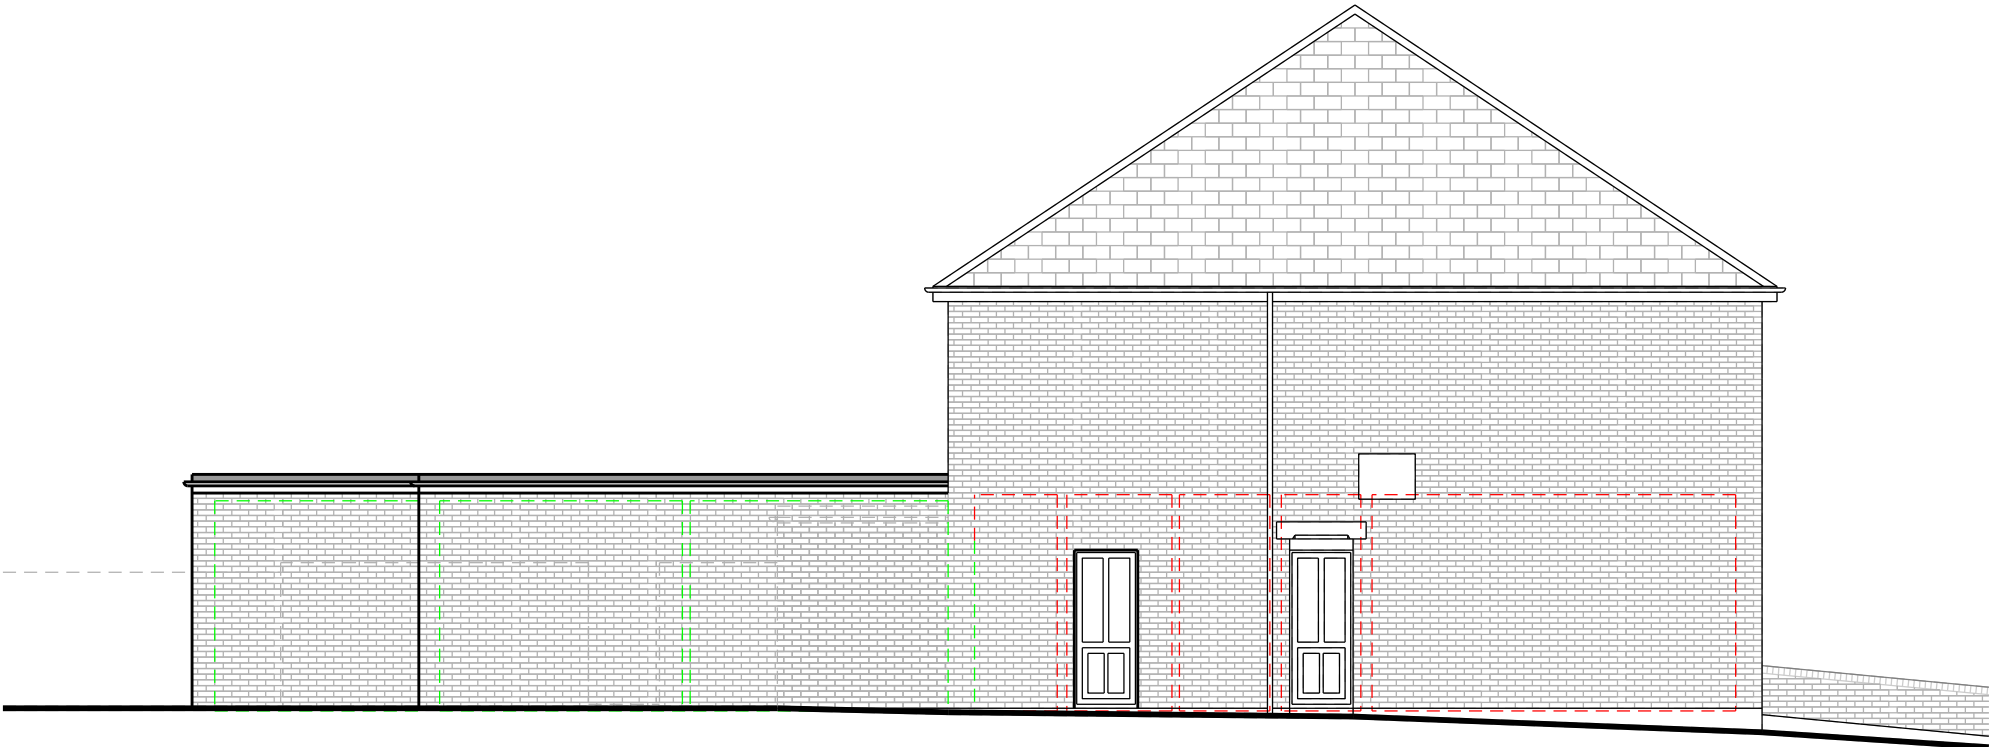


Side Elevation

Page Size

A3

Scale

1:100

 

A 30/09/2022 Garage Details Added

Rev	Date	Description
-----	------	-------------

Project Address	Client
143 & 145 Passfield Avenue, Eastleigh, SO50 9NH	Marc Teague
	Local Authority
	Eastleigh Borough Council

Project Status	Drawing Description
Design	Proposed Elevations

Project No.	Drawing No.
092	P - 201

Date	Revision
30/09/2022	A