

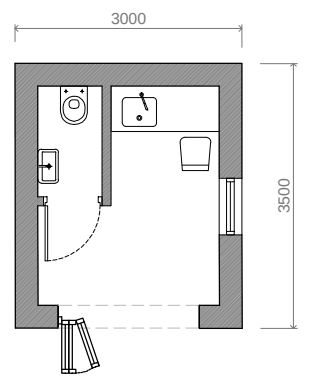


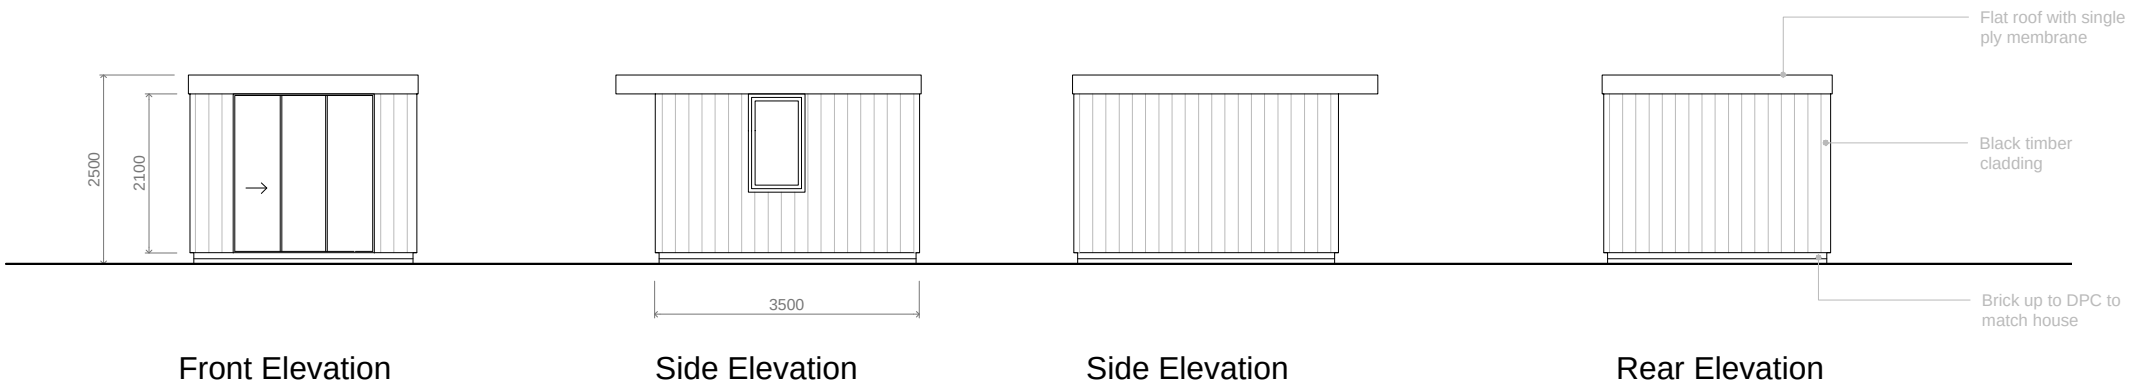


Ground Floor Plan

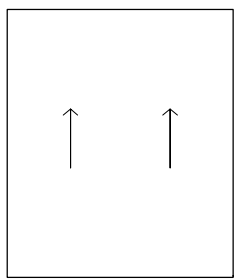

Roof Plan

Planning

PROPOSED HOME/WORK SPACE

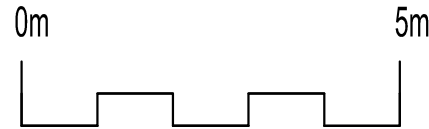

REVISION		DATE

JWArchitecture
info@jwarchitecture.co.uk 01803958539

project	41 Le Marechal, Avenue, Southampton		
client	Liz Mahy		
drawing	Proposed Plans		
date	Sept 22	scale	1:100@A3
drawing no	PL02	revision	