



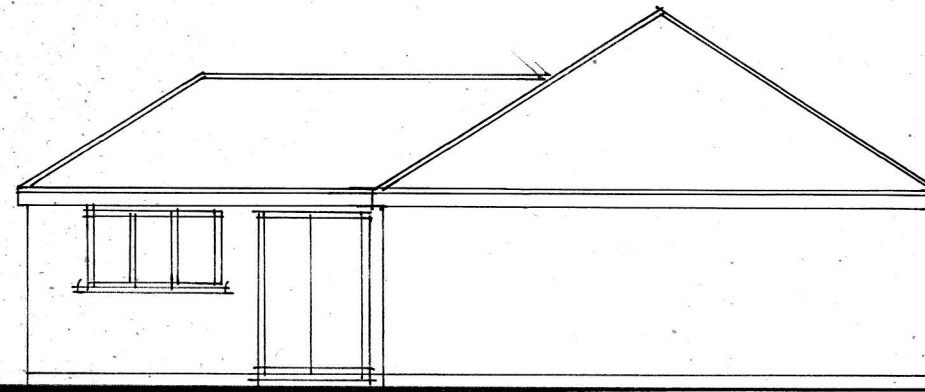


existing rear elevation.

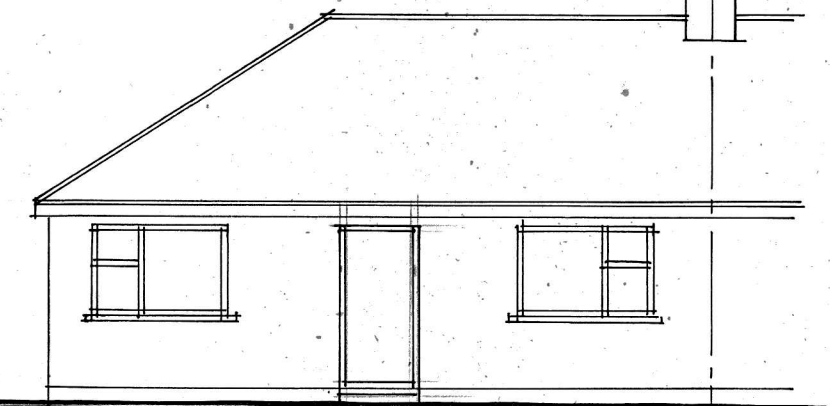


existing side elevation.



existing front elevation.

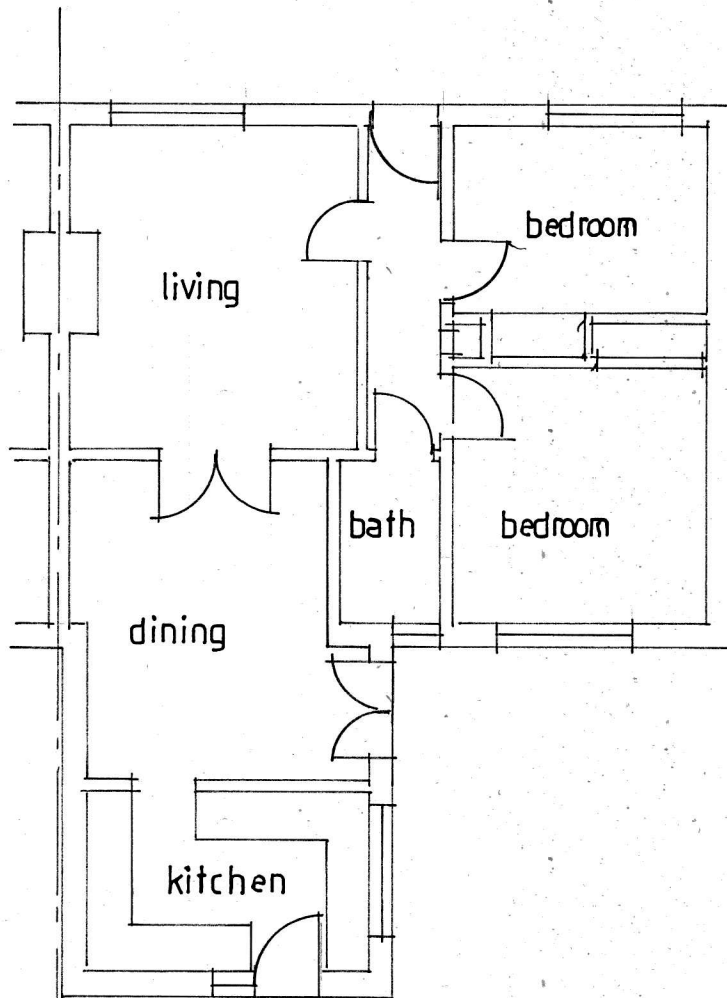

existing floor plan.

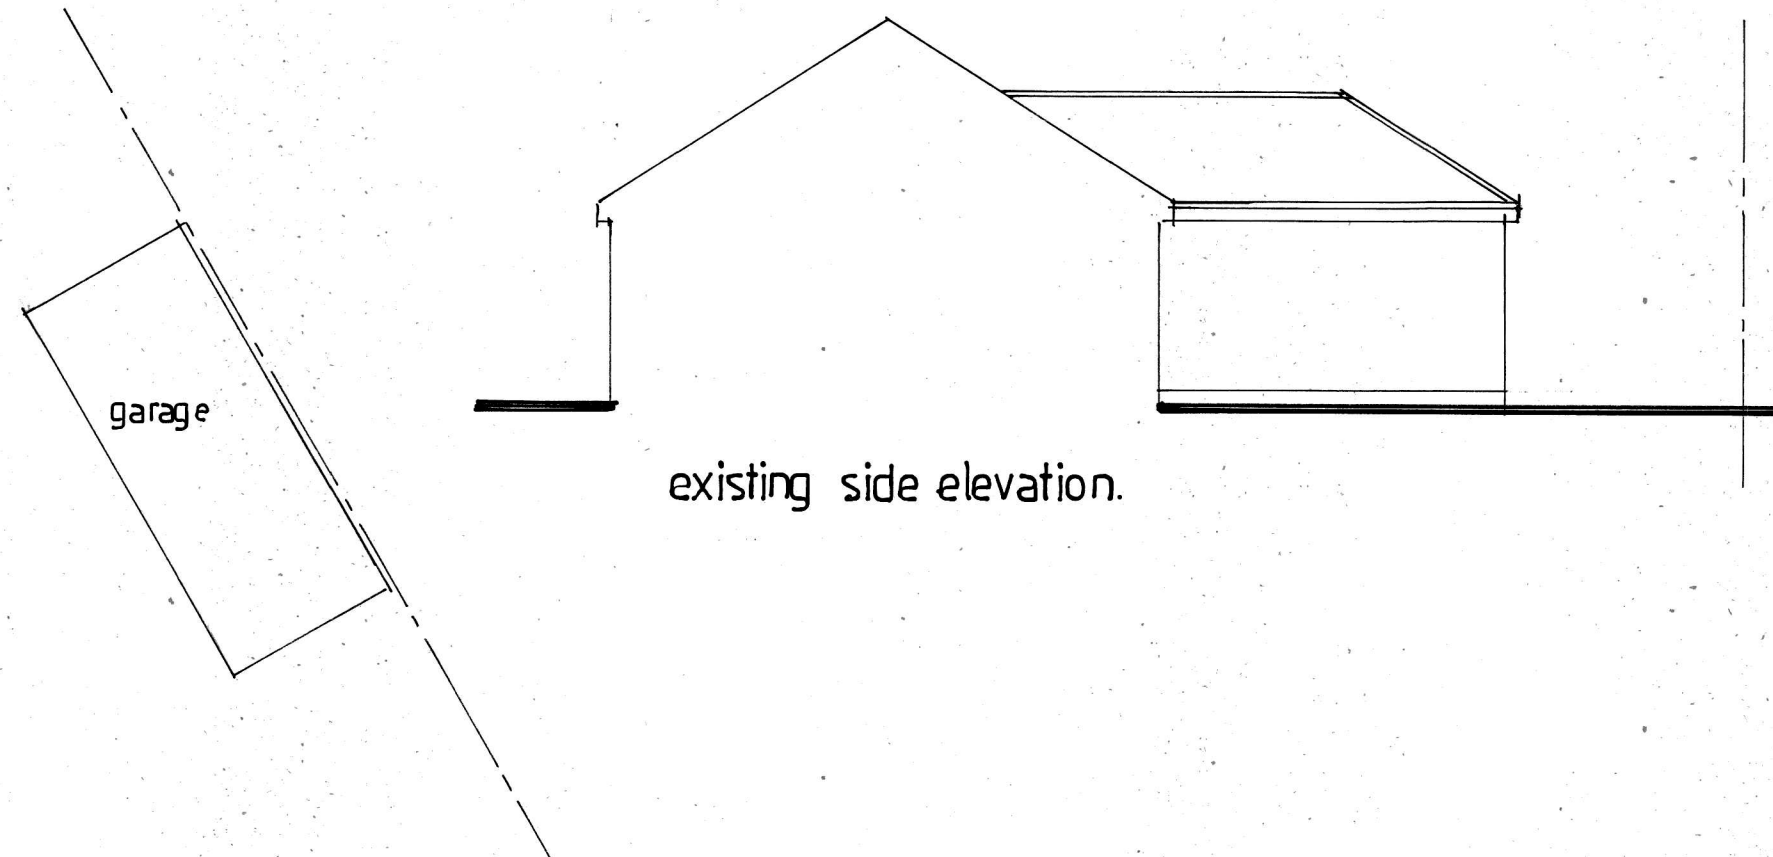

existing side elevation.

Copyright:

B J H Property Services
42 Nobes Avenue
Gosport
Hampshire
PO13 0HT
07787711781
bjhpropertyservices@outlook.com



Site Address:

5 Tyne Way,
West End,
SO30 3GD.

Client:

Caroline Ramsey

Job title:

Proposed Single Storey Rear
Extension

Drawing Title:

Existing Plans & Elevations.

Date:

July 2022.

Scales:

1:100, @ A3.

Drawn by:

B J Hindle.

Drawing no:

08/2223