



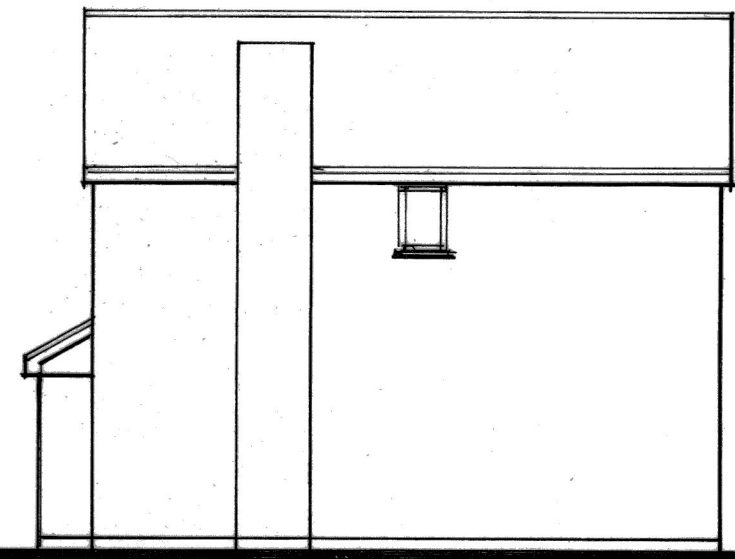

existing side elevation.

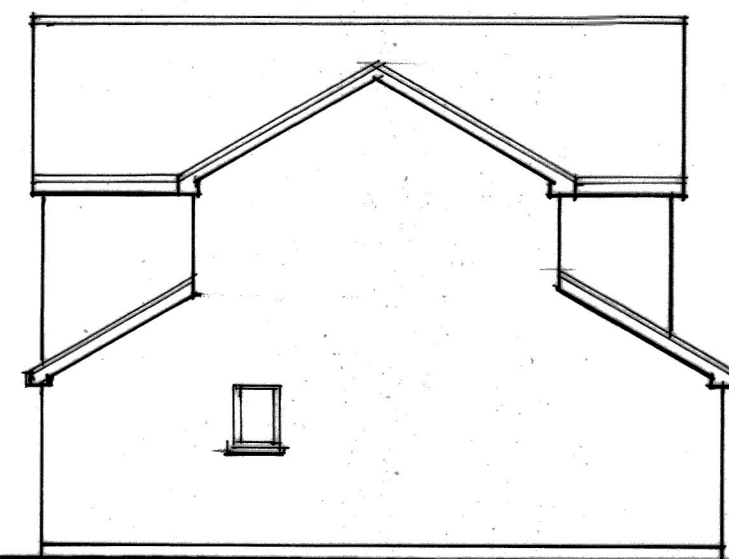


existing rear elevation.




existing side elevation.




existing front elevation.

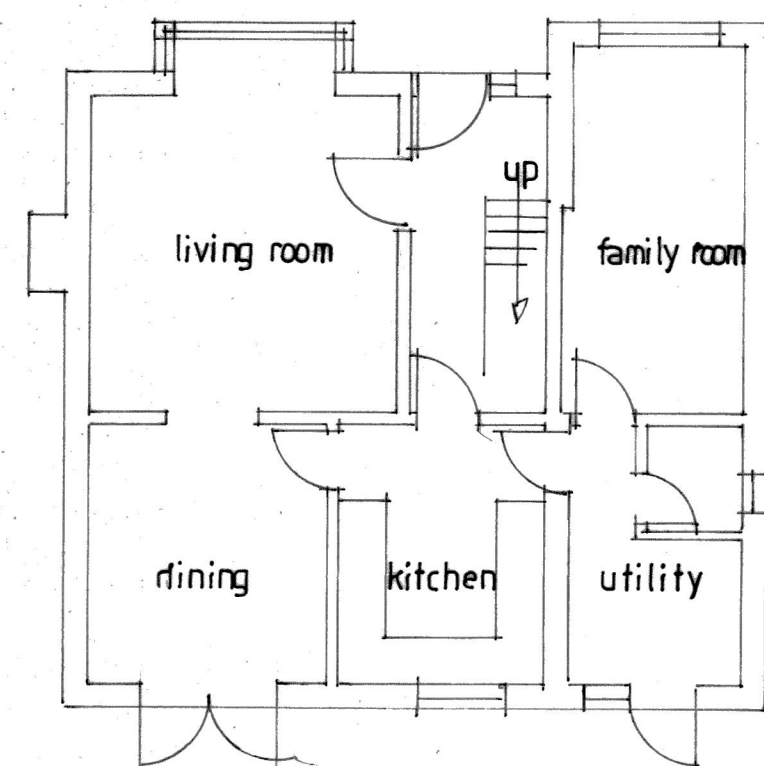


existing ground floor plan.

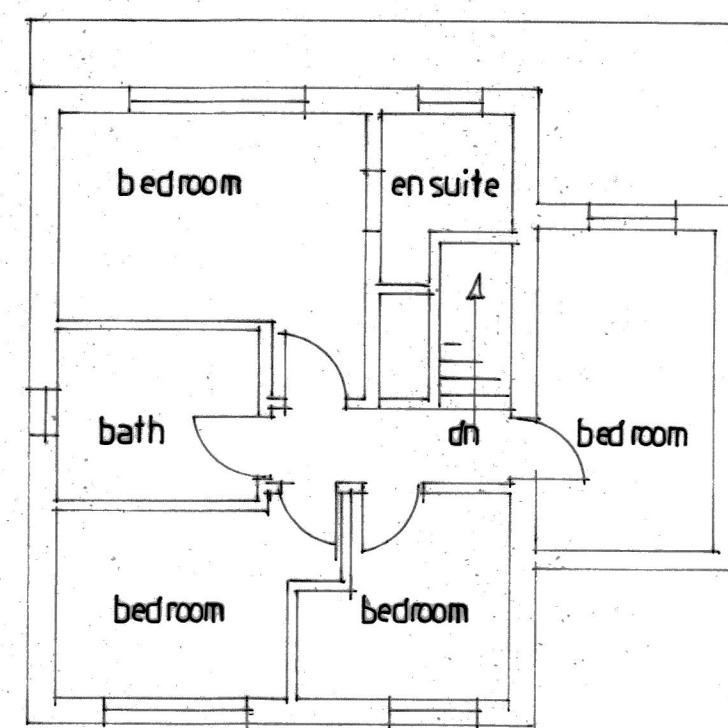

existing first floor plan.

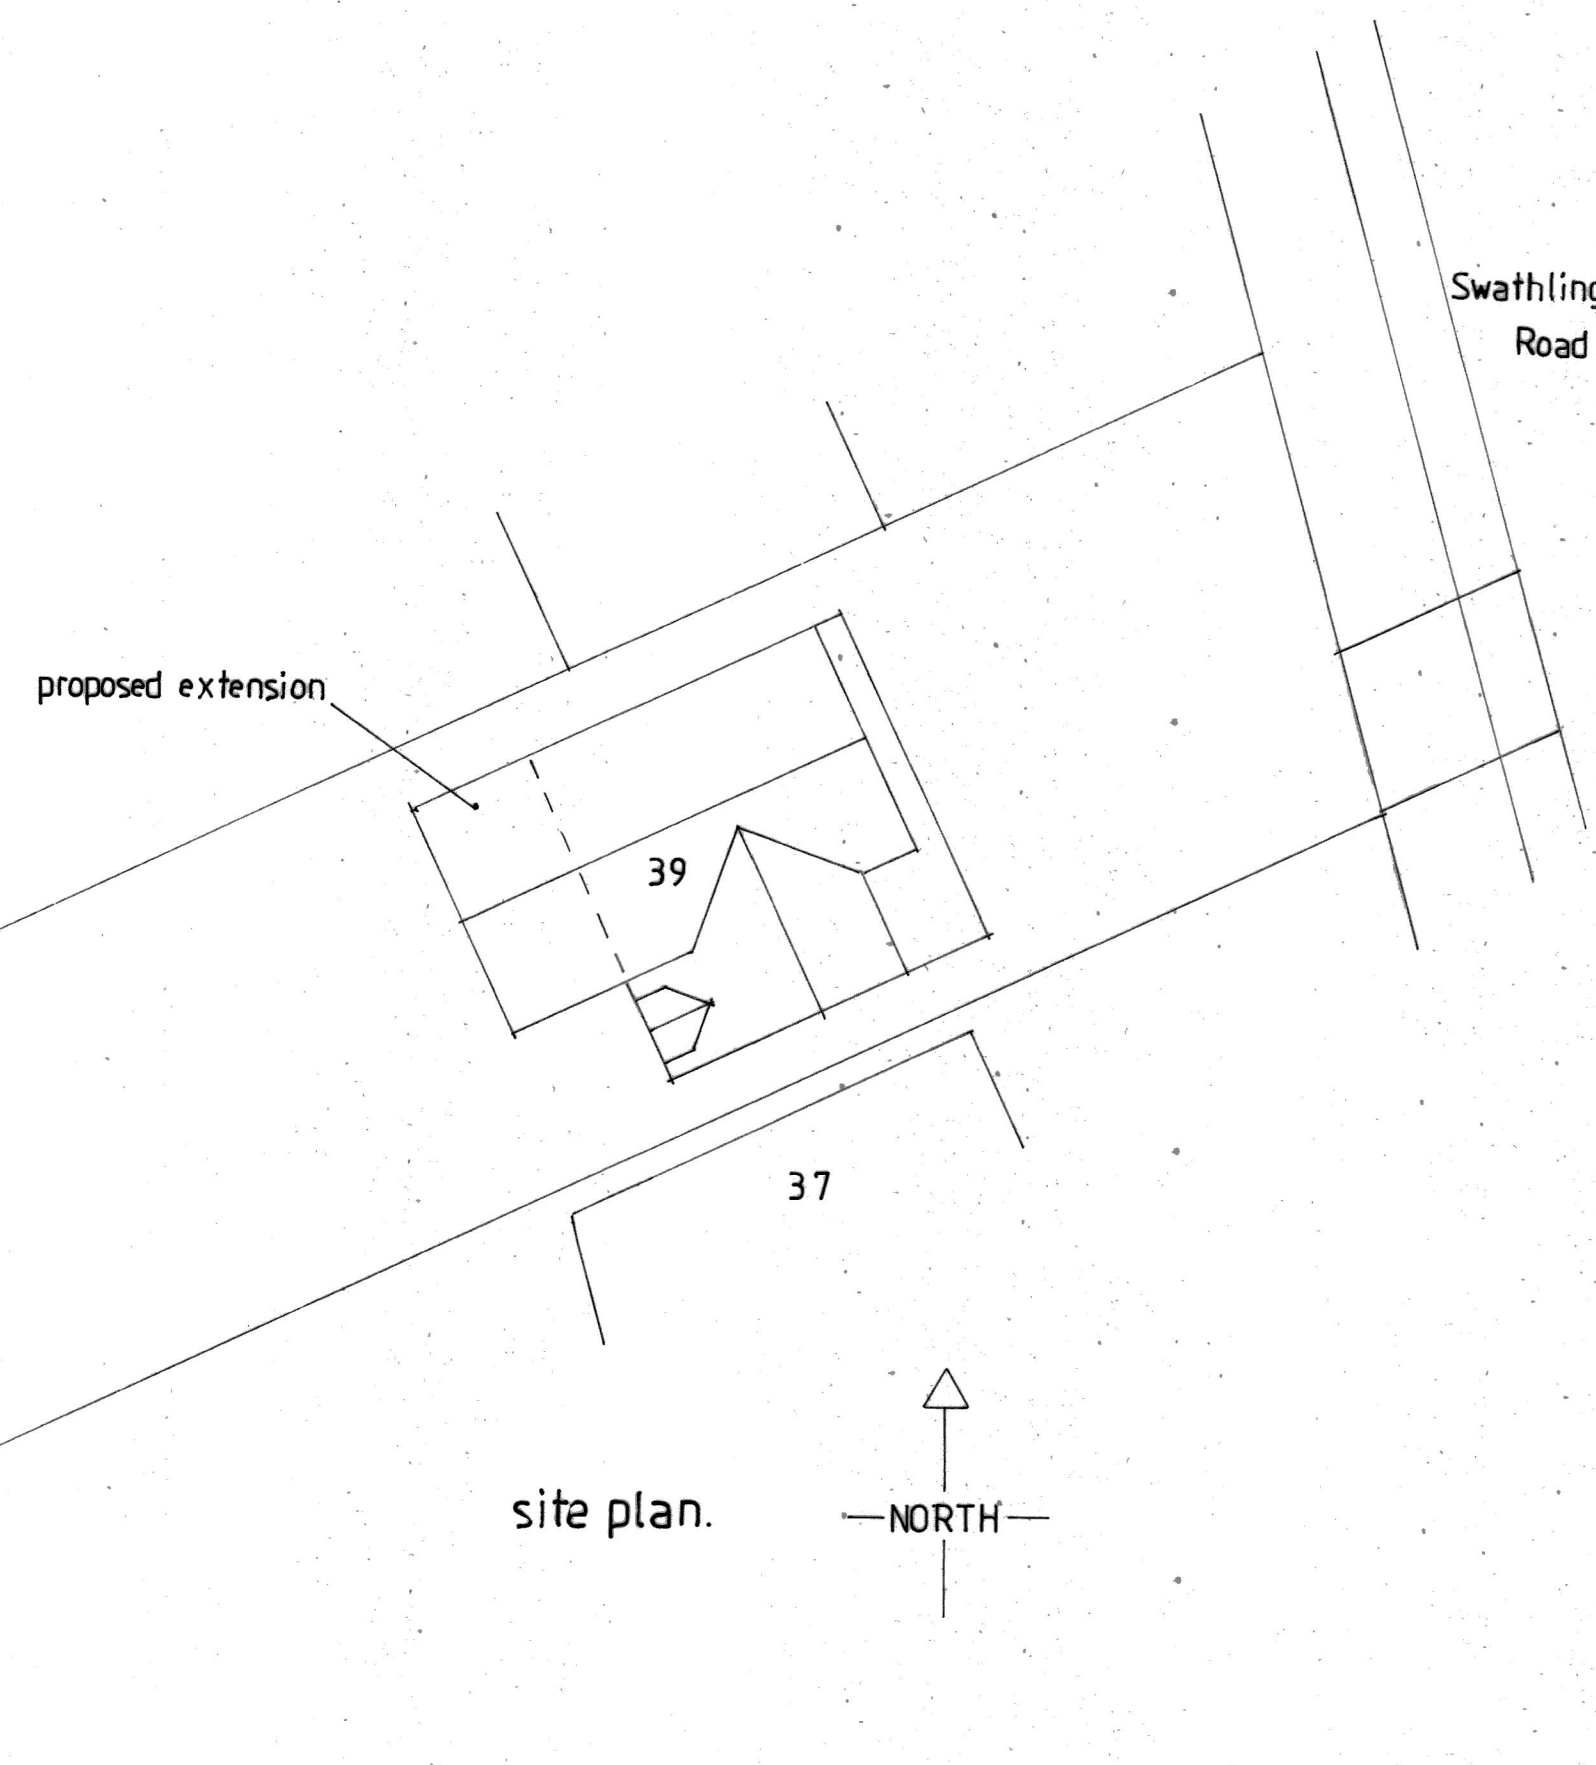

site plan.

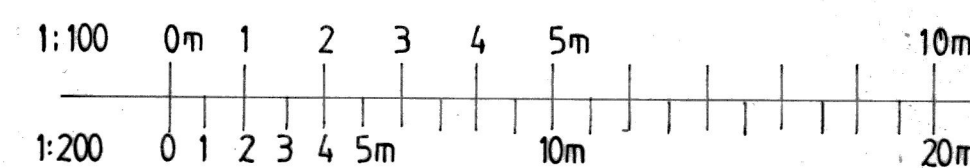

Revisions
Copyright: B J H Property Services 42 Nobes Avenue Gosport Hampshire PO13 0HT 07787711781 bjhpropertieservices@outlook.com

Site Address: 39 Swathling Road, West End, Southampton, SO30 3AG
Client: Tim Truin.
Job title: Proposed Two Storey Rear Extension.
Drawing Title: Existing Plans & Elevations & Proposed 1:200 Site Plan.
Date: July 2022.
Scales: 1:100, 1:200 @ A2.
Drawn by: B J Hindle.
Drawing no: 38/2223