



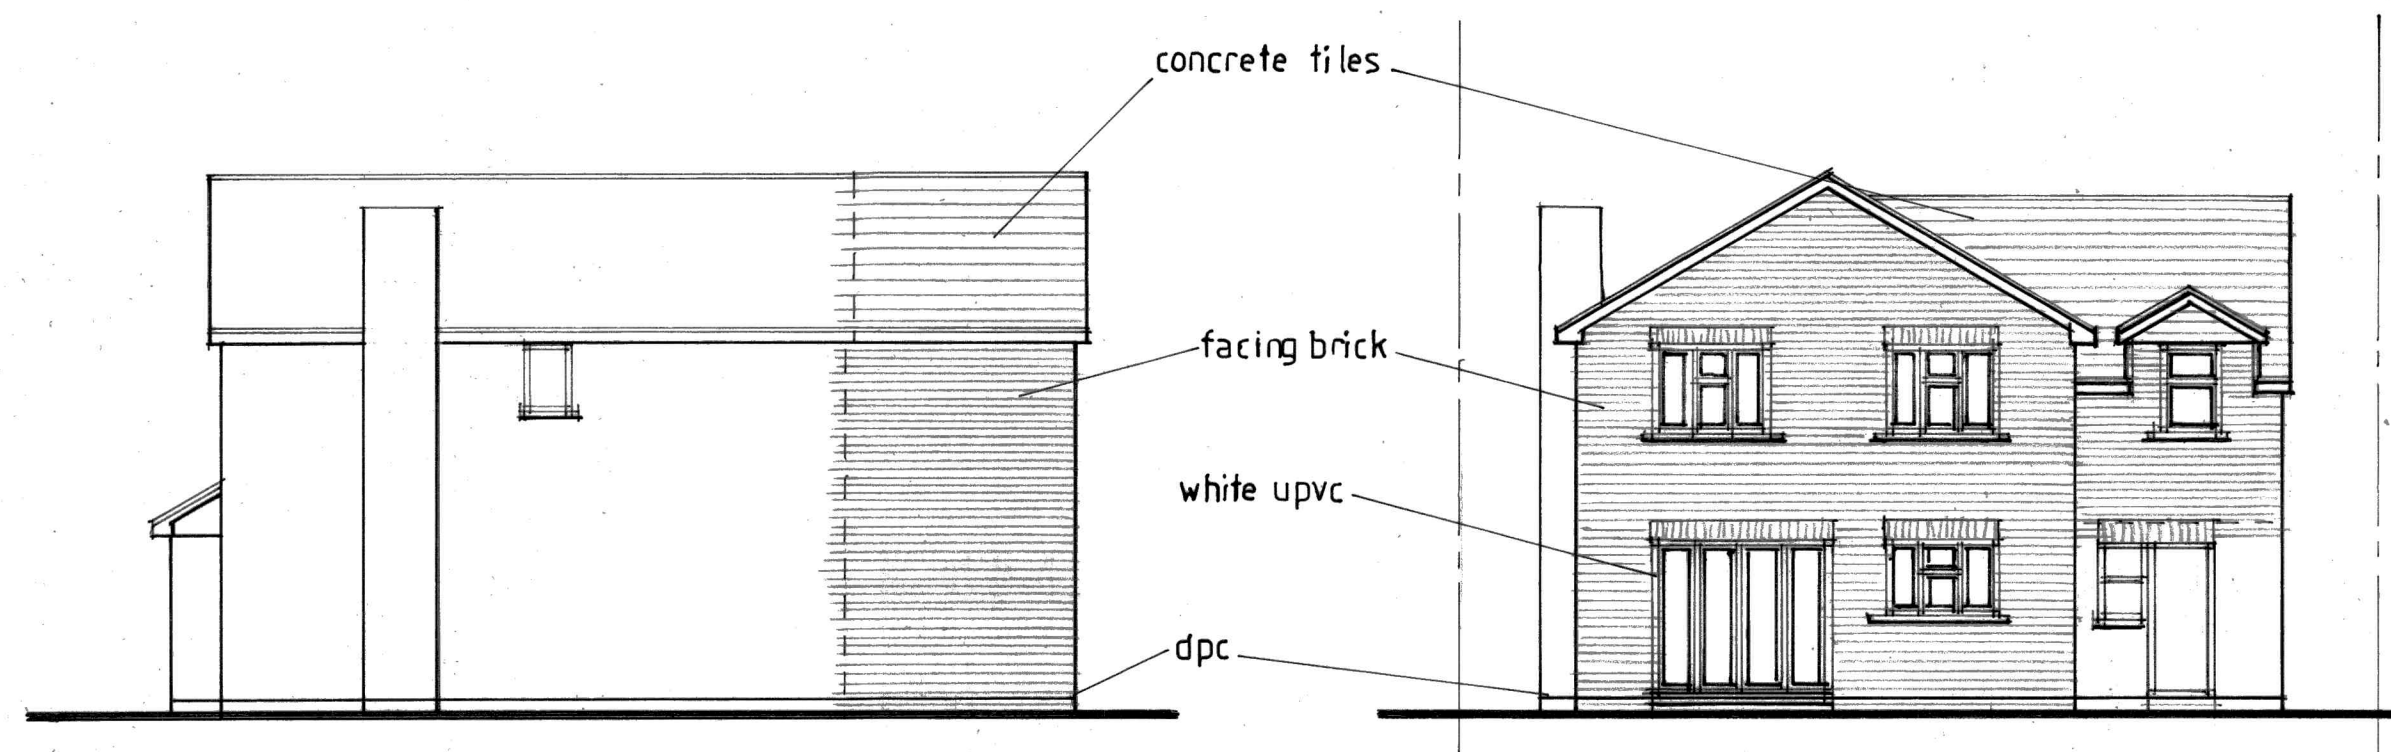

proposed side elevation.



proposed rear elevation.

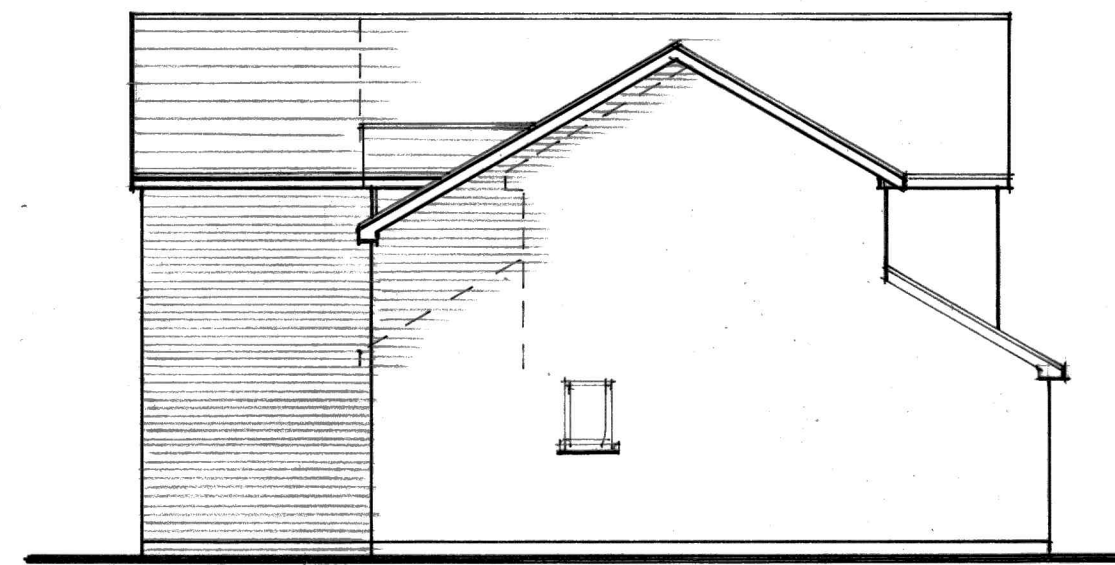


proposed side elevation.




proposed front elevation.

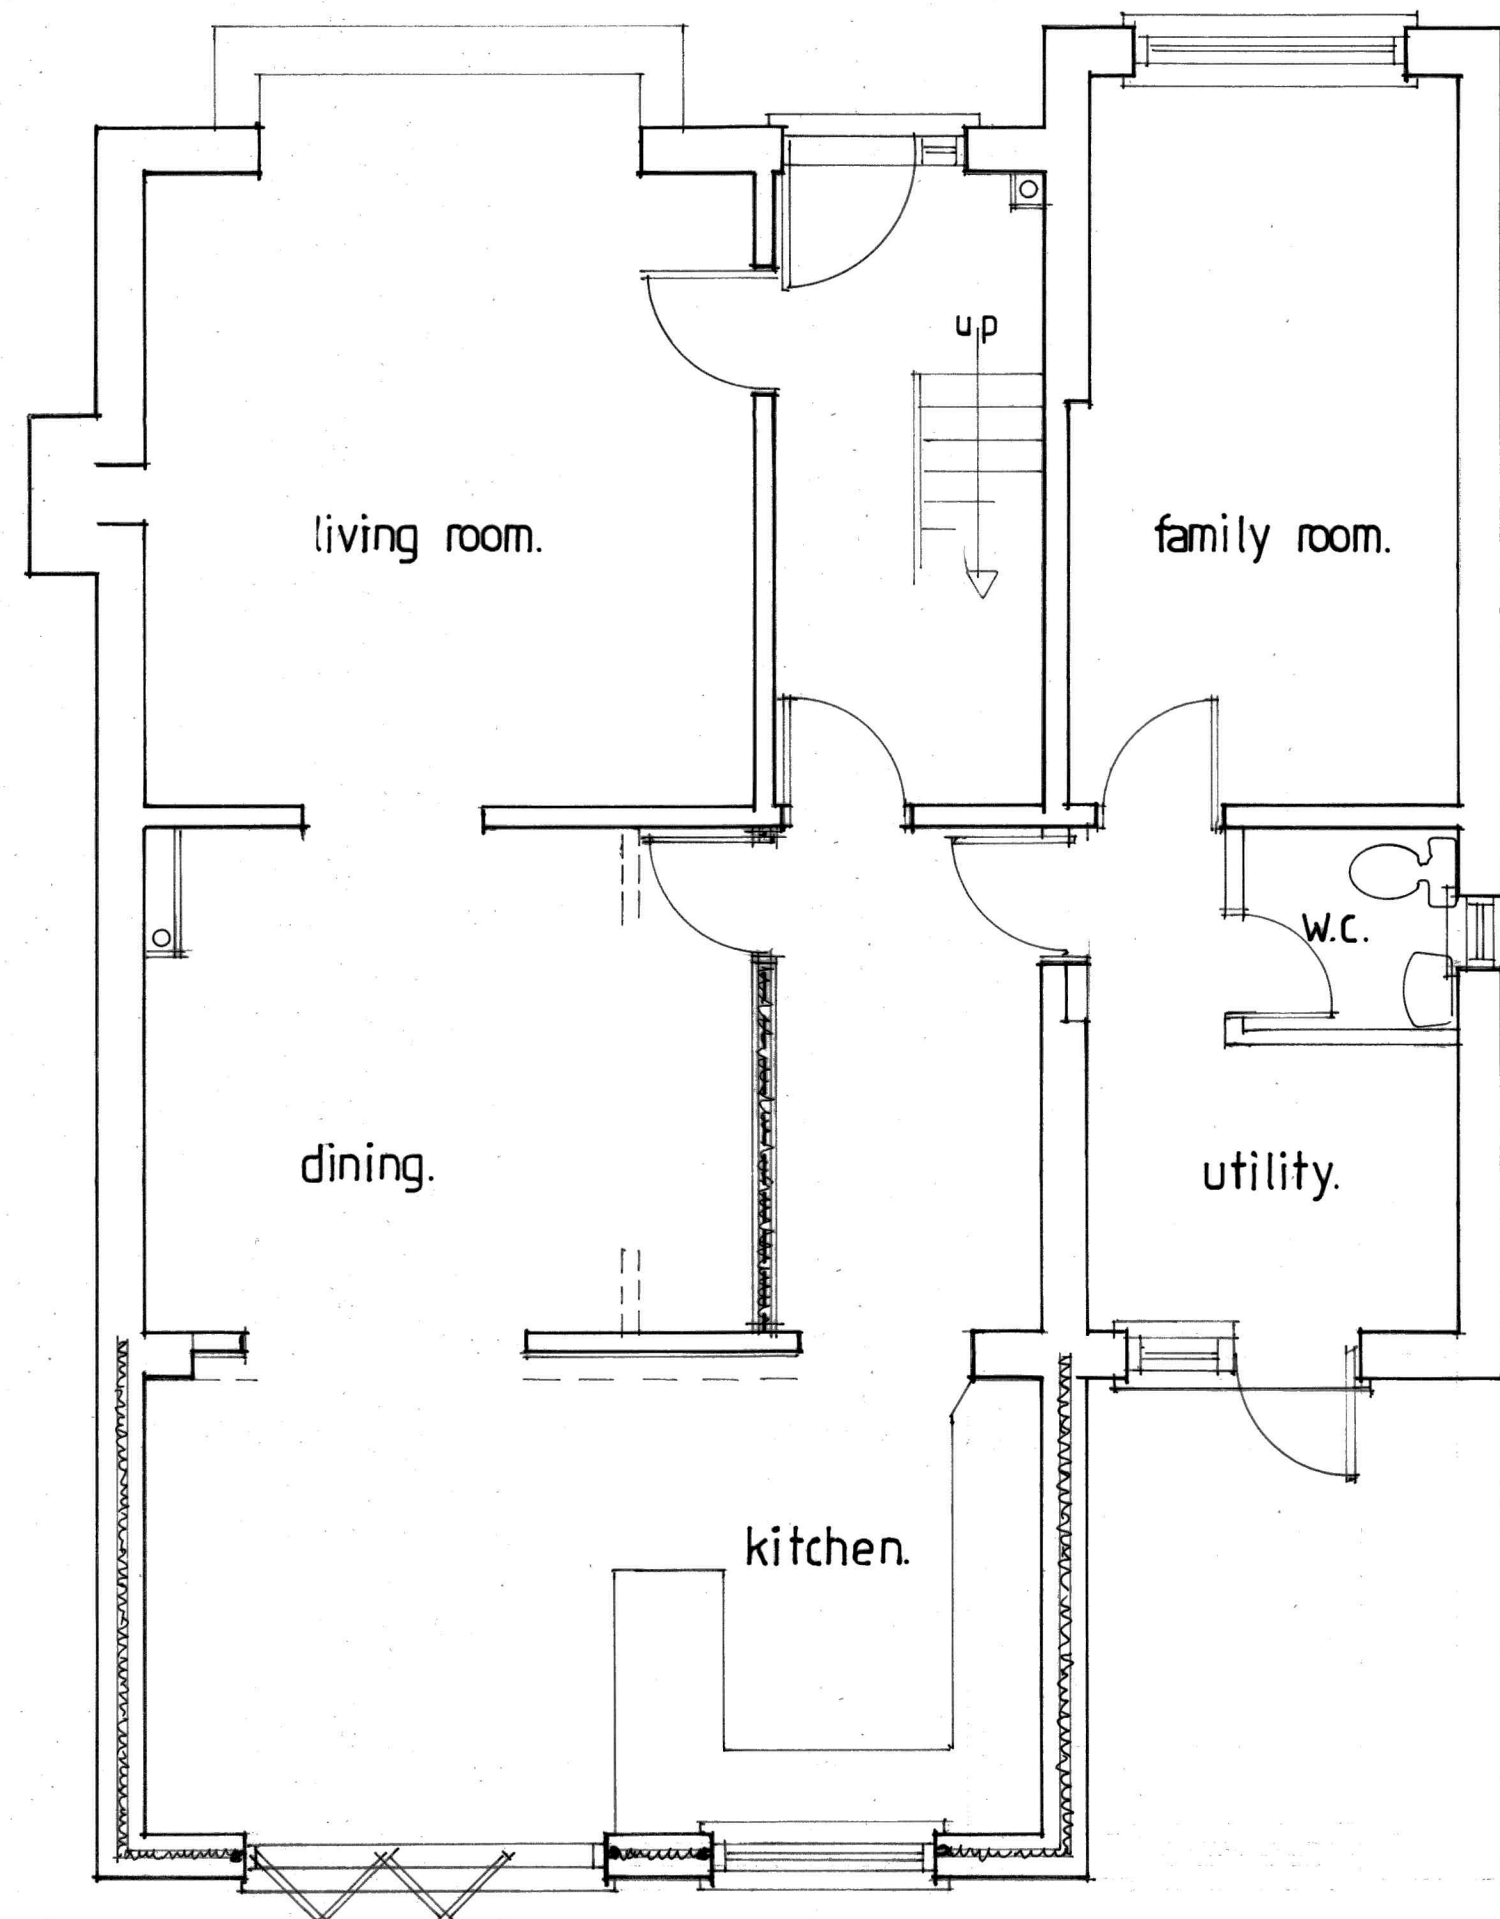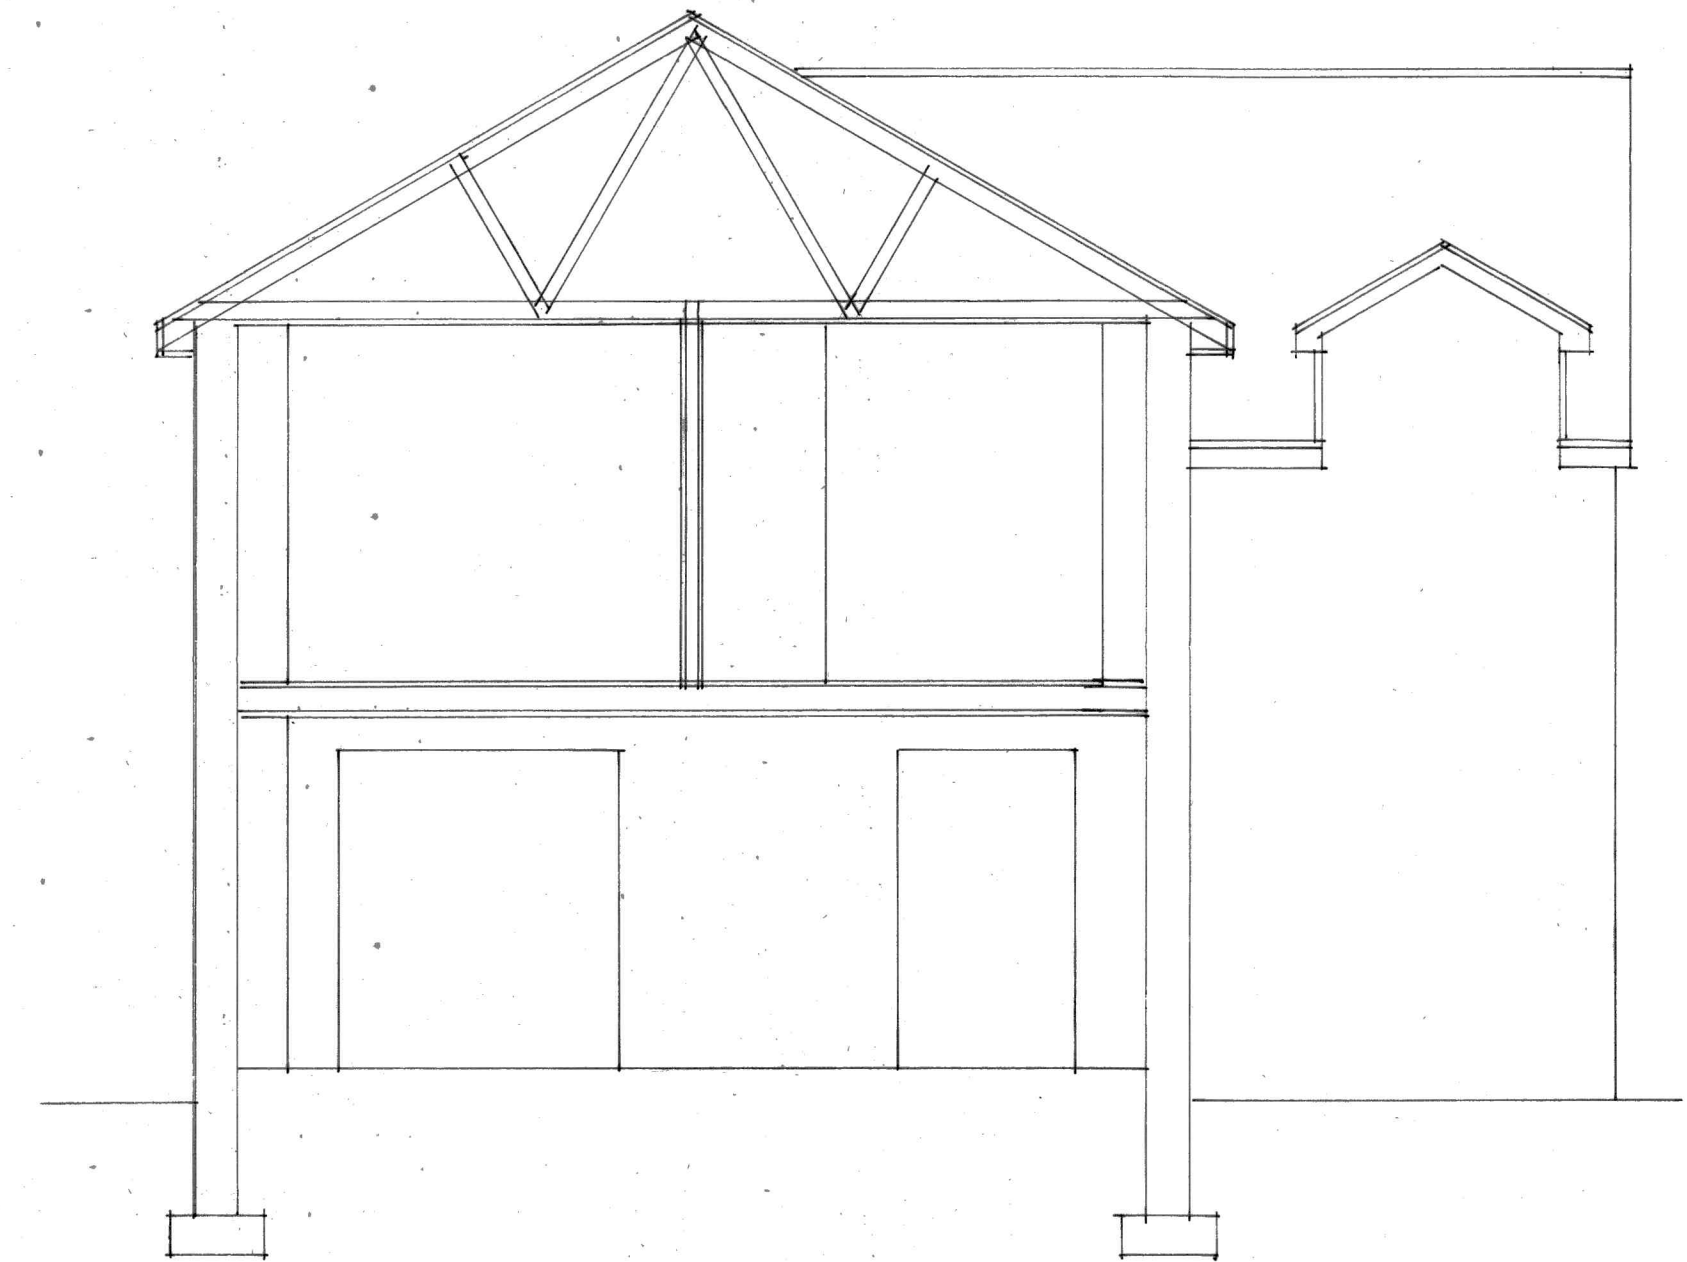

proposed ground floor plan.

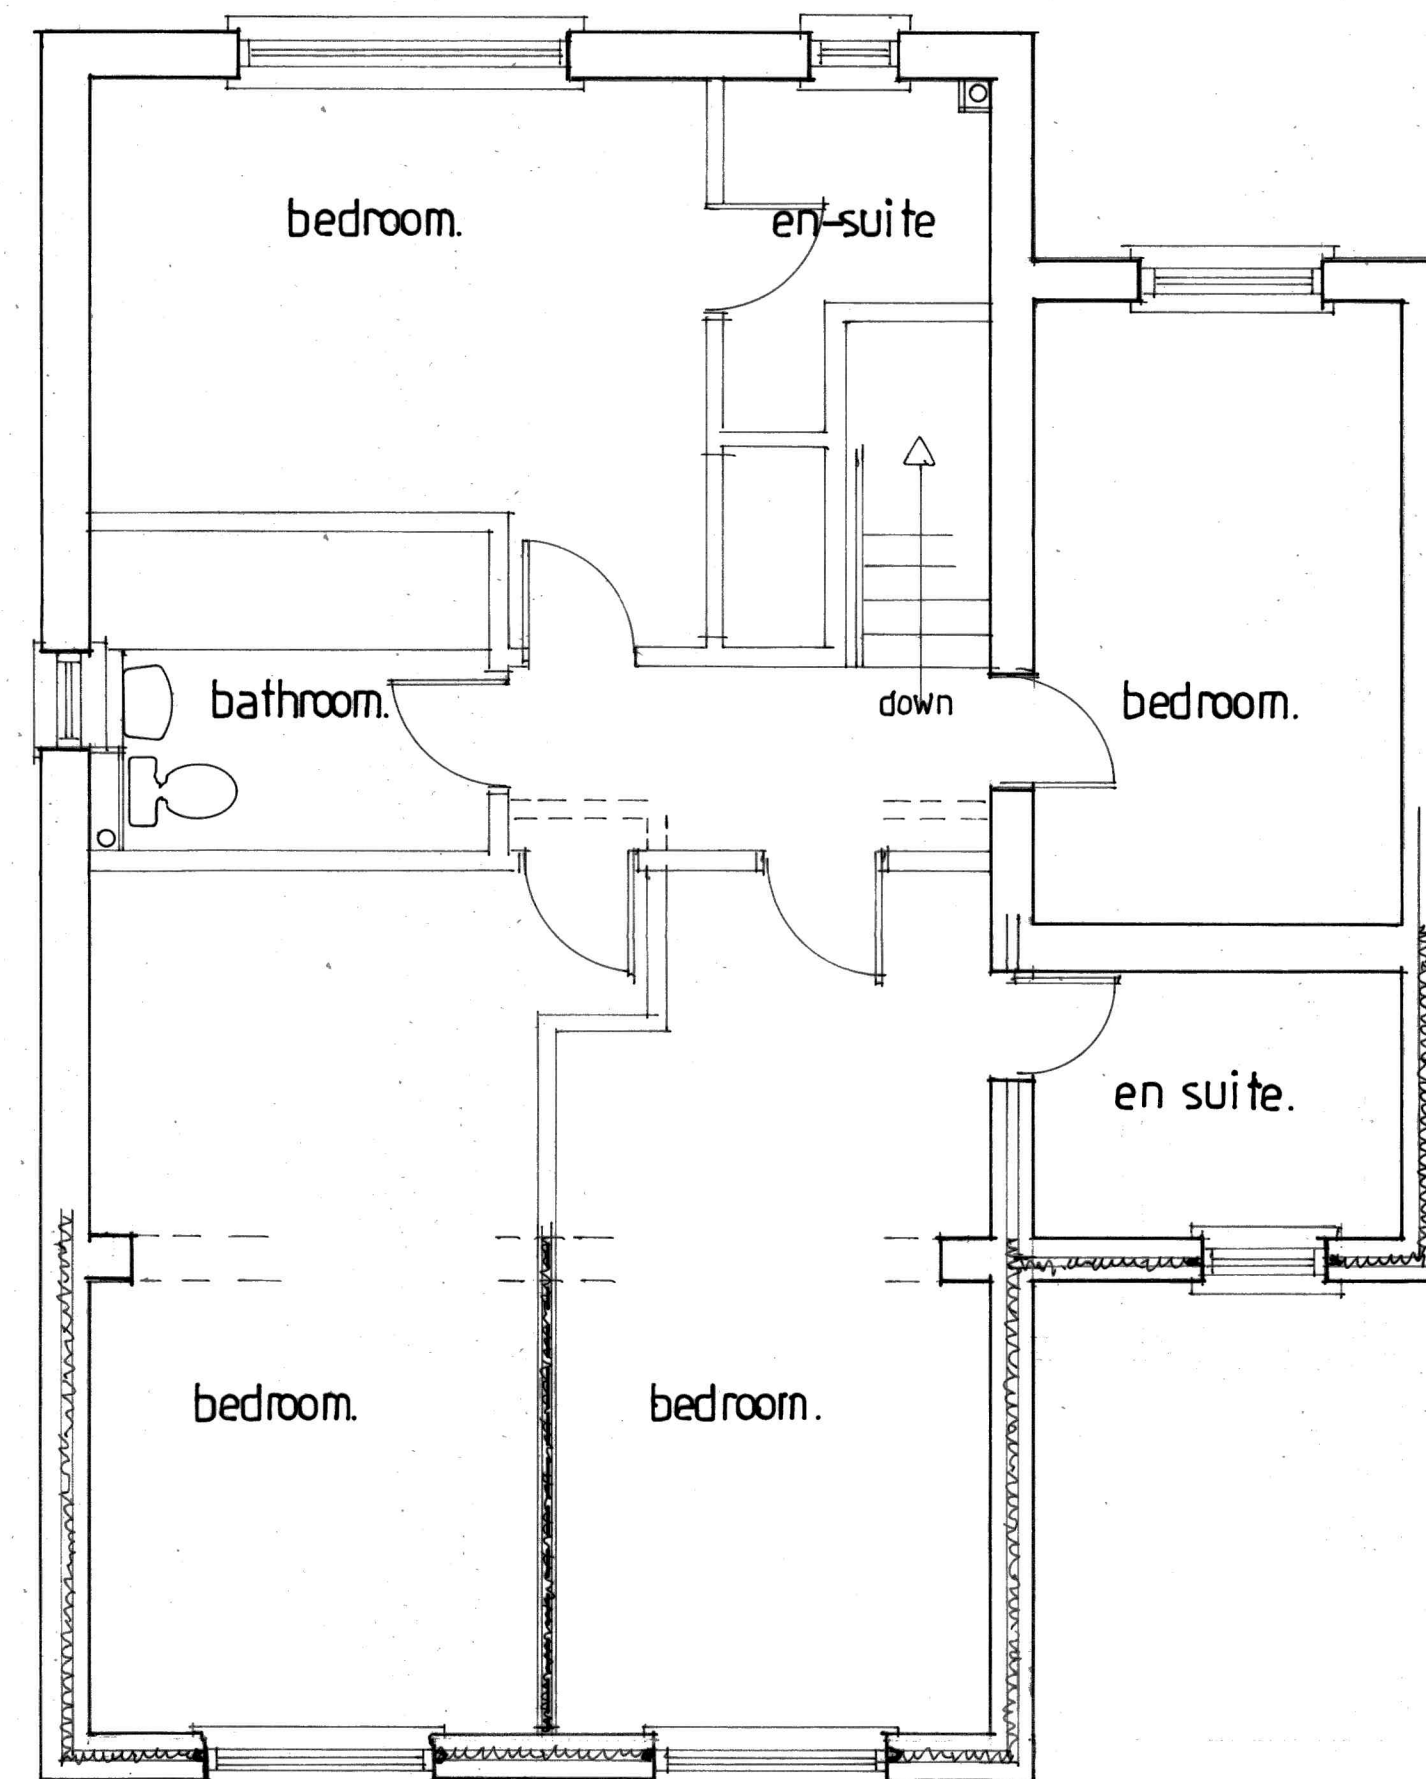

proposed first floor plan.

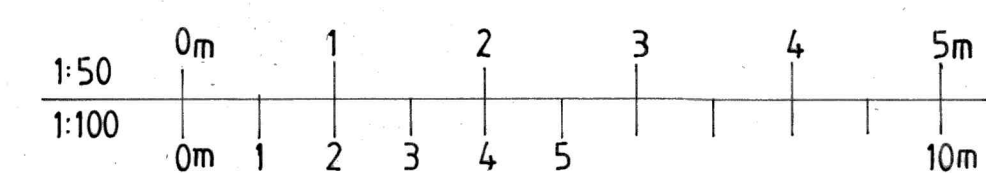

ANY DIMENSIONS ARE TO BE CHECKED ON SITE. THESE DETAILS ARE FOR LOCAL AUTHORITY PLANNING AND BUILDING REGULATION PURPOSES ONLY AND ARE NOT WORKING DRAWINGS. ANY DISCREPANCIES ARE TO BE MADE KNOWN TO THE ARCHITECT AS SOON AS POSSIBLE.

SEE STRUCTURAL CALCULATIONS FOR STEEL OR TIMBER SIZES. IT IS THE RESPONSIBILITY OF THE CONTRACTOR TO SITE MEASURE ALL STRUCTURAL MEMBERS BEFORE ORDERING. PLEASE NOTE DIMENSIONS ON CALCULATIONS ARE CLEAR SPAN AND NOT ACTUAL FINISHED LENGTH OF BEAMS.

THE PROPERTY OWNERS ARE TO ENSURE THAT ALL/ANY REQUIREMENTS OF THE PARTY WALL ACT ARE COMPLIED WITH AT LEAST TWO MONTHS PRIOR TO COMMENCEMENT OF WORKS. ADVICE CAN BE OBTAINED FROM BJH PROPERTY SERVICES.

NO NEW WORKS ARE TO PROTRUDE INTO NEIGHBOURING PROPERTIES.

COMMENCEMENT OF ANY WORKS PRIOR TO GAINING THE NECESSARY LOCAL AUTHORITY PLANNING OR BUILDING REGULATION APPROVAL IS ENTIRELY AT THE CLIENTS RISK.

ANY CHANGES TO THE PROPOSED SCHEME ARE TO BE APPROVED BY THE ARCHITECT AND/OR THE LOCAL PLANNING, BUILDING REGULATION AUTHORITY PRIOR TO BEING APPLIED.

Revisions

Copyright:
B J H Property Services
42 Nobes Avenue
Gosport
Hampshire
PO13 0HT
07787711781
bjhpropertyservices@outlook.com



Site Address:
39 Swathling Road,
West End,
Southampton,
SO30 3AG

Client:
Mr. Tim Truin.

Job title:
Proposed Two Storey Rear Extension.

Drawing Title:
Proposed Plans & Elevations.
Sections & Notes.

Date:
June 2022.

Scales:
1:50, 1:100 @ A1.

Drawn by:
B J Hindle.

Drawing no:
38/2223