




Front Elevation


For clarity the dotted lines shown indicate the shape of existing elevations and thus where volume is added

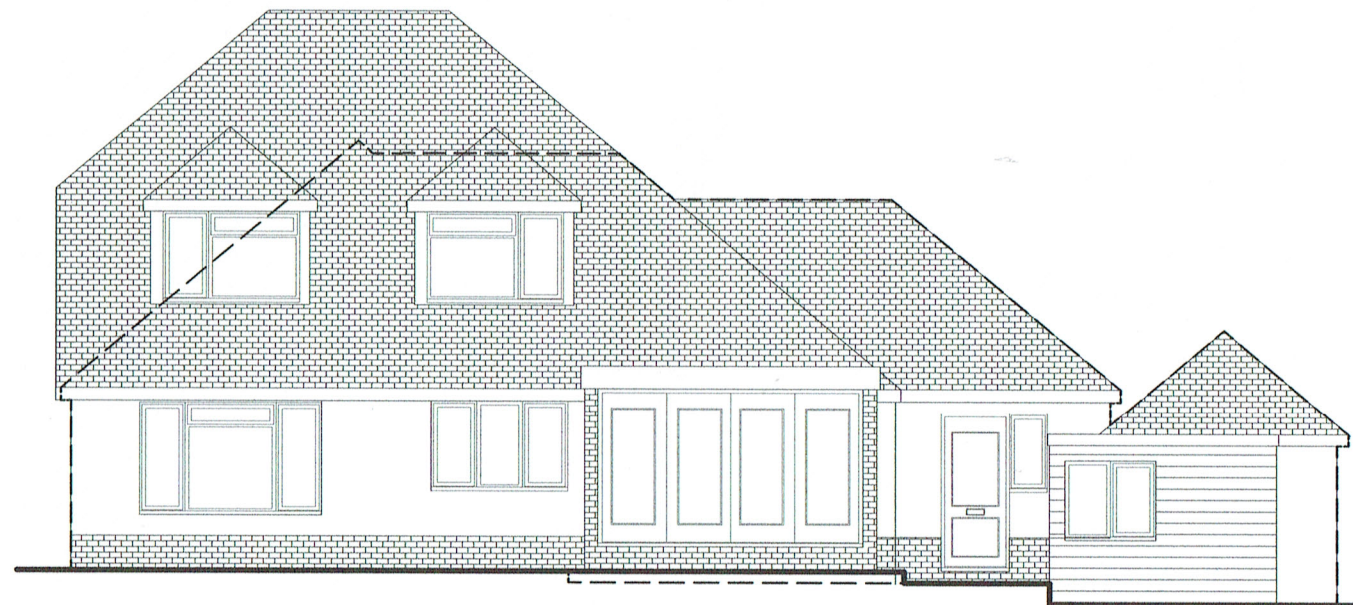

Rear Elevation

SCALE IN METRES

SCALE_

 

ANDREW JOHNS DESIGN
 94 Hiltingbury Rd, Chandler's Ford, Hampshire. SO53 5NZ. Tel. 023 8025 5529
 ©This drawing is the copyright of Andrew Johns Design and may not be copied, altered or reproduced
 in any way without written authority
 Project: First floor extension
 Client : Mr & Mrs Johns
 At: 94 Hiltingbury Road, Chandlers Ford, Eastleigh, Hampshire.
 Drawing Title: Proposed front & rear elevations. 1/100 at A3
 Drawing No : D
 Date: 27/09/2022