



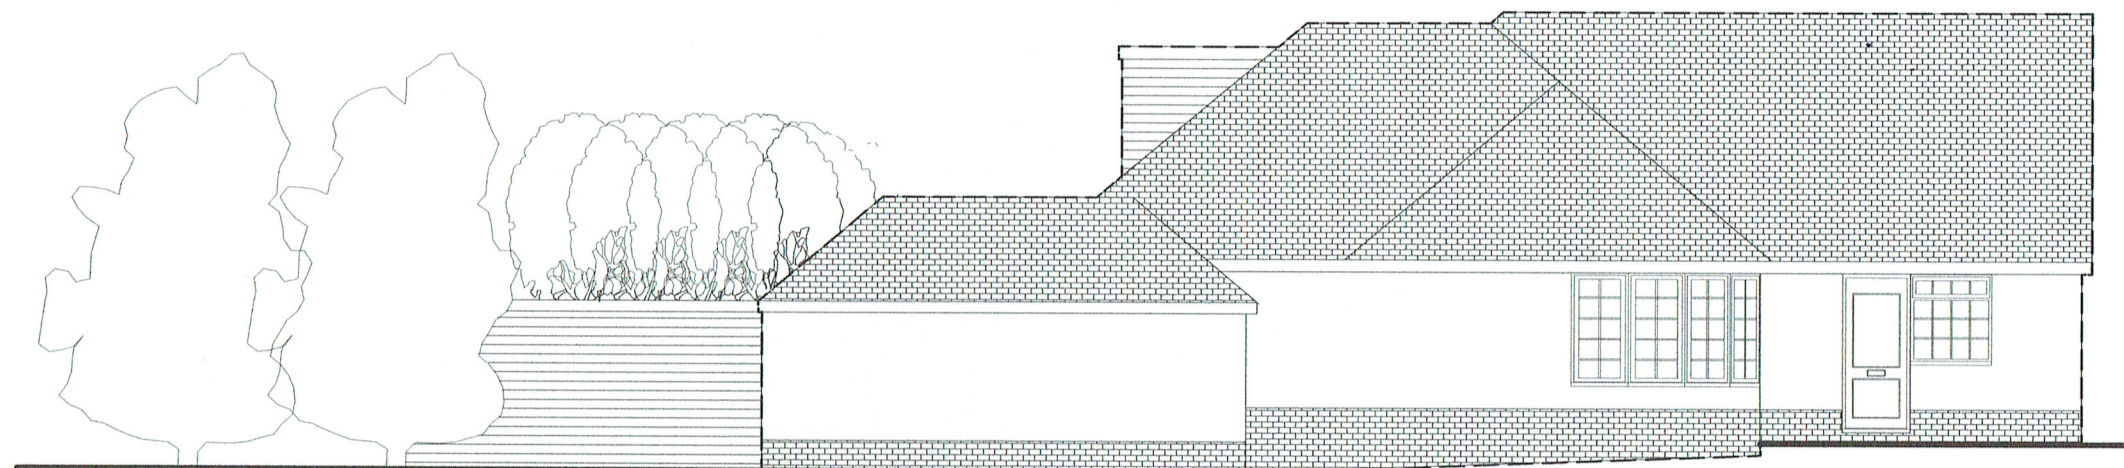


West Elevation

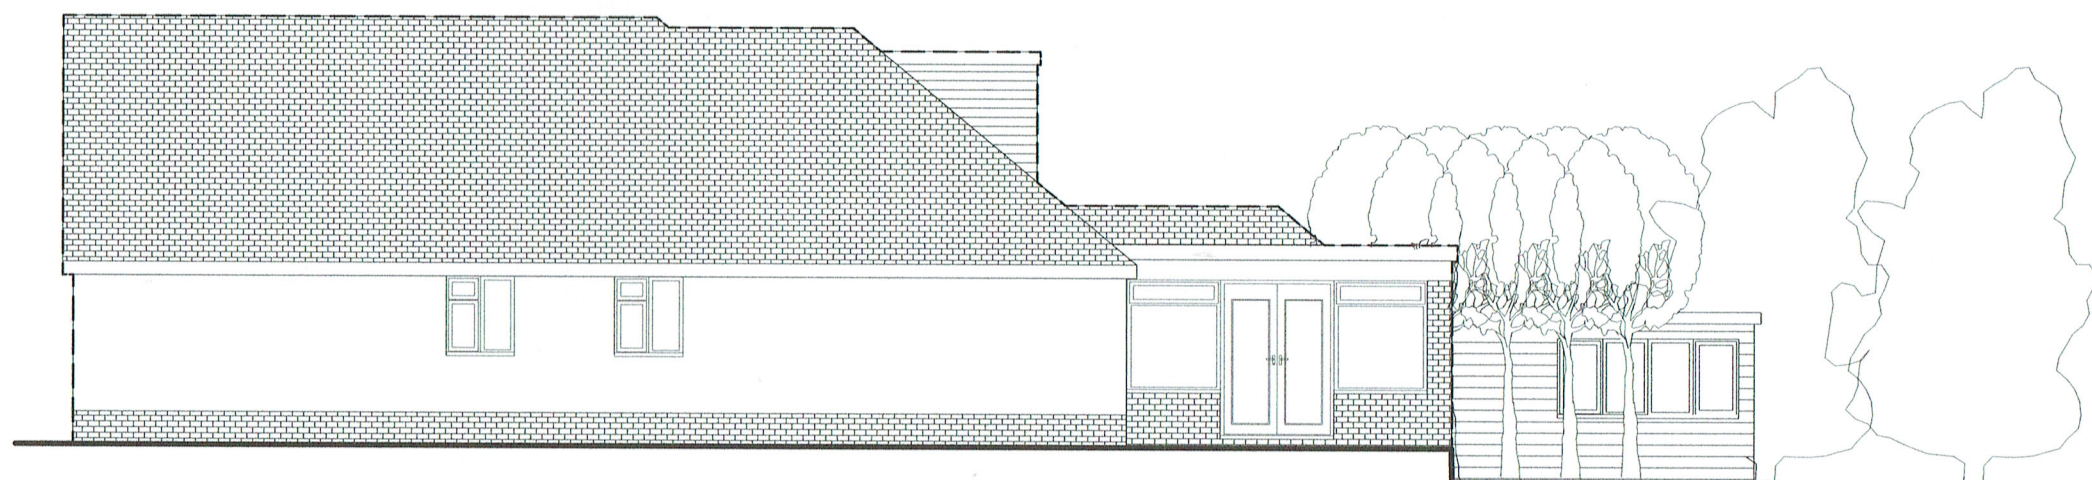

East elevation

SCALE IN METRES

SCALE_

 

ANDREW JOHNS DESIGN

94 Hiltingbury Rd, Chandler's Ford, Hampshire. SO53 5NZ. Tel. 023 8025 5529

©This drawing is the copyright of Andrew Johns Design and may not be copied, altered or reproduced in any way without written authority

Project: First floor extension

Client : Mr & Mrs Johns

At: 94 Hiltingbury Road, Chandlers Ford, Eastleigh, Hampshire.

Drawing Title: Existing side elevations. 1/100 at A3

Drawing No : B

Date: 27/09/2022