
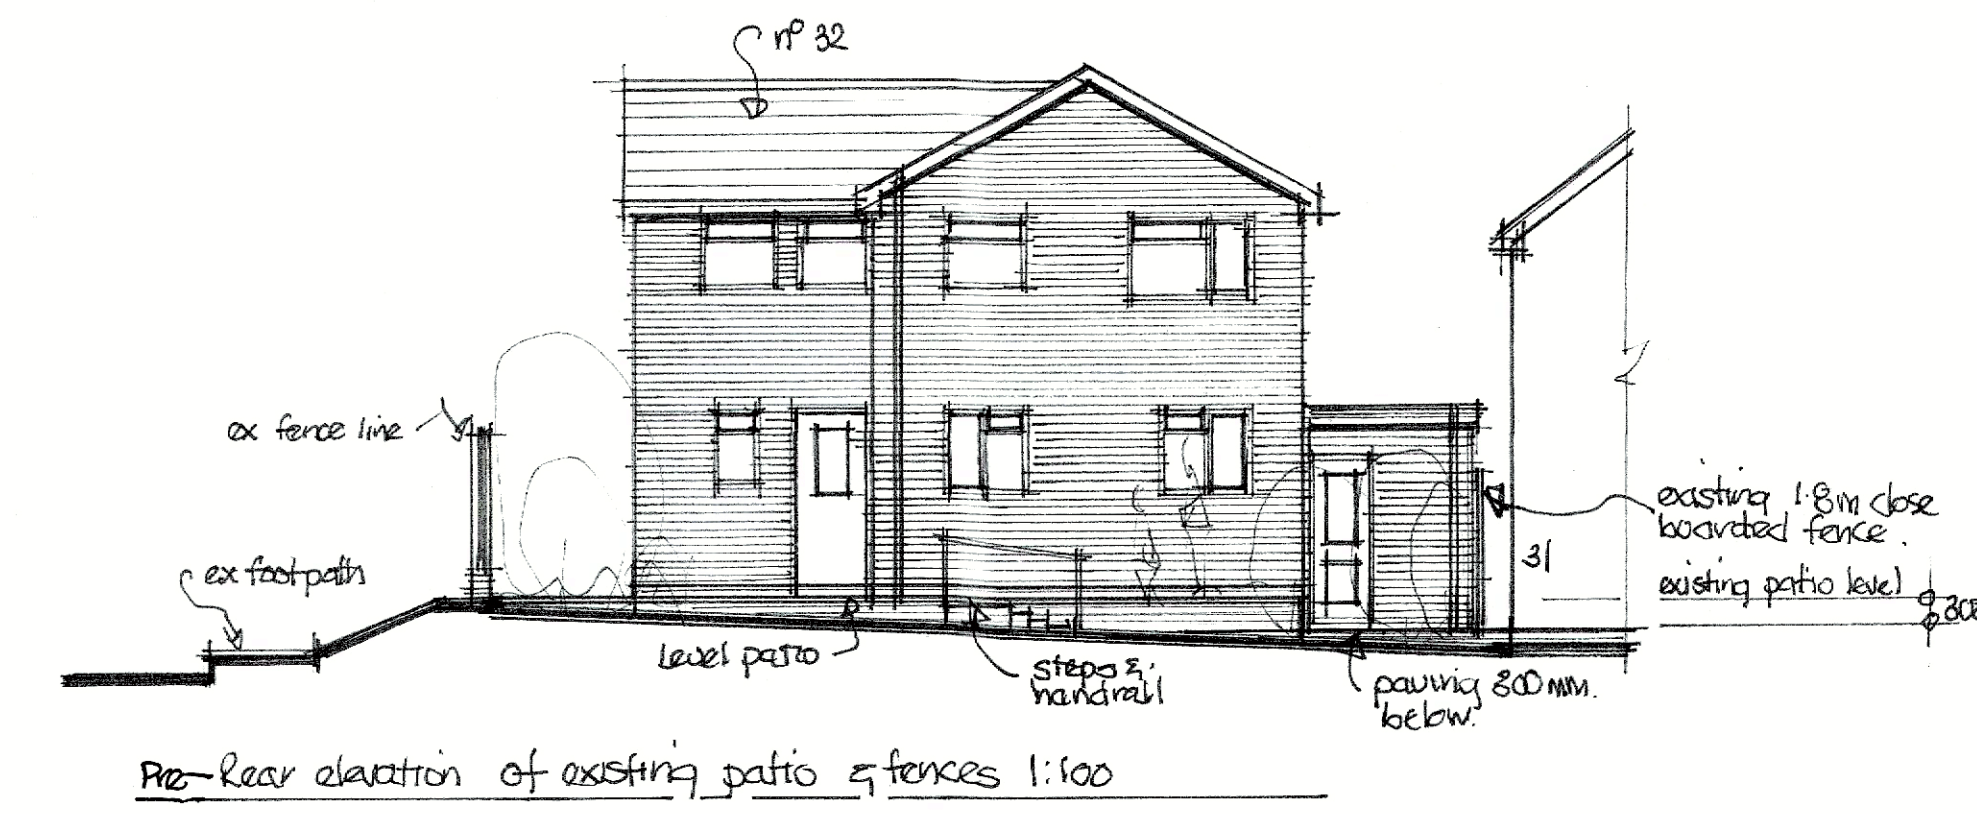
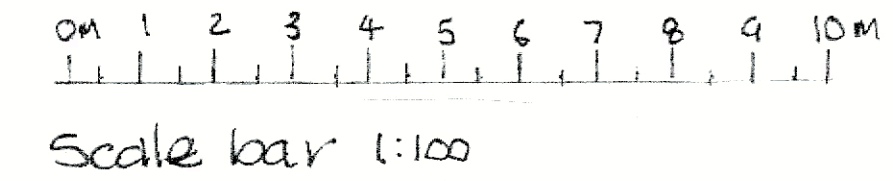
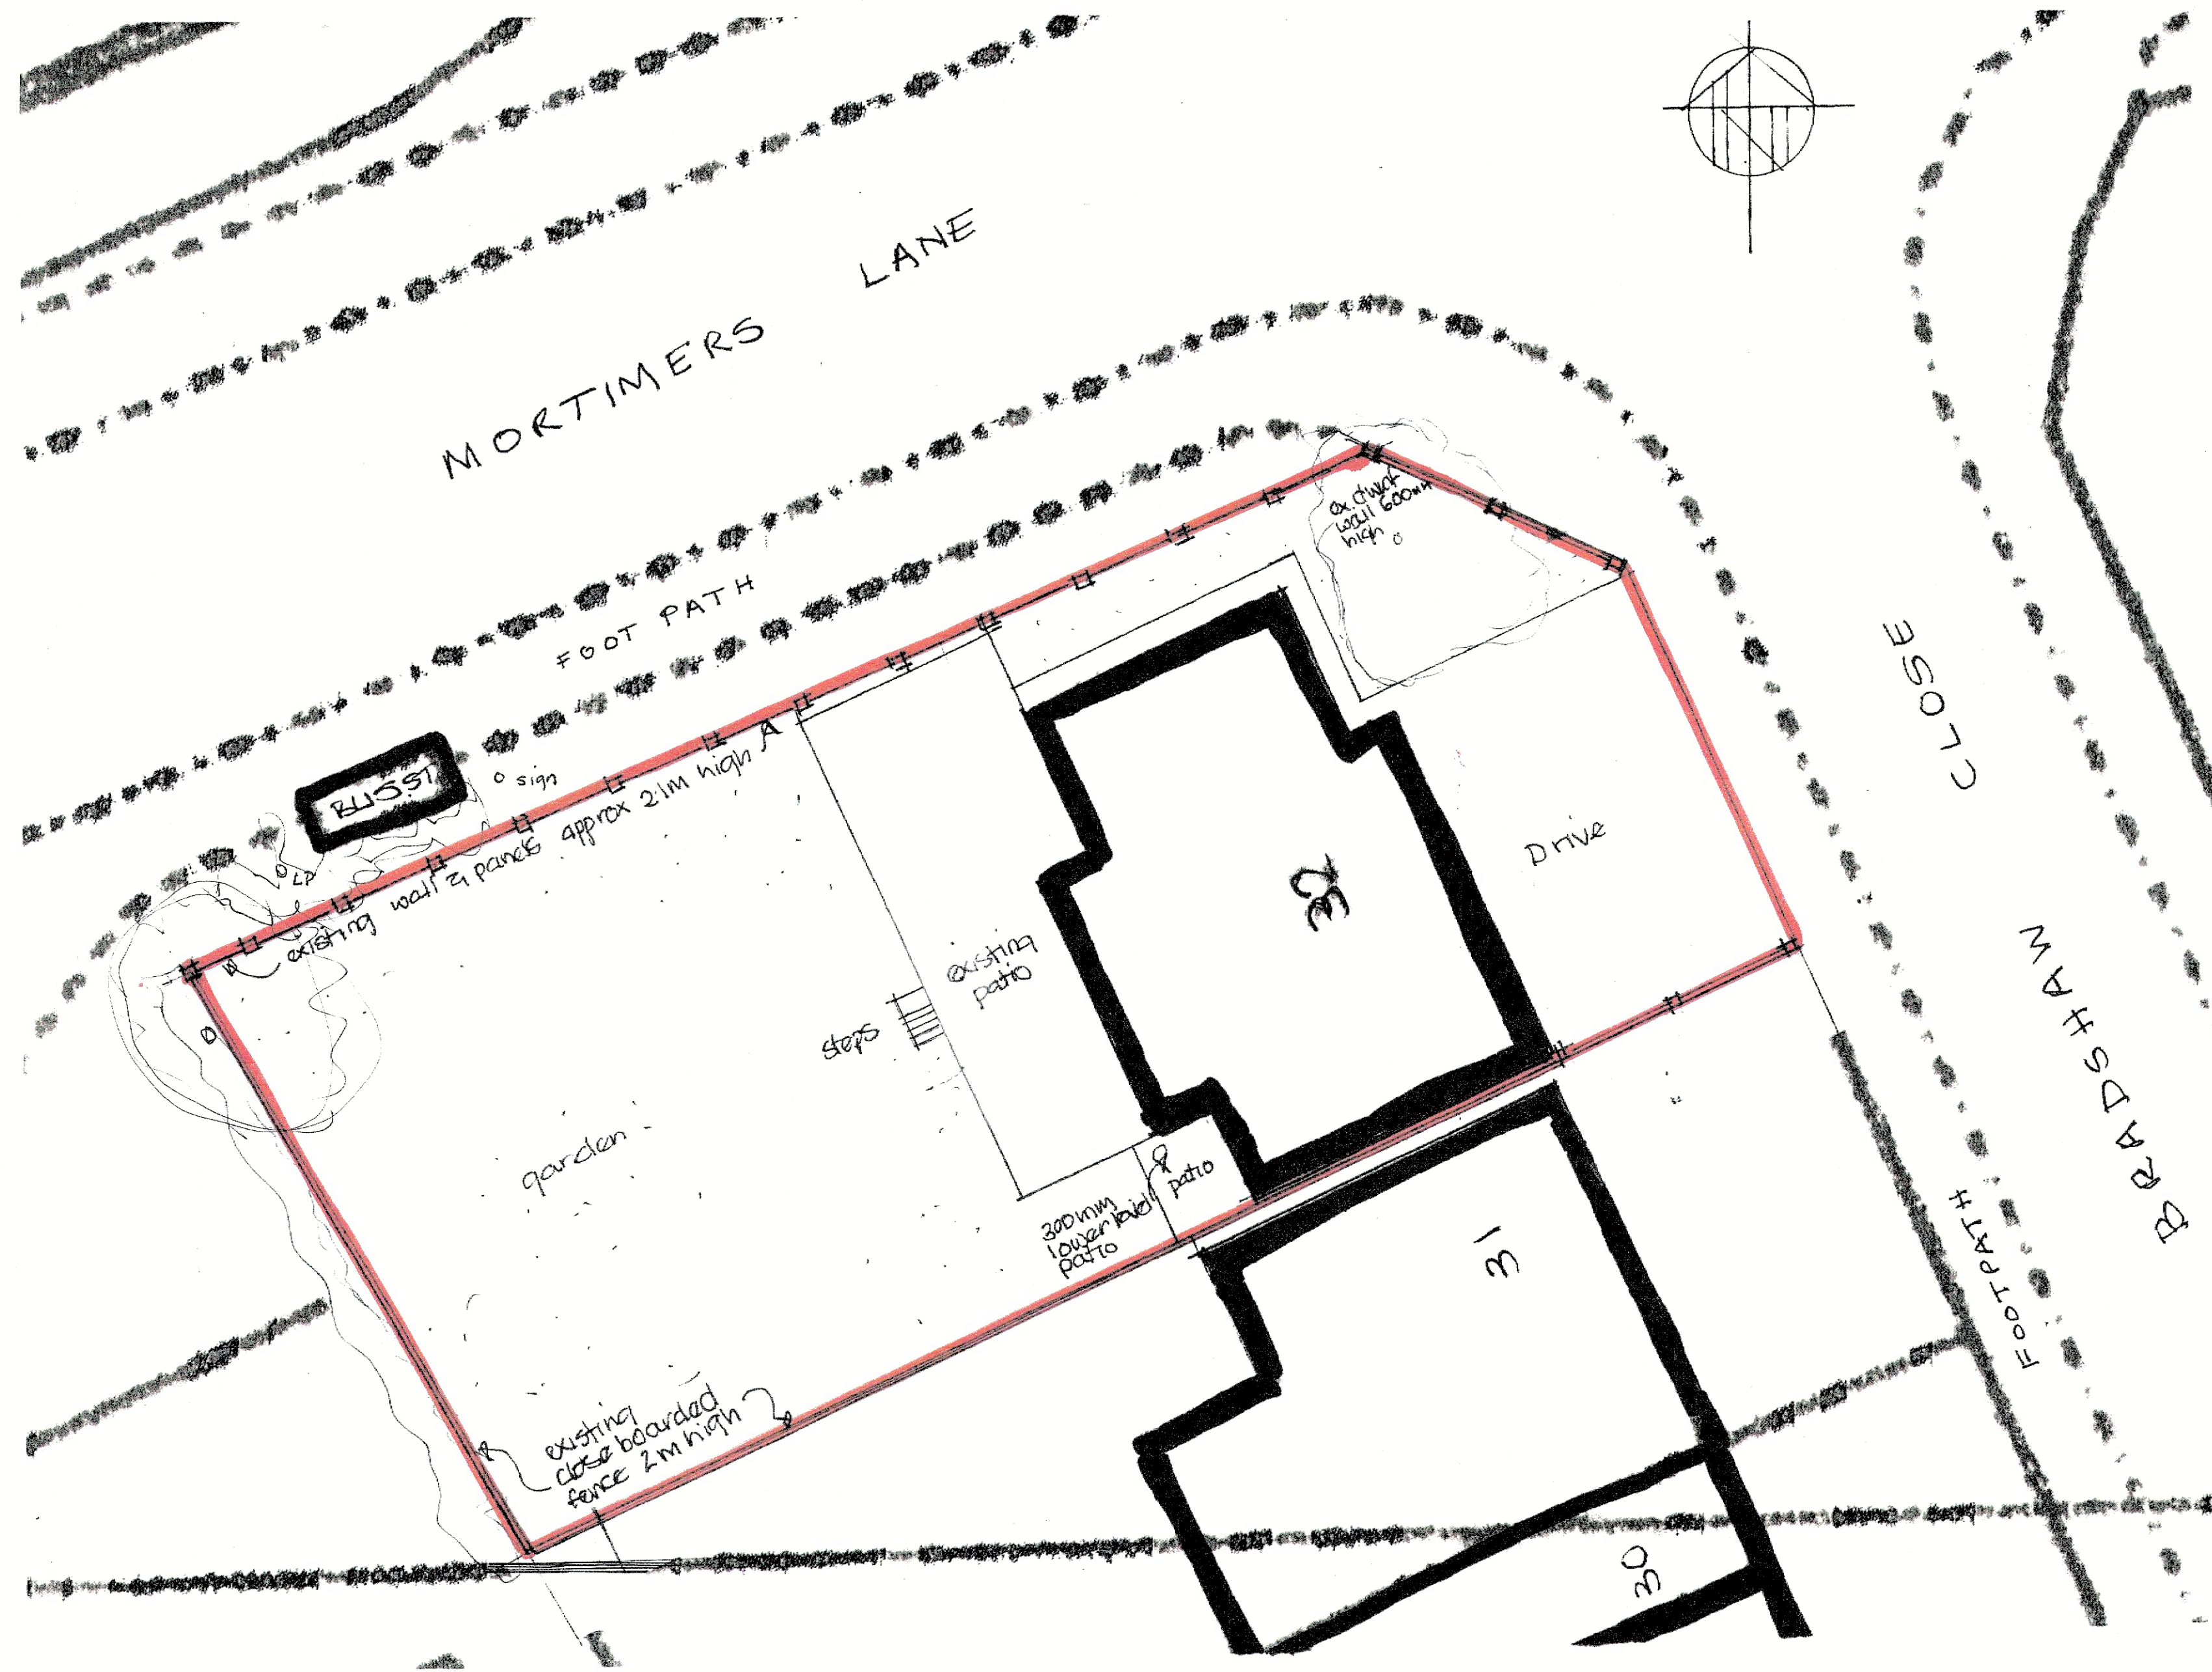


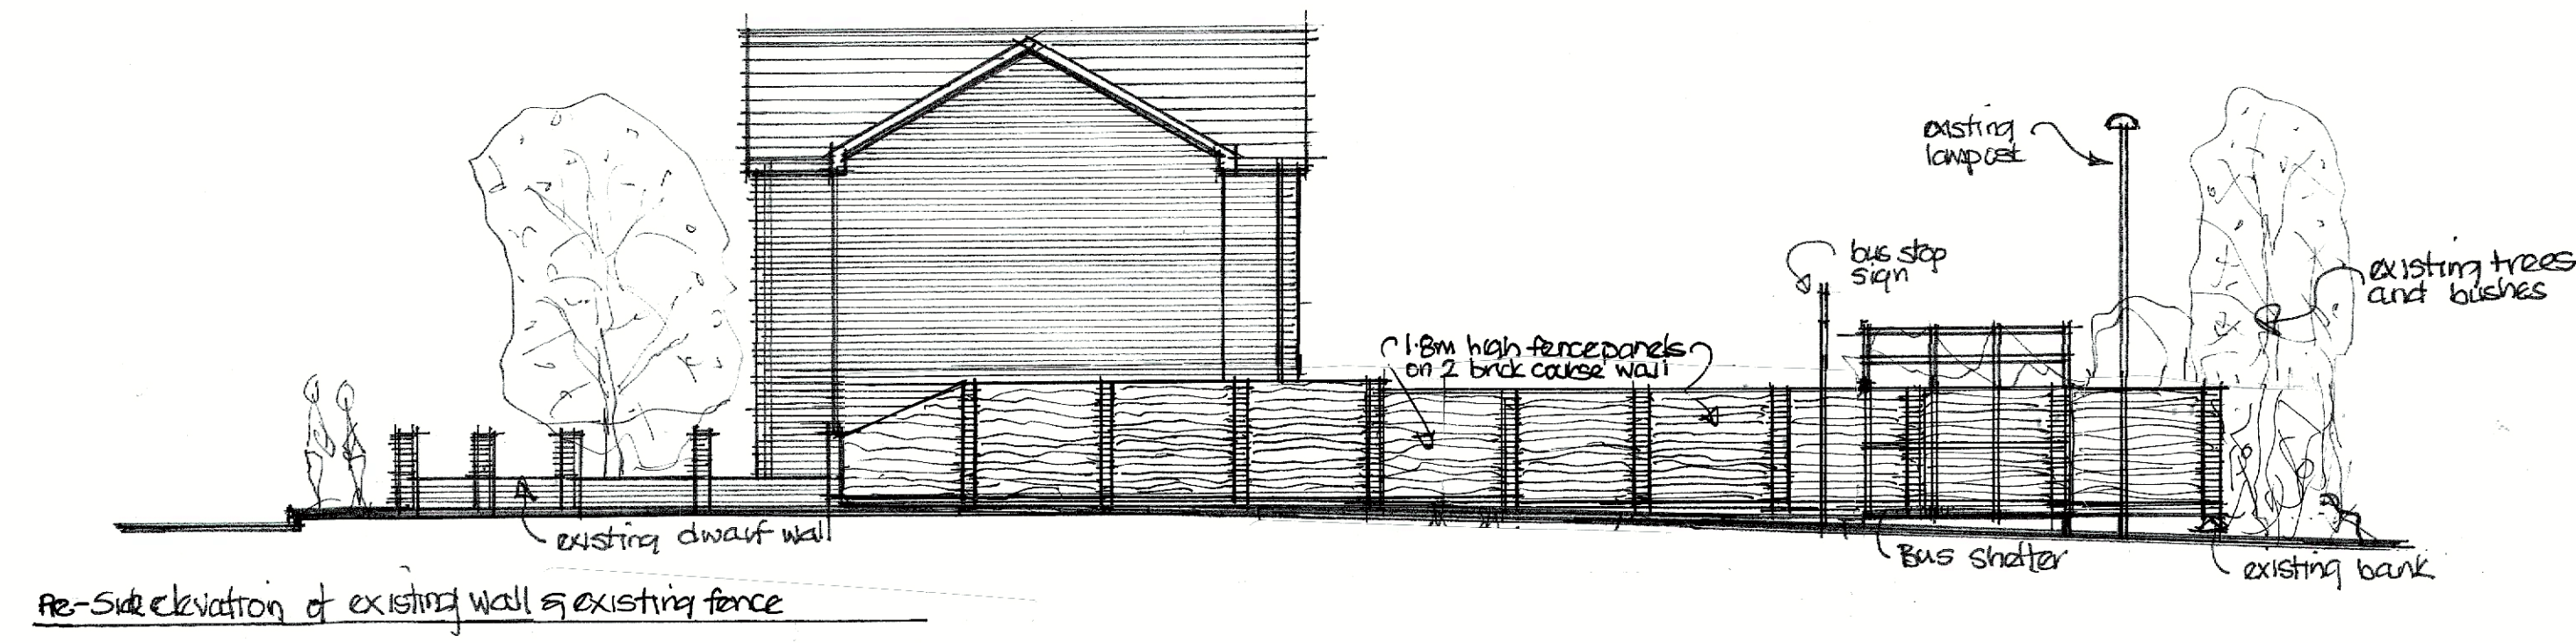

- D) title amended 7/10/22
- C) Existing Wall elevation added 6/10/22
- b) new rear elevation added 24/09/22
- A) new fence heights added 19/10/23

Drawing title	
Existing garden layout, rear elevation existing patio	
side elevation from Mortimers Lane showing existing wall & fence panels	
at 32 Bracknell Close, Fair Oak, Hants	
(all elevations & plans pre existing.)	
Scale	
1:100 @ A1	
Date	Drawn by
August 22	David Windsor
Drawing #	Rev
BC.006	P.