

SEPT 2022  
EB PHB  
[ Drawn ] [ Checked ]

SCALE - 1:100 @ A3

8091/P10 PROPOSED SITE PLAN  
5 LENNOX CLOSE, CHANDLERS FORD, SO53 1FR


THE  
Genesis Design  
STUDIO

CHARTERED ARCHITECTS

MEAD MILL MILL LANE ROMSEY  
HAMPSHIRE SO51 8EQ

T: (01794) 519333  
F: (01794) 519666  
E: mail@thegenesistudio.com

© The Genesis Design Studio Ltd

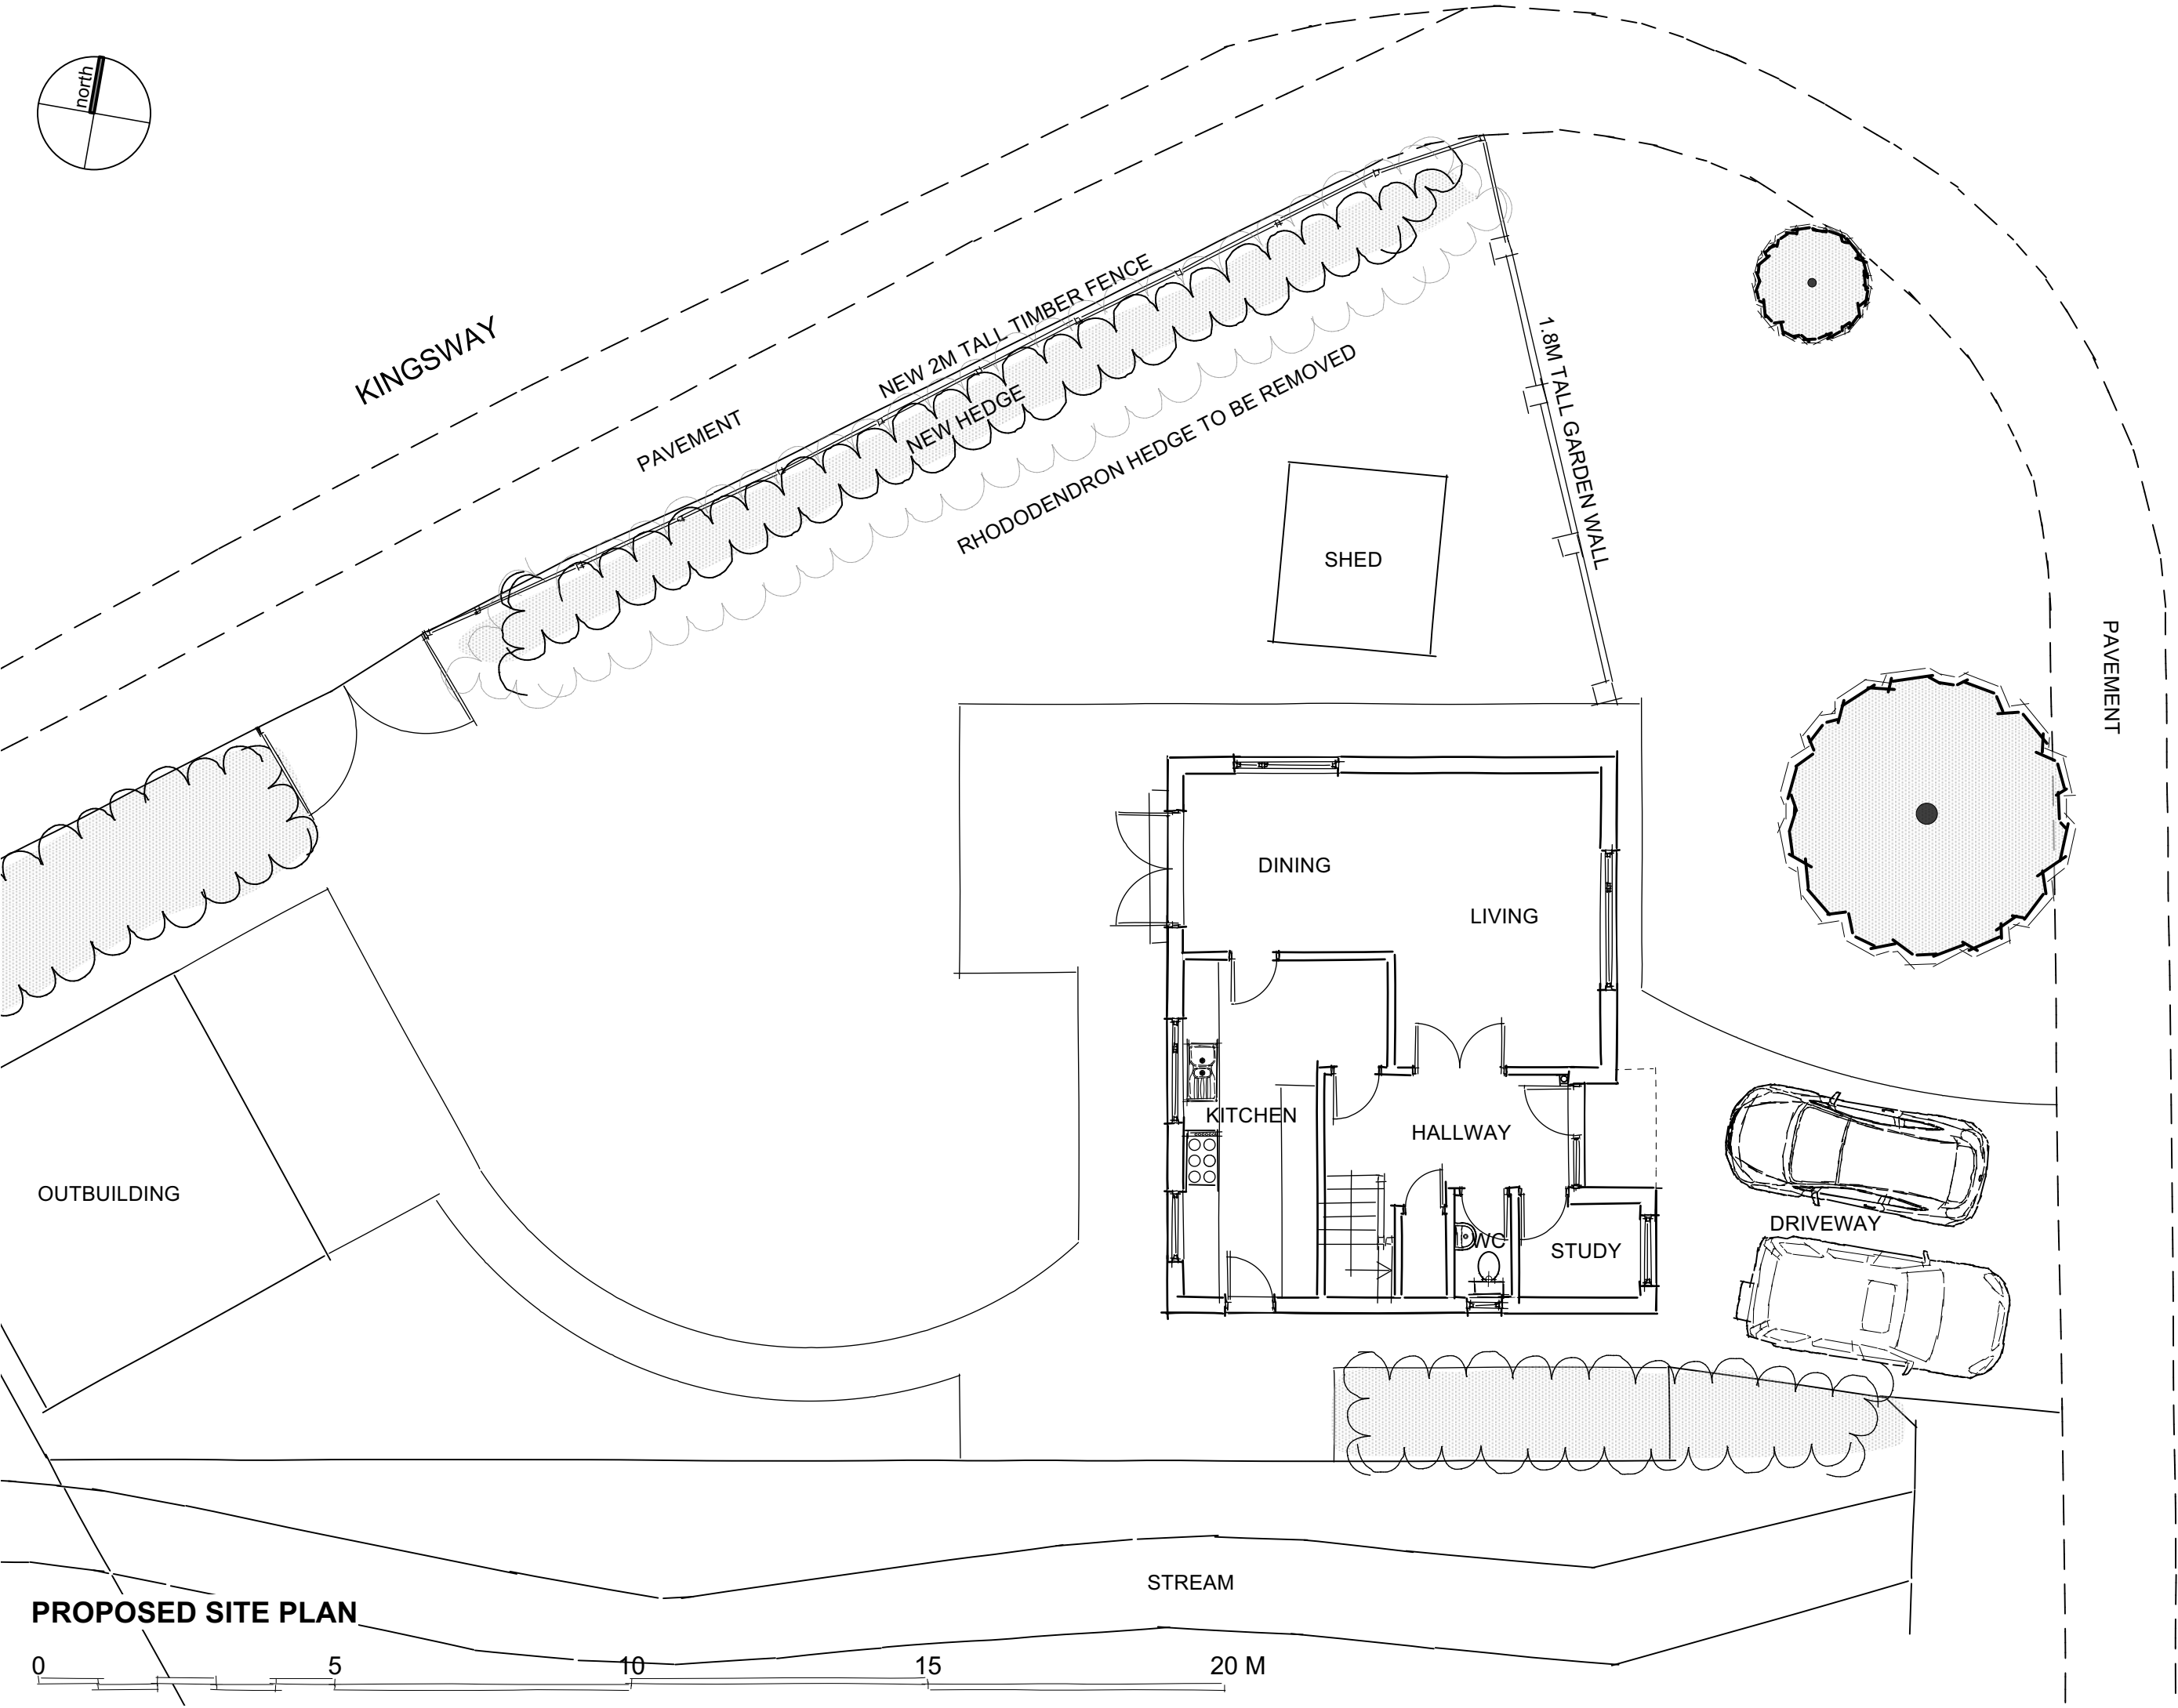

PROPOSED SITE PLAN