



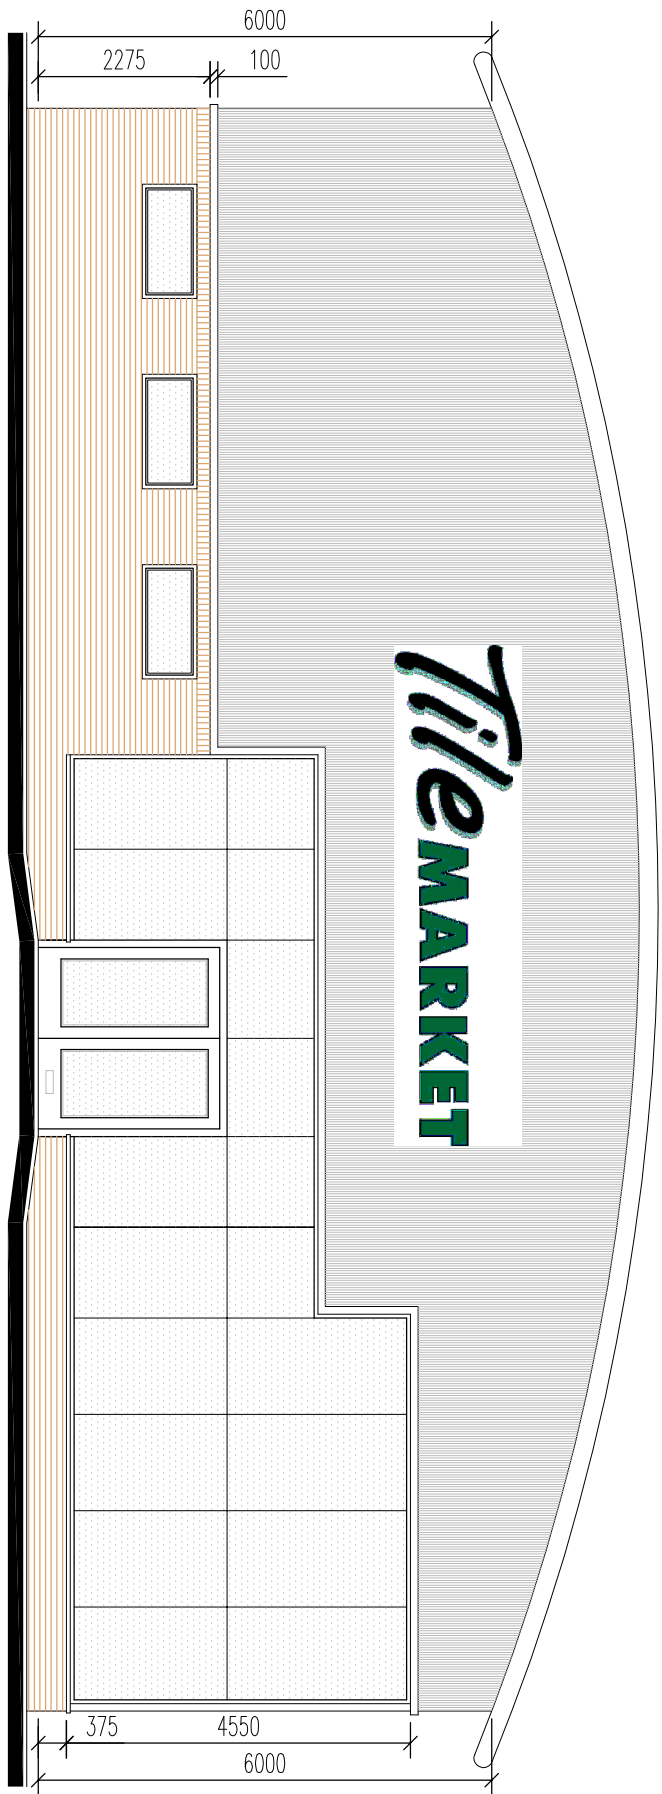


SOUTH ELEVATION

SCALE 1:100
NOTE: All dimension on elevations are to Finished Floor Level

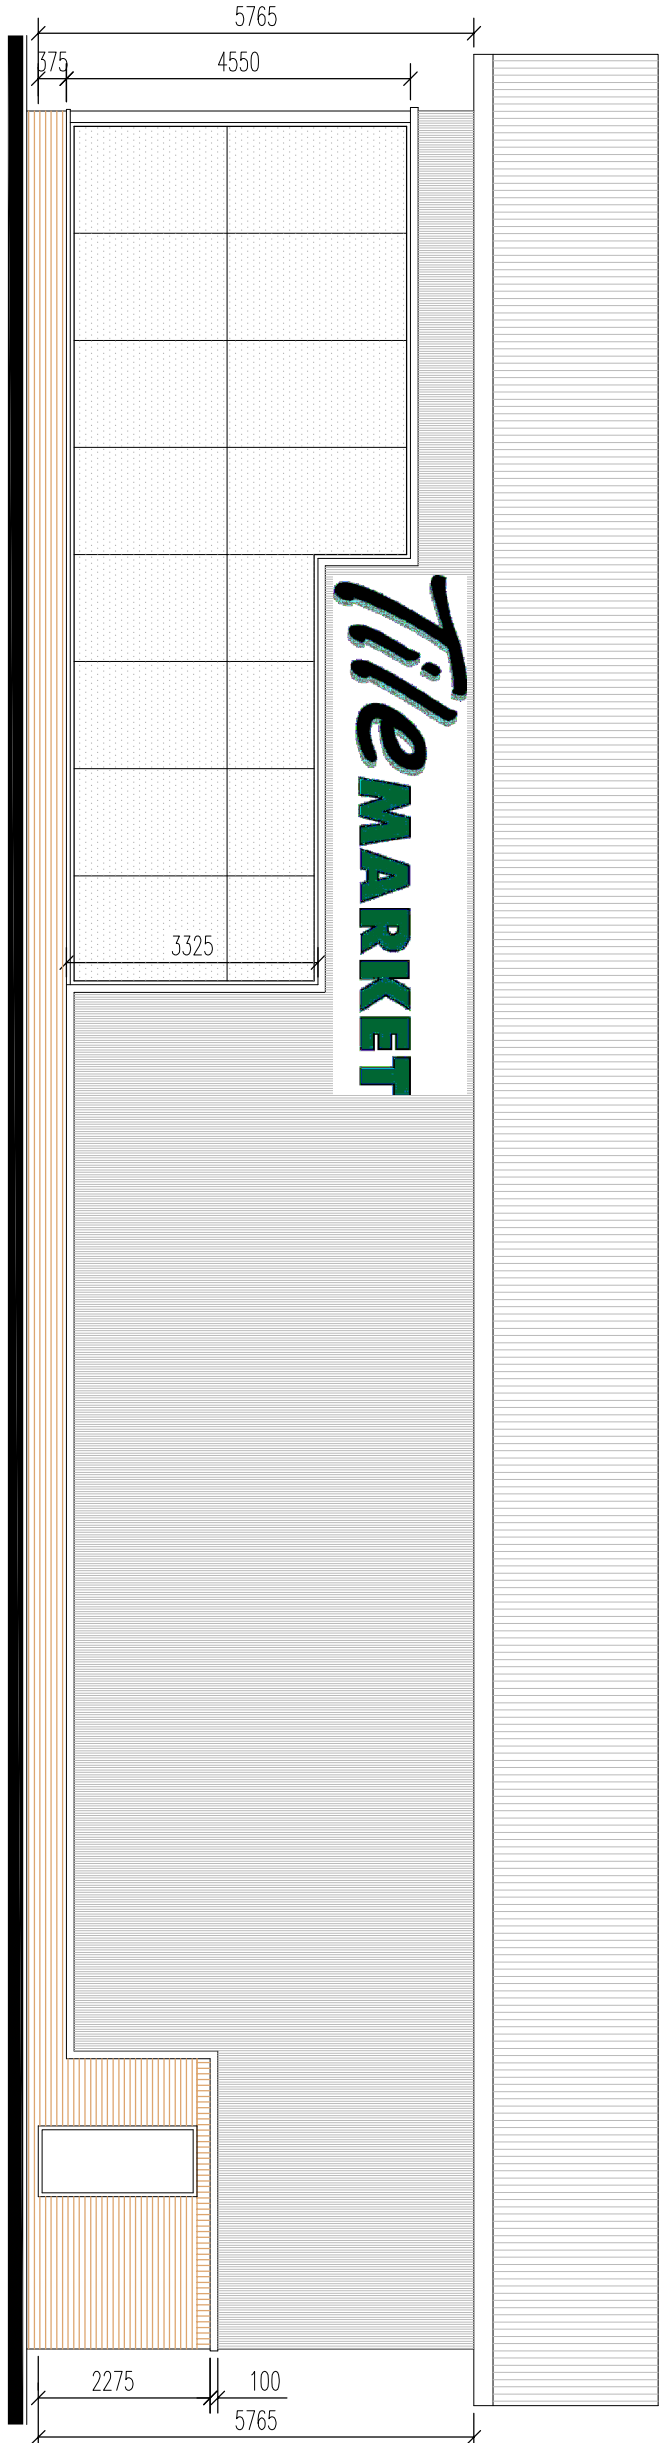


EAST ELEVATION

SCALE 1:100

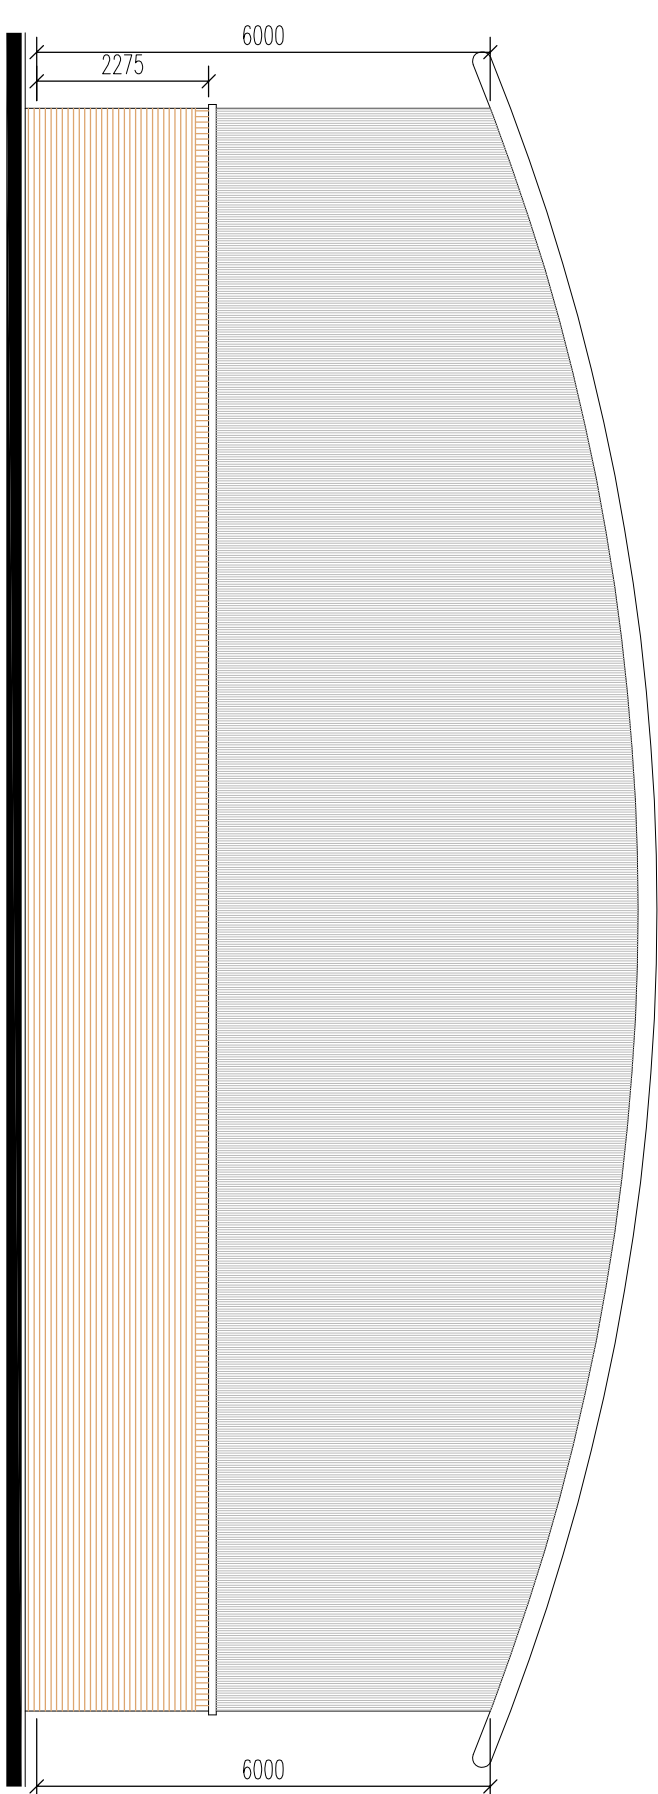


NORTH ELEVATION

SCALE 1:100

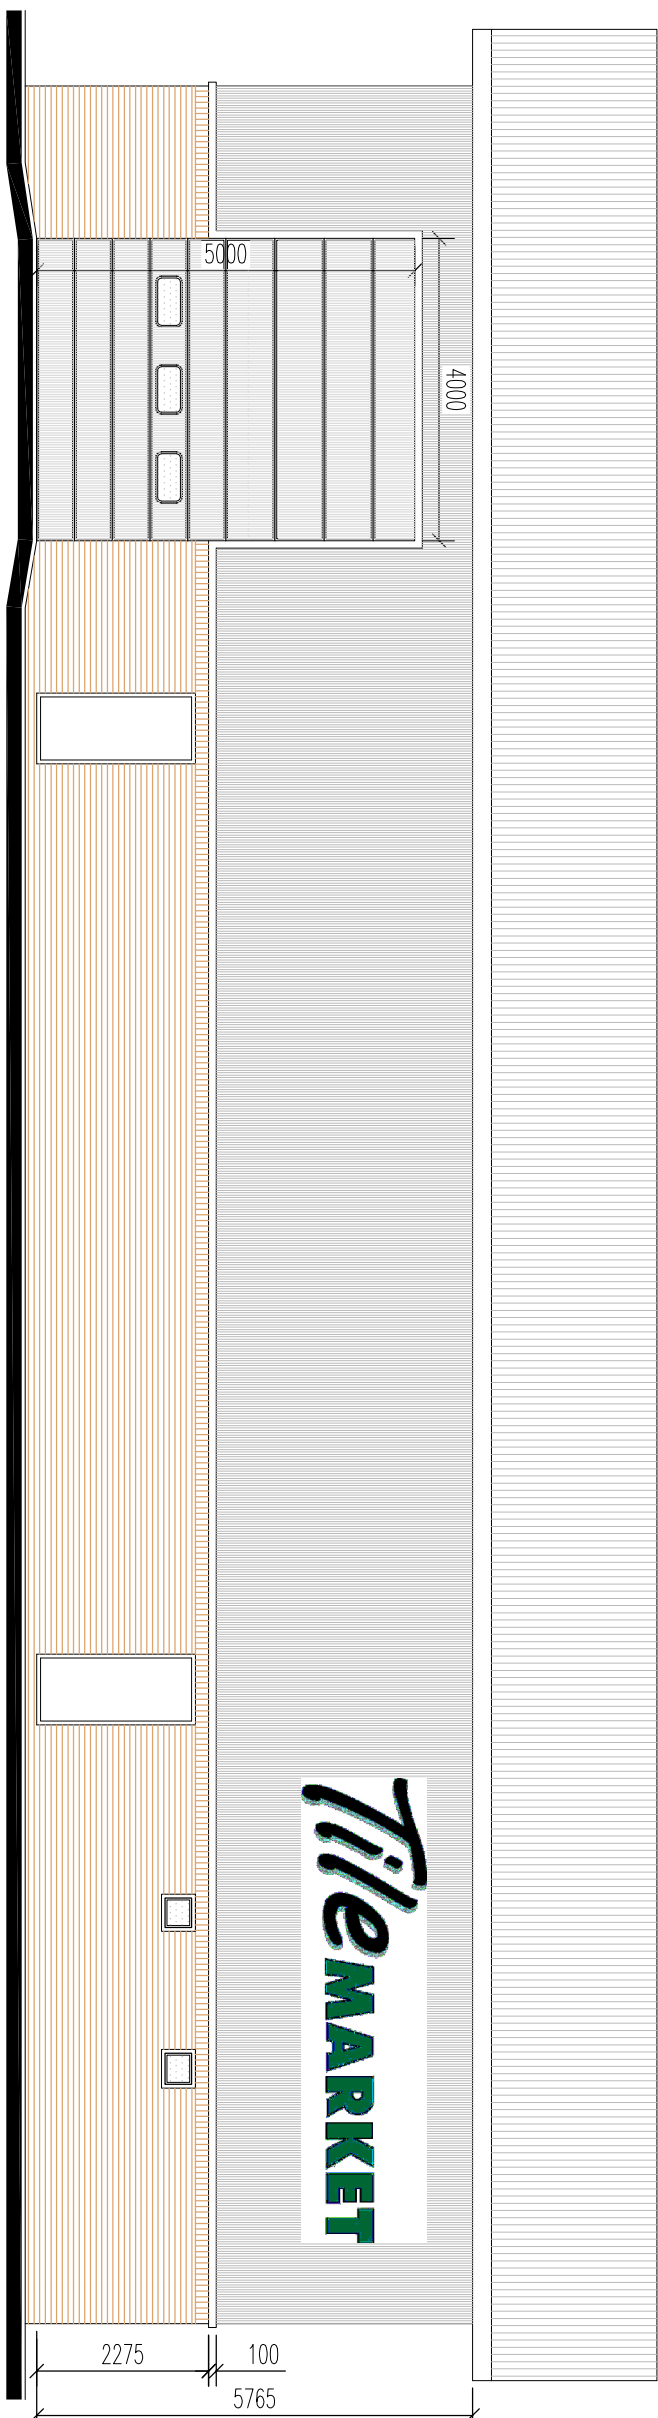

WEST ELEVATION

SCALE 1:100

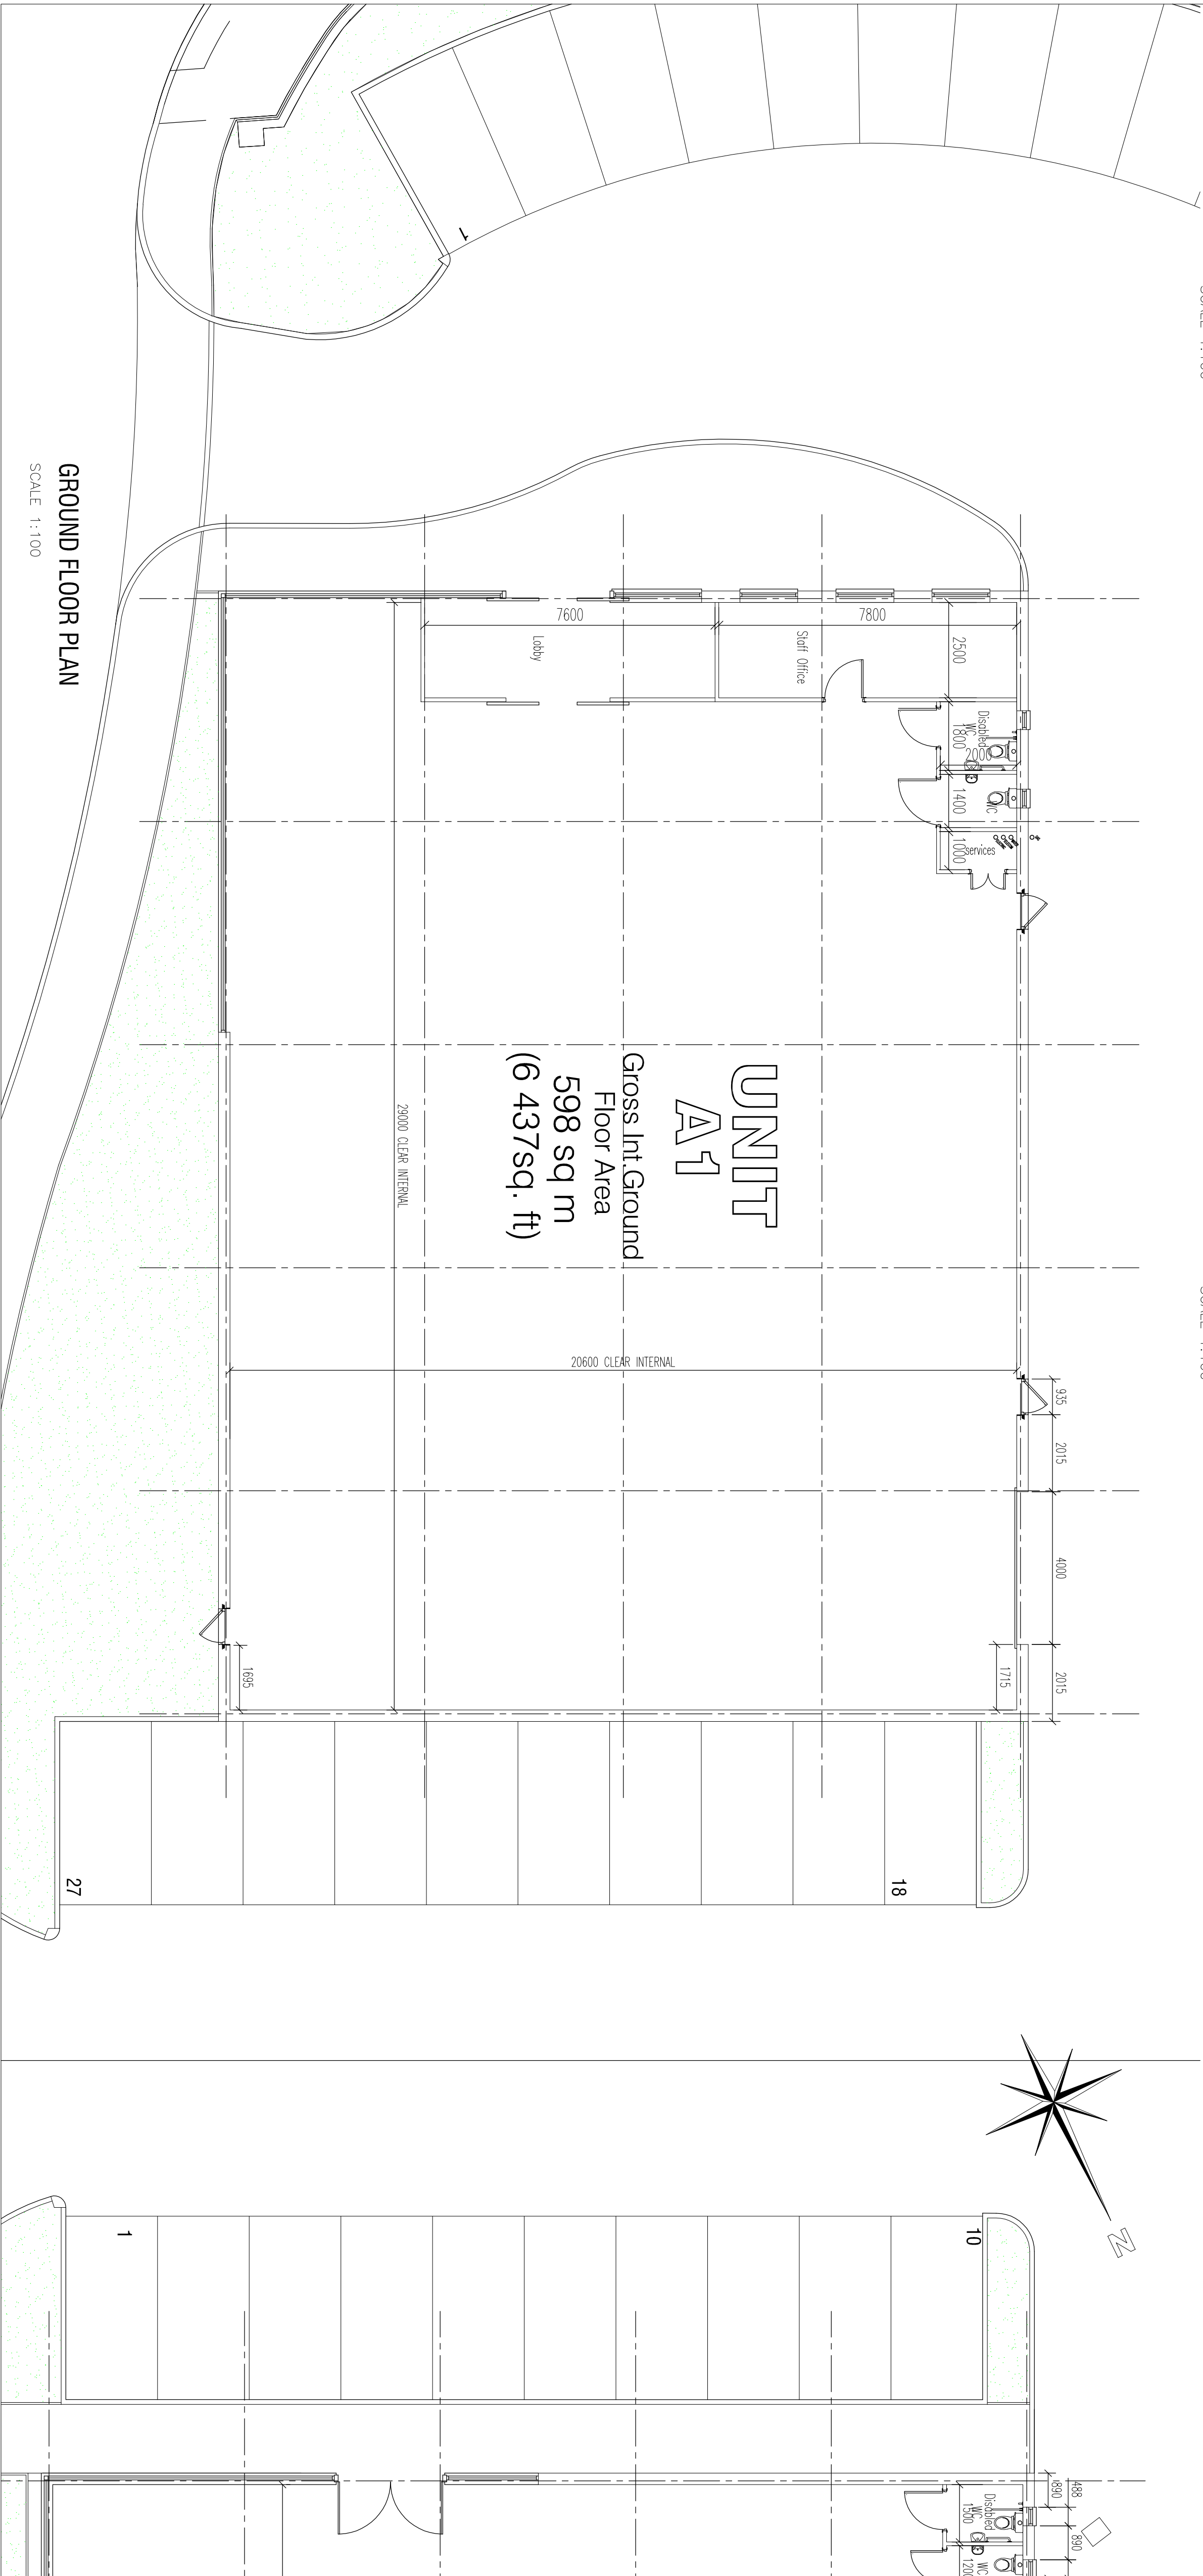

GROUND FLOOR PLAN

SCALE 1:100

APPROVED BY:	DATE:

C	Revision to door positions.	29.07.03
B	Storage revised.	09.07.03
A	Design revised to tenants requirements	25.06.03
REV	DESCRIPTION	DATE
REVISION		

job no.	141 101	drawing no.	A101	rev.	C
---------	---------	-------------	------	------	---

scale	1:100/200@A1	drawn by	A.P. Miles	date	June 2003
CAD FILE: A:\SOUTHAMPTON\NCEC - ENV SITE A\NCEC\141 101.dwg					

SITE A
UNIT A1
HAMILTON BUSINESS PARK
BOTLEY ROAD, HEDGE END
SITE PLAN AND ELEVATION

**Hargreaves**

Rustington House, Worthing Road, Rustington, West Sussex, BN16 3PS
Tel No: (01903) 777777 Fax No: (01903) 777700