


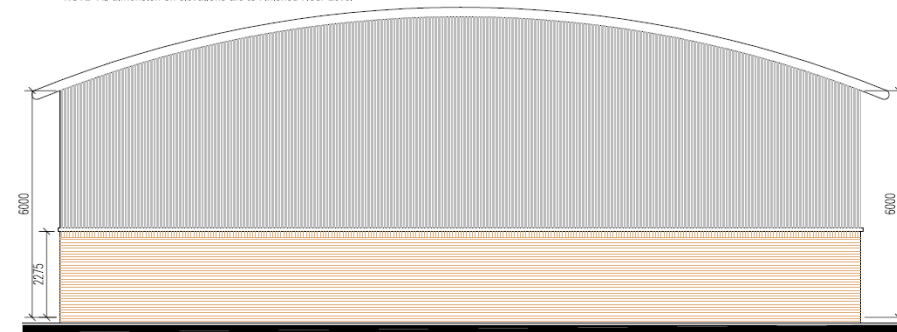

SOUTH ELEVATION


SCALE 1:100

NOTE: All dimension on elevations are to Finished Floor Level




NORTH ELEVATION

SCALE 1:100

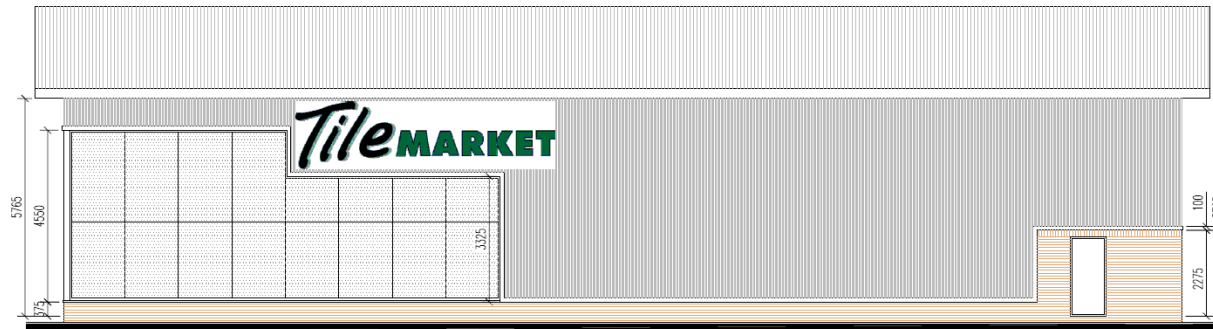

EAST ELEVATION

SCALE 1:100

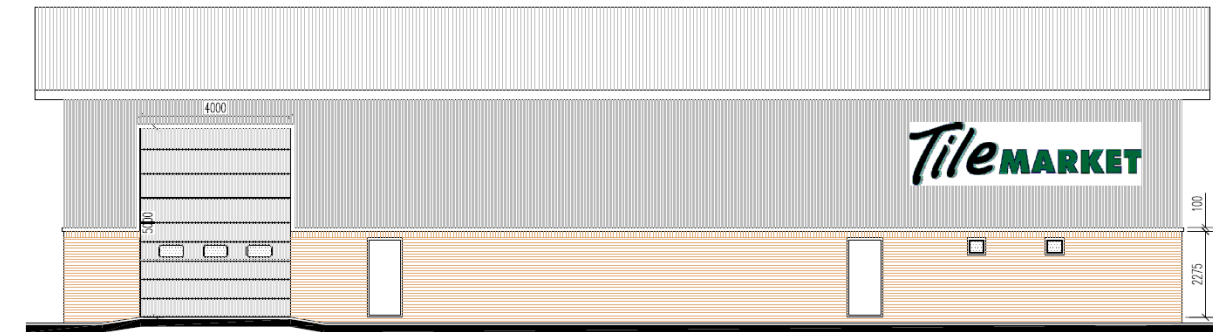


WEST ELEVATION

SCALE 1:100


APPROVED PLAN

ANNOTATED TO SHOW
COMPONENT ELEMENTS

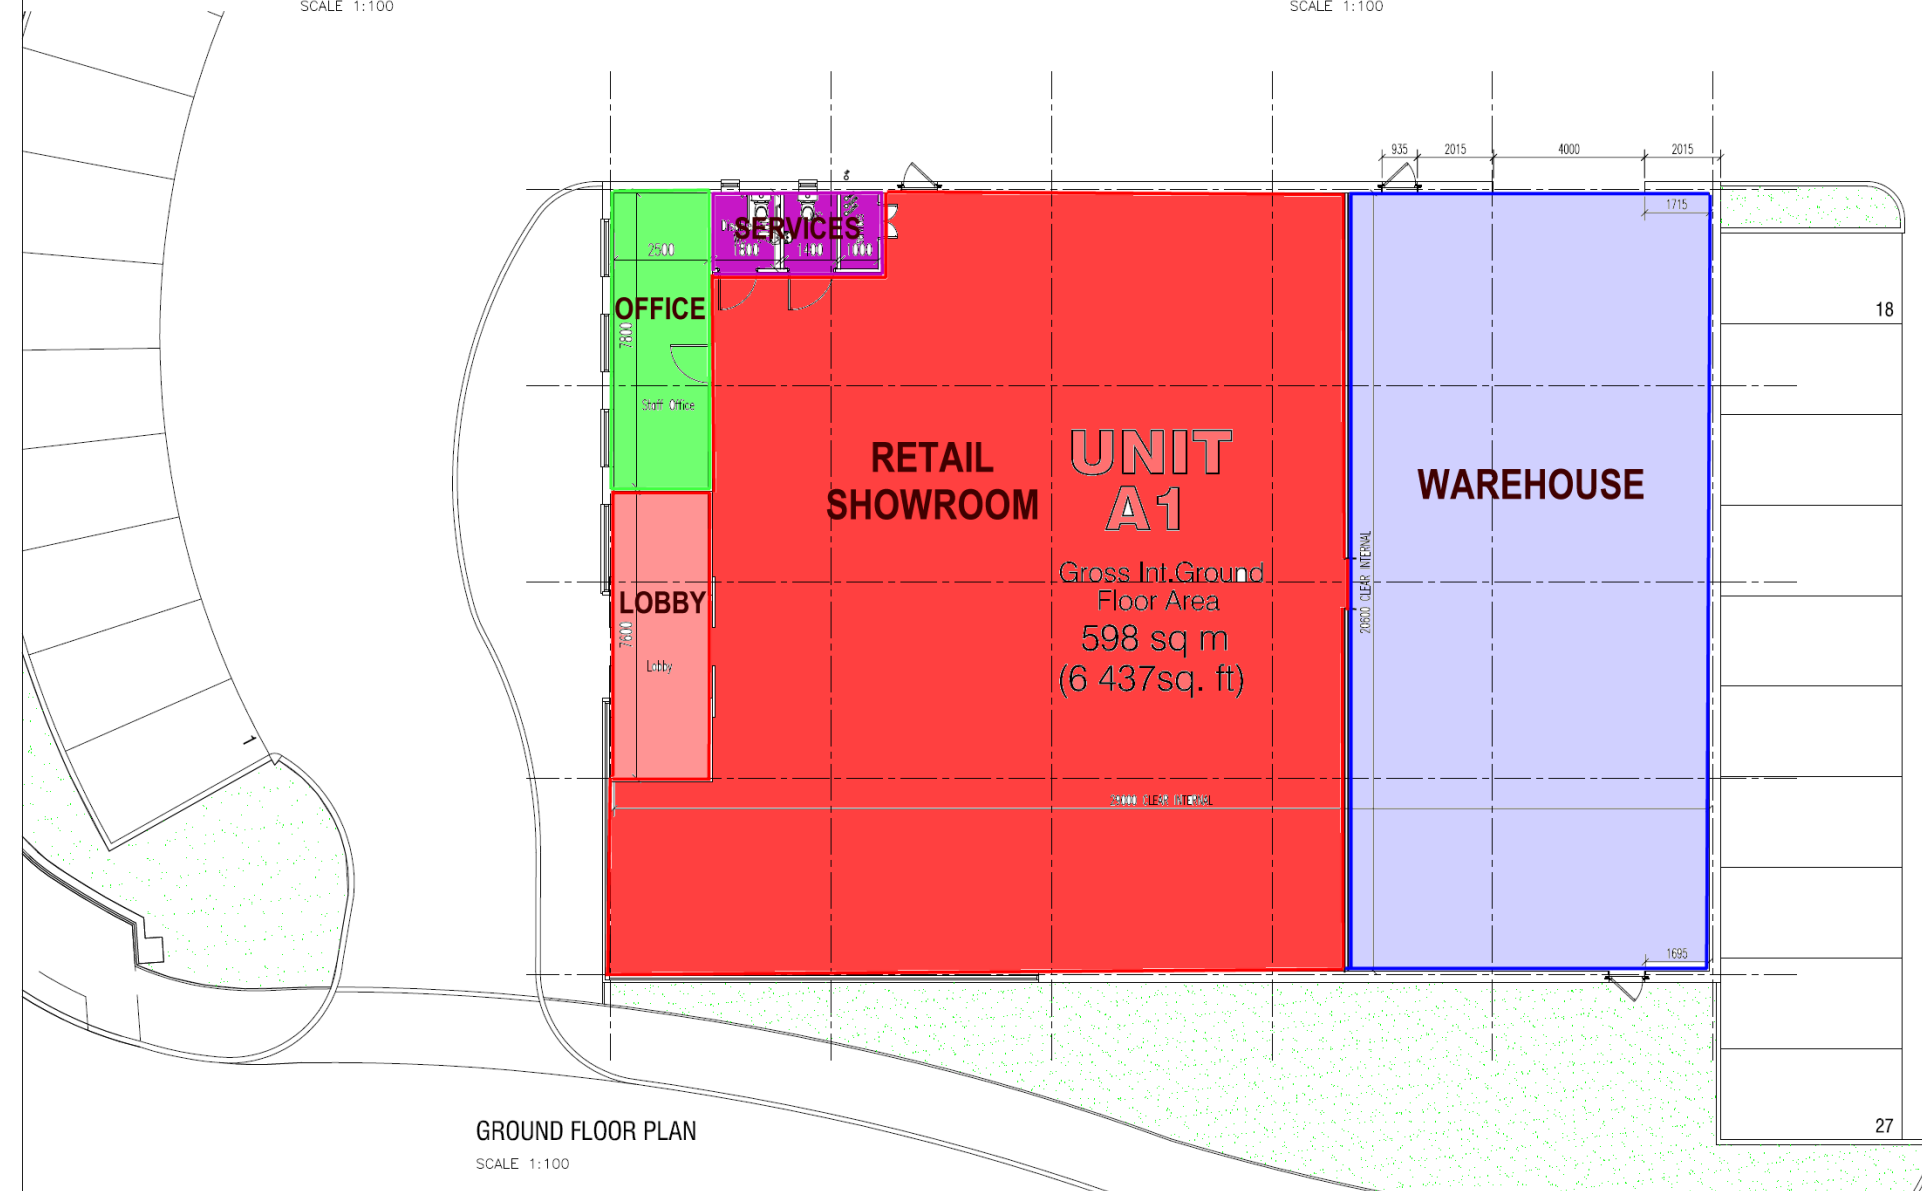

GROUND FLOOR PLAN

SCALE 1:100

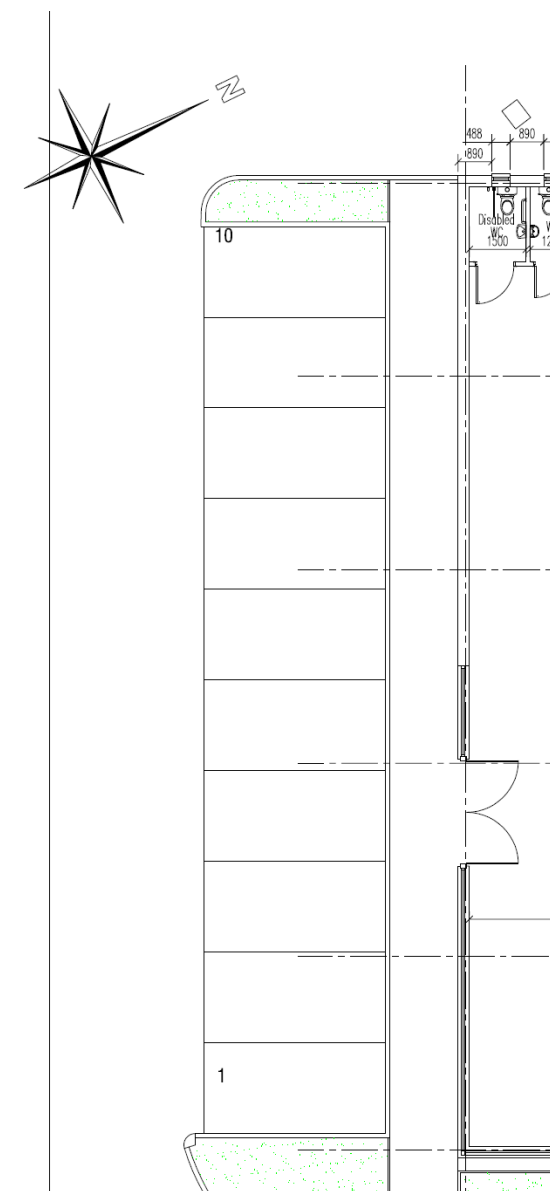

APPROVED BY:	DATE:

C B A	Revision to door positions. Signage revised. Design revised to tenants requirements	29.07.03 09.07.03 25.06.03
	REV	DESCRIPTION
	DATE	
REVISION		

job no.	drawing no.	rev.
141 101	A101	C

scale	drawn by	date
1:100/200@A1	A.P.Miles	June 2003

CAD File: v:\SOUTHAMPTON\HEDGE END\SITE A\ISSUED\141 999 A 101

SITE A
UNIT A1
HAMILTON BUSINESS PARK
BOTLEY ROAD, HEDGE END

SITE PLAN AND ELEVATION



Rustington House, Worthing Road, Rustington, West Sussex, BN16 3PS
Tel No: (01903) 777777 Fax No: (01903) 777700