


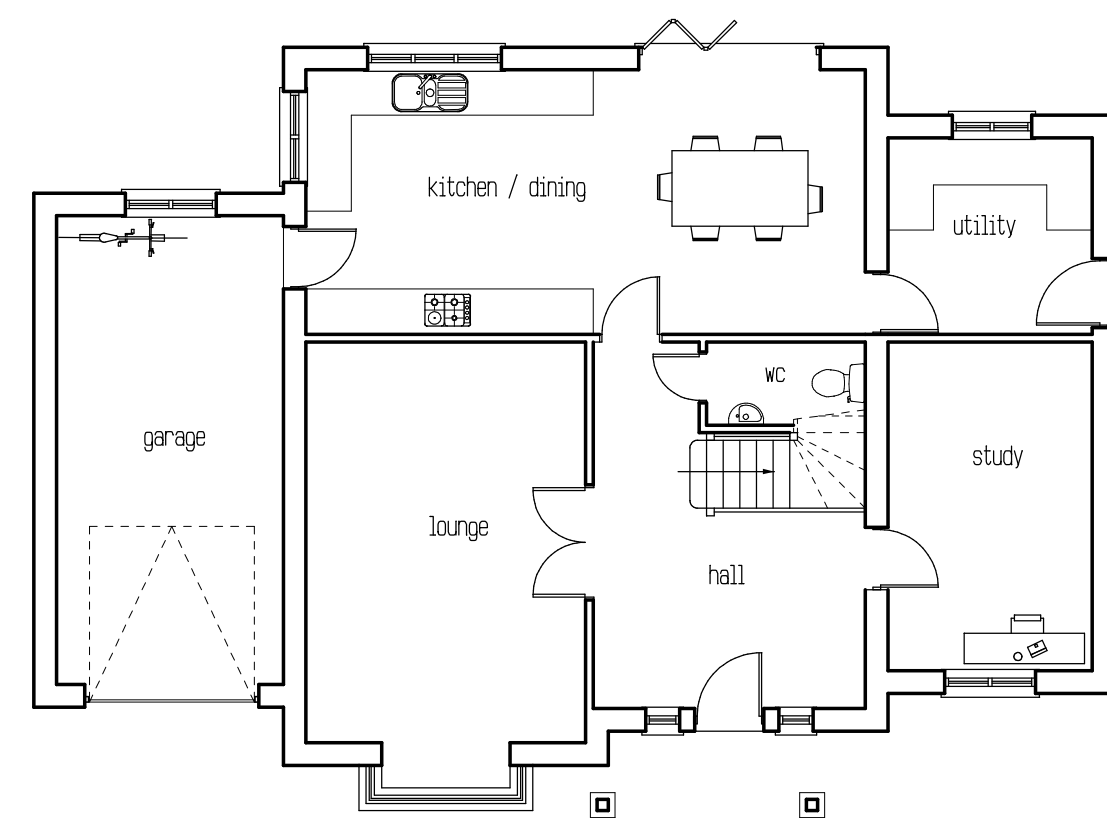


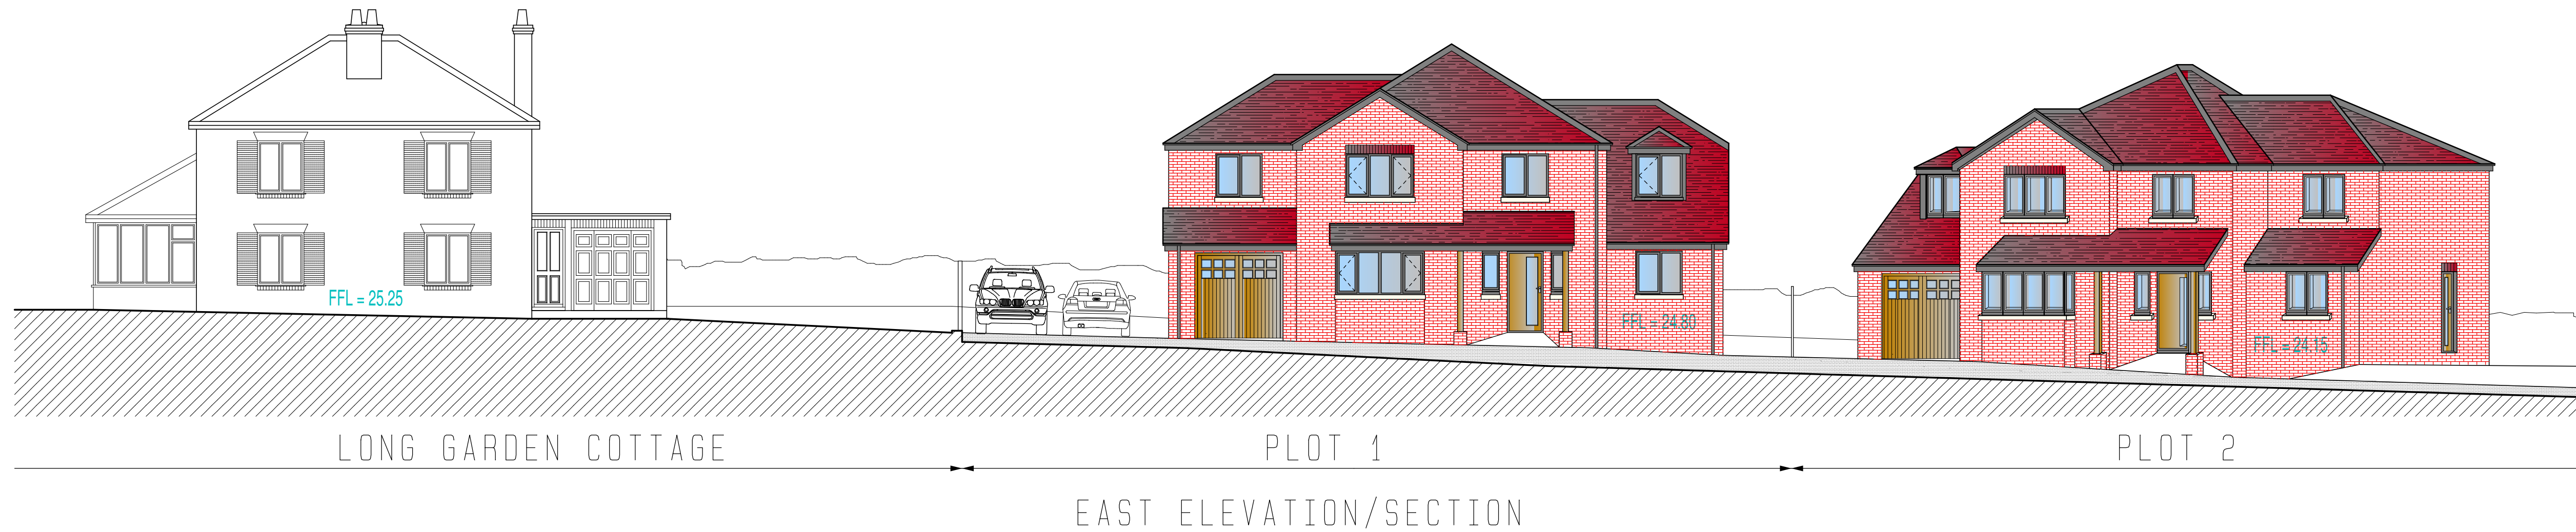


GROUND FLOOR PLOT 1 = 106sqm

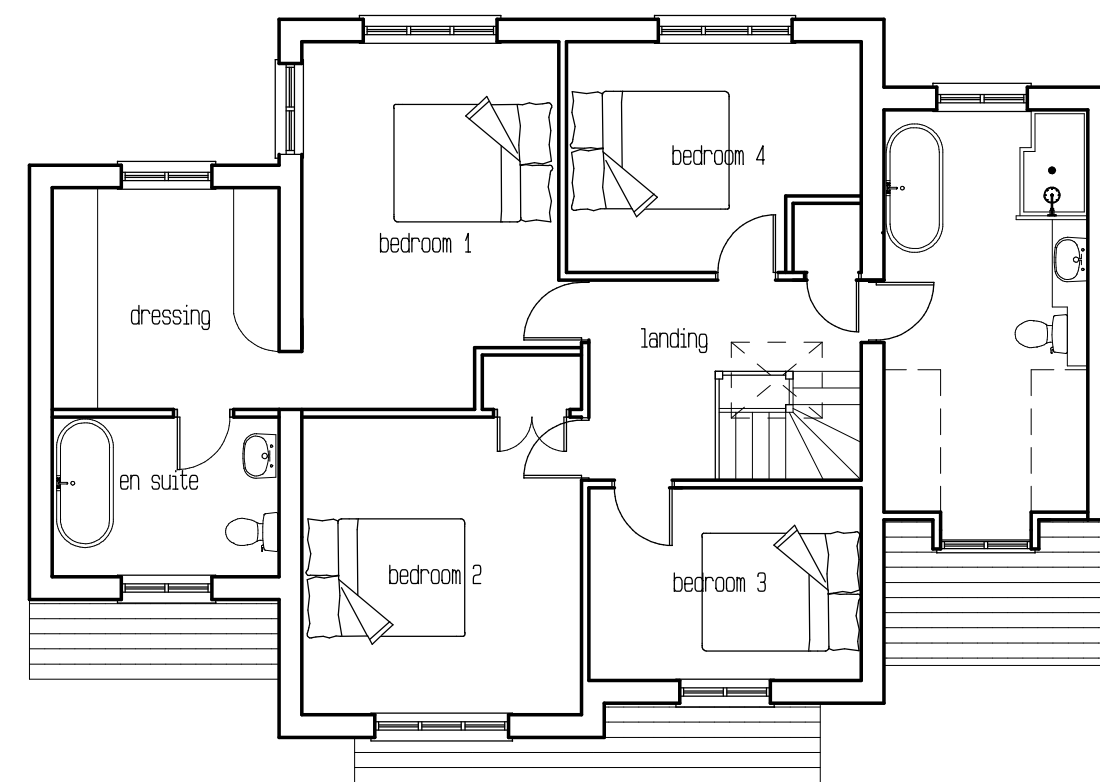


FIRST FLOOR PLOT 1 = 97sqm

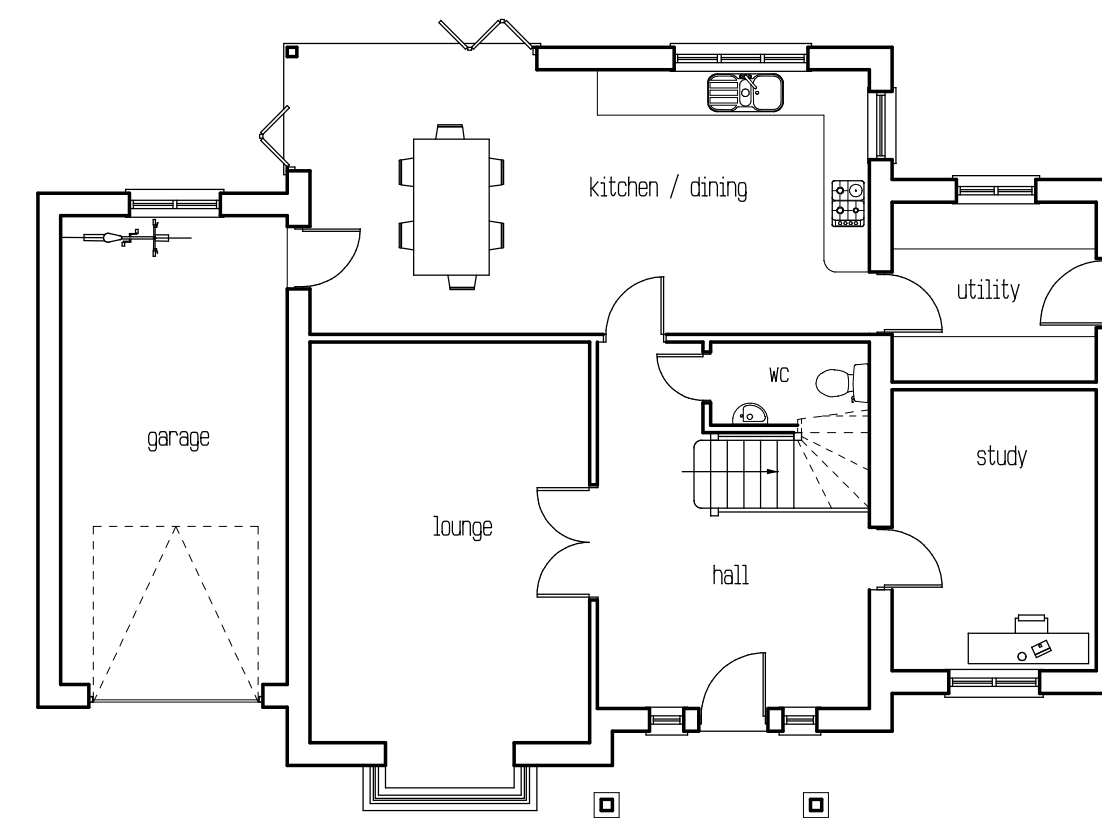

GROUND FLOOR PLOT 2 = 104sqm

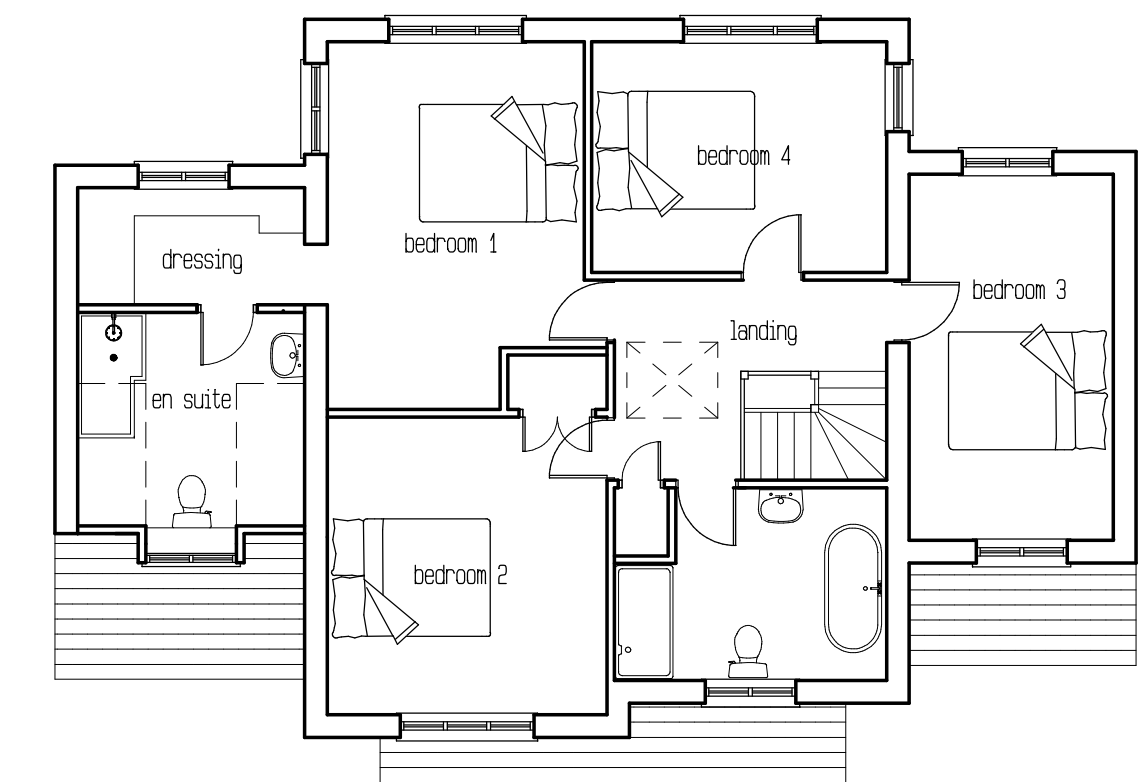


FIRST FLOOR PLOT 2 = 93sqm

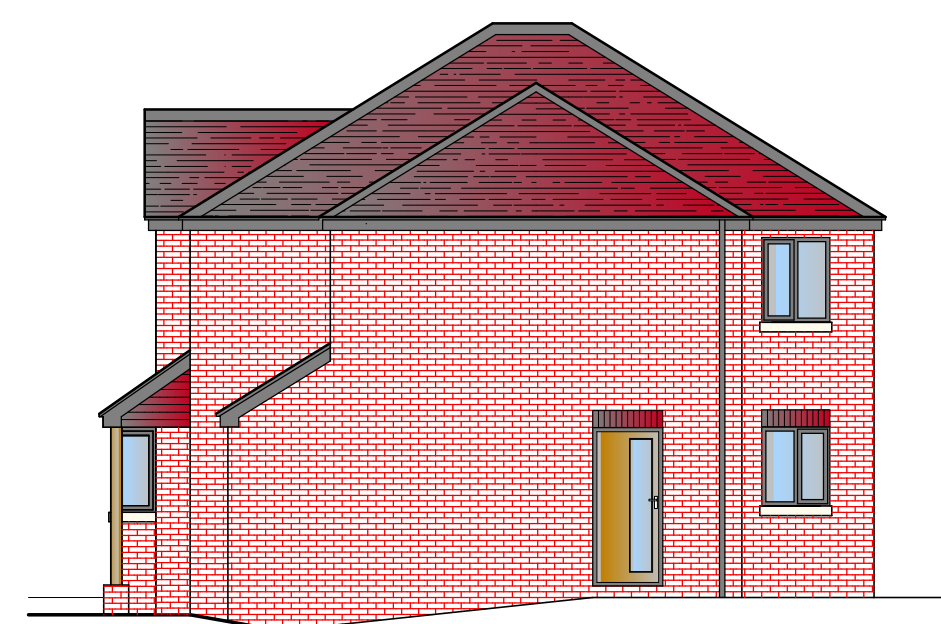


PLOT 2 - NORTH ELEVATION




PLOT 2 - WEST ELEVATION

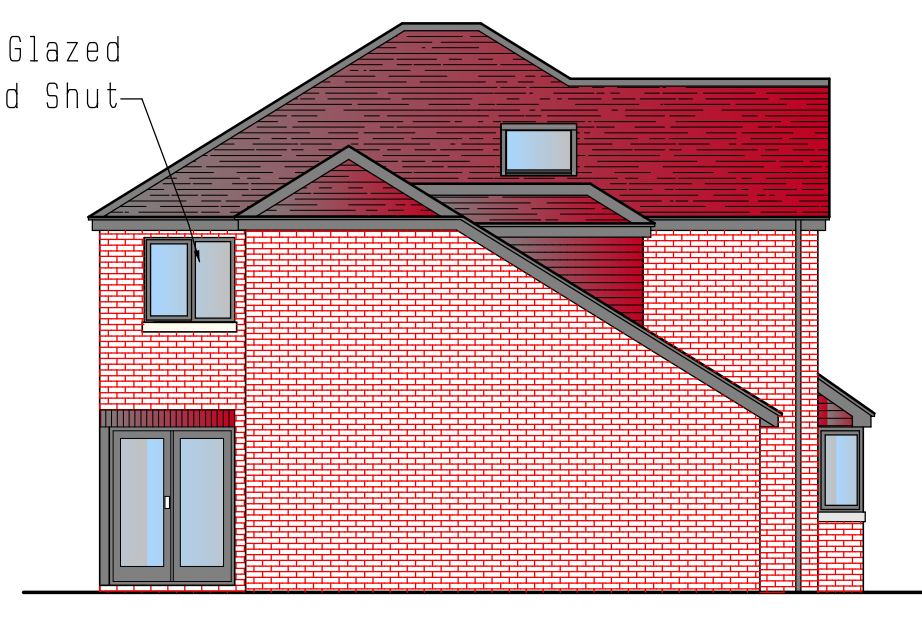


PLOT 2 - SOUTH ELEVATION

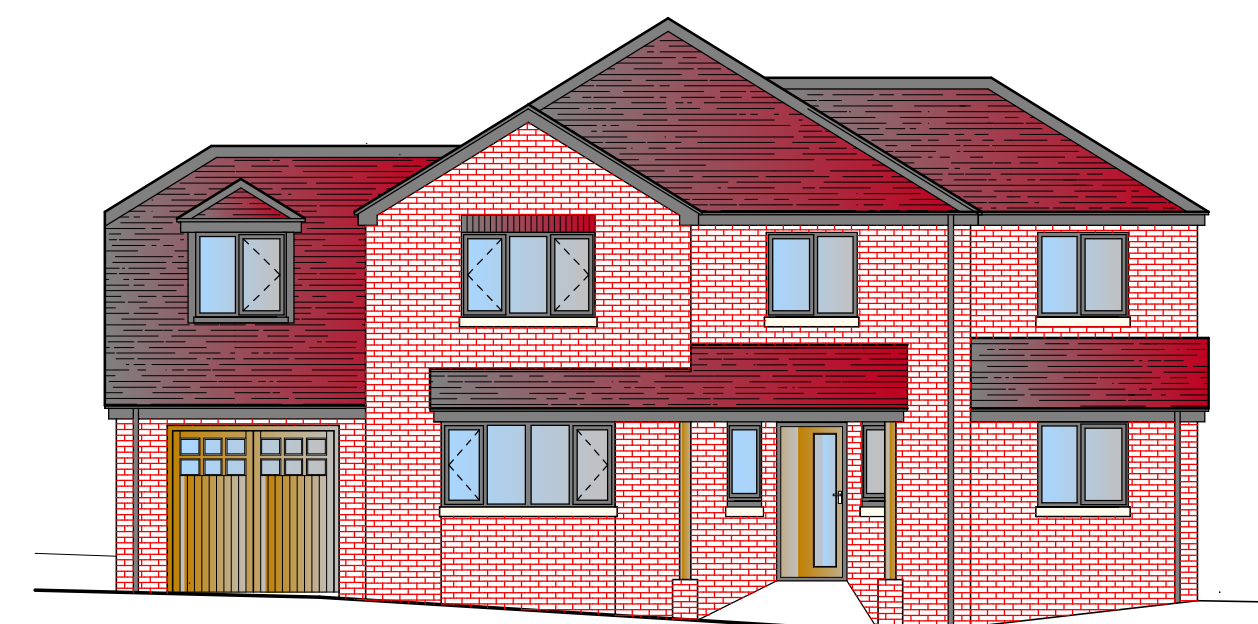


PLOT 2 - EAST ELEVATION

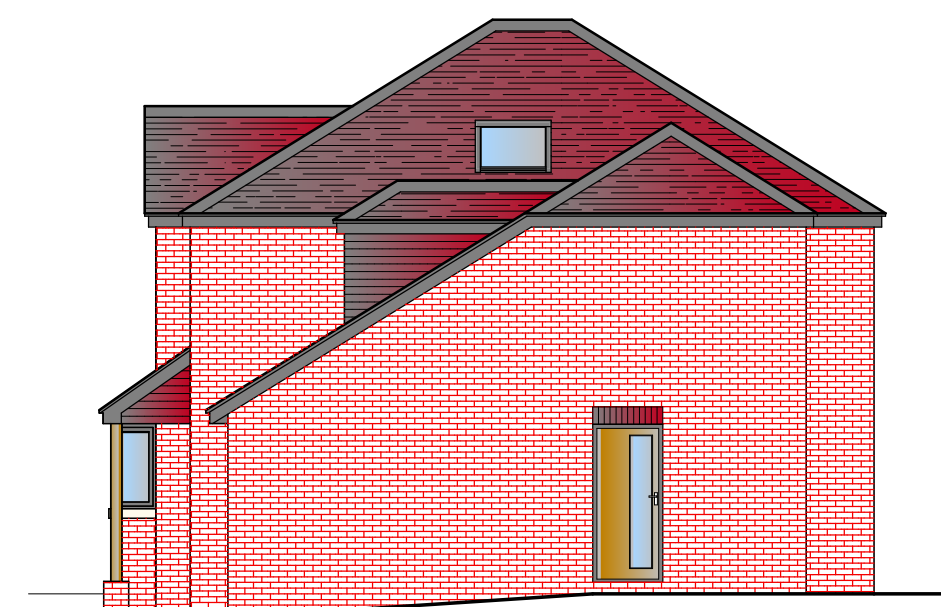


PLOT 1 - NORTH ELEVATION

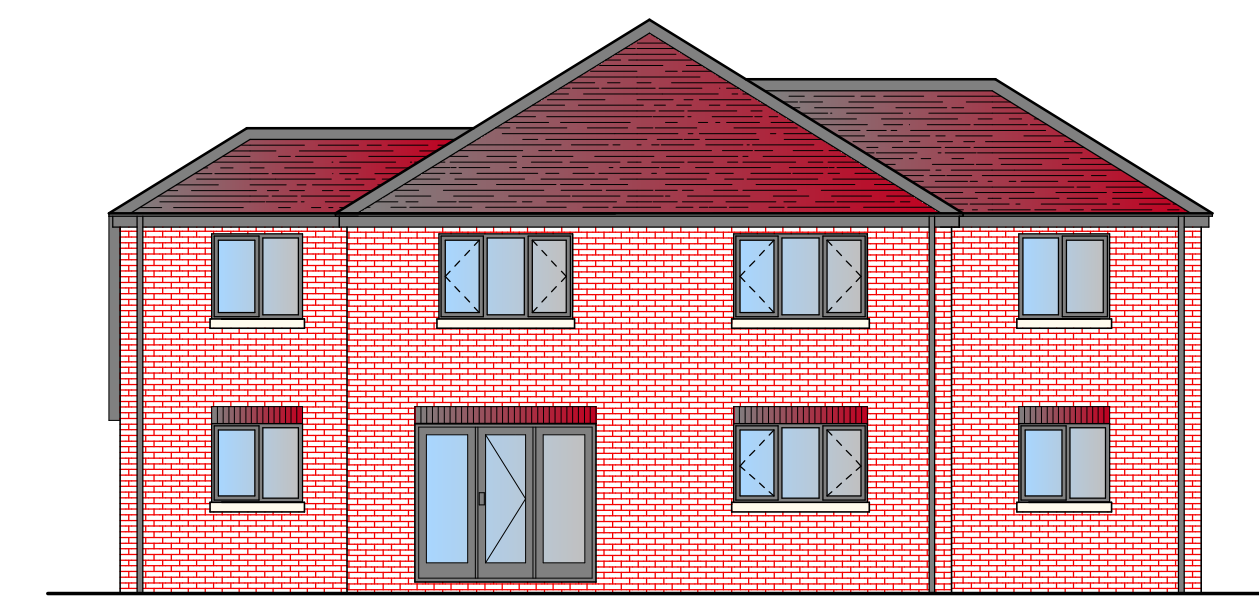

PLOT 1 - WEST ELEVATION

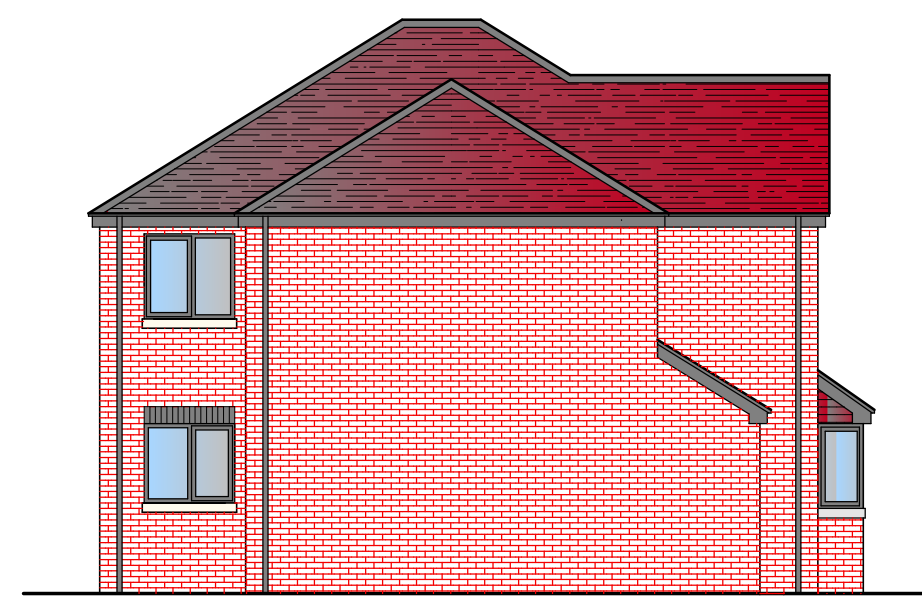

PLOT 1 - SOUTH ELEVATION

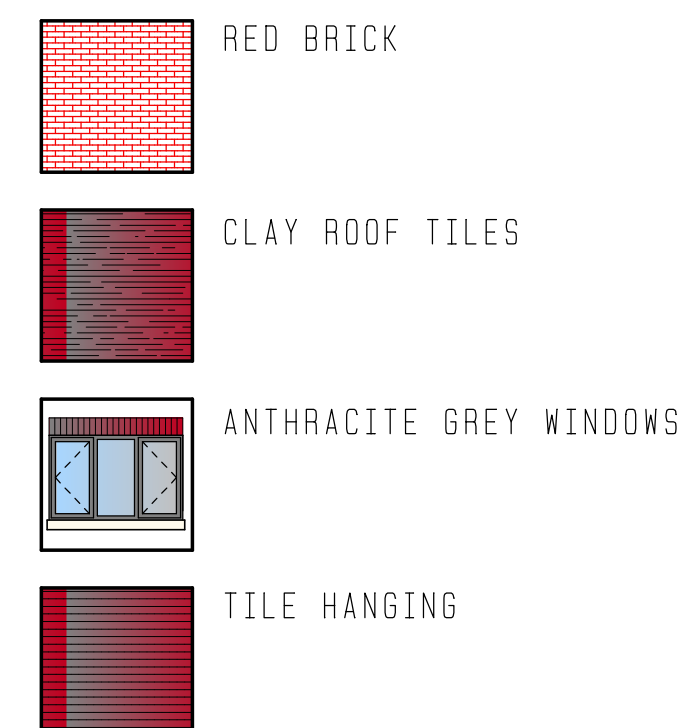

ACA ARCHITECTURAL DESIGN LTD
9 WOODSIDE AVENUE
EASTLEIGH
SO50 9ES
Tel: 07817616023 or Email: acaadesign@gmail.com

Client
Mrs Pibworth

Project Title
Long Garden Cottage, Winchester Road,
Boorley Green, SO32 2BX

Drawing Title
PROPOSED PLANS & ELEVATIONS

Scale
1:100 On A1 Paper

Drawn By
AC

0 2m 4m 6m 8m 10m

© This Drawing Is The Copyright Of ACA Design Ltd. It May Not Be Copied,
Altered Or Reproduced Without Their Written Authority.
IF IN DOUBT ASK !!!

Drawing No.
2019/04

Rev.
A