






SOUTH ELEVATION

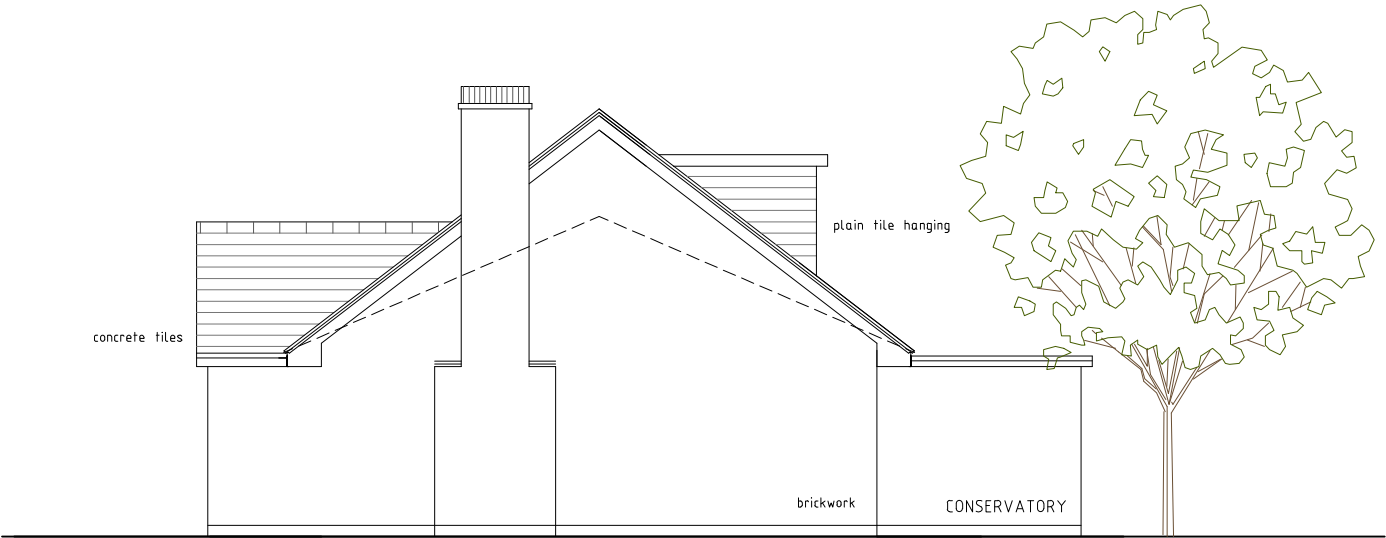

EAST ELEVATION

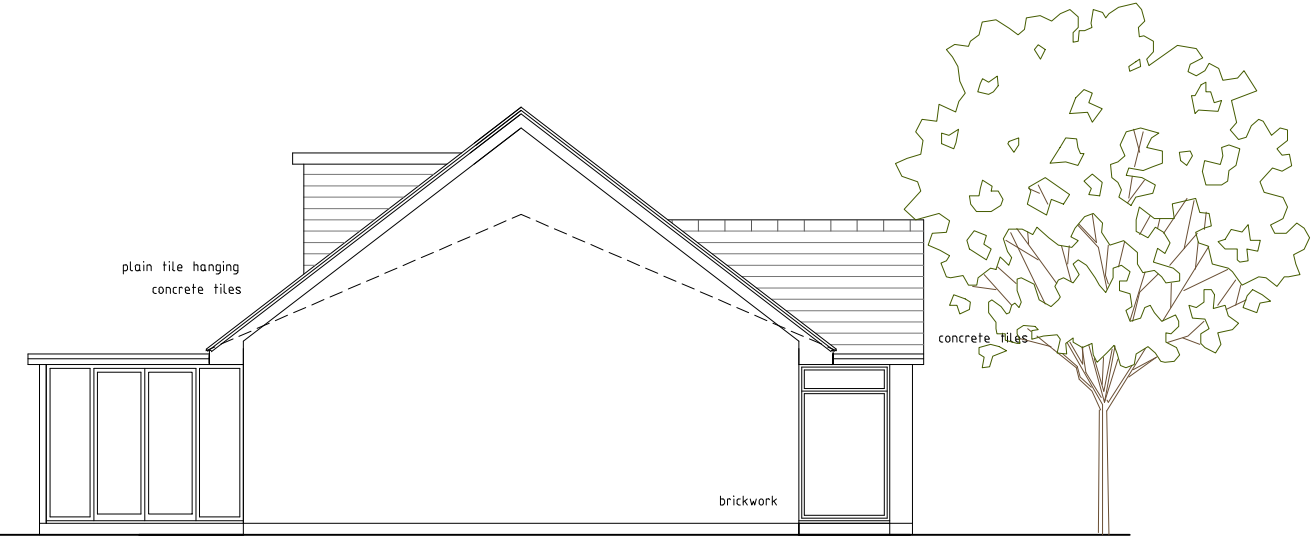


WEST ELEVATION

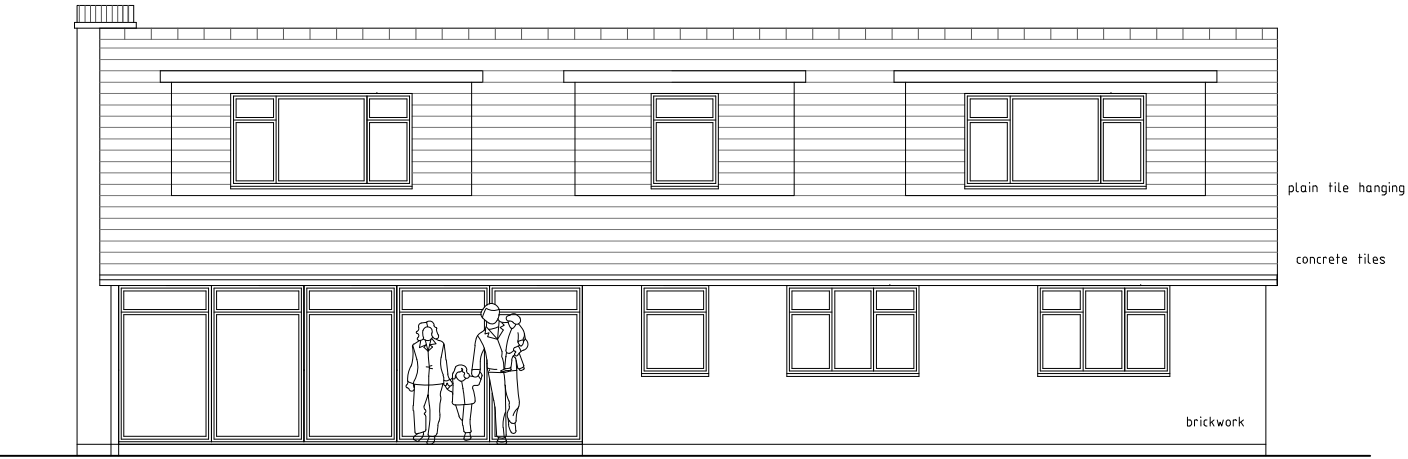

NORTH ELEVATION

revisions	
B	Dormer slip into three and reduced in depth 09 10 22

 

client	project
MR S SEALEY	6 STOURVALE GARDENS, CHANDLERS FORD S053 3NE LOFT CONVERSION WITHIN NEW ROOF
scale	drawing title / status
1:100@A3	PLANNING APPLICATION PROPOSED ELEVATIONS

drawing no.	revision
22239/02	B
date	checked
JUN 2022	



5 Firgrove, 61 Bournemouth Road
Lower Parkstone, Poole - BH14 0EP
t: 01202 739591
e: mail@davidwrightdesign.com
w: www.davidwrightdesign.com