


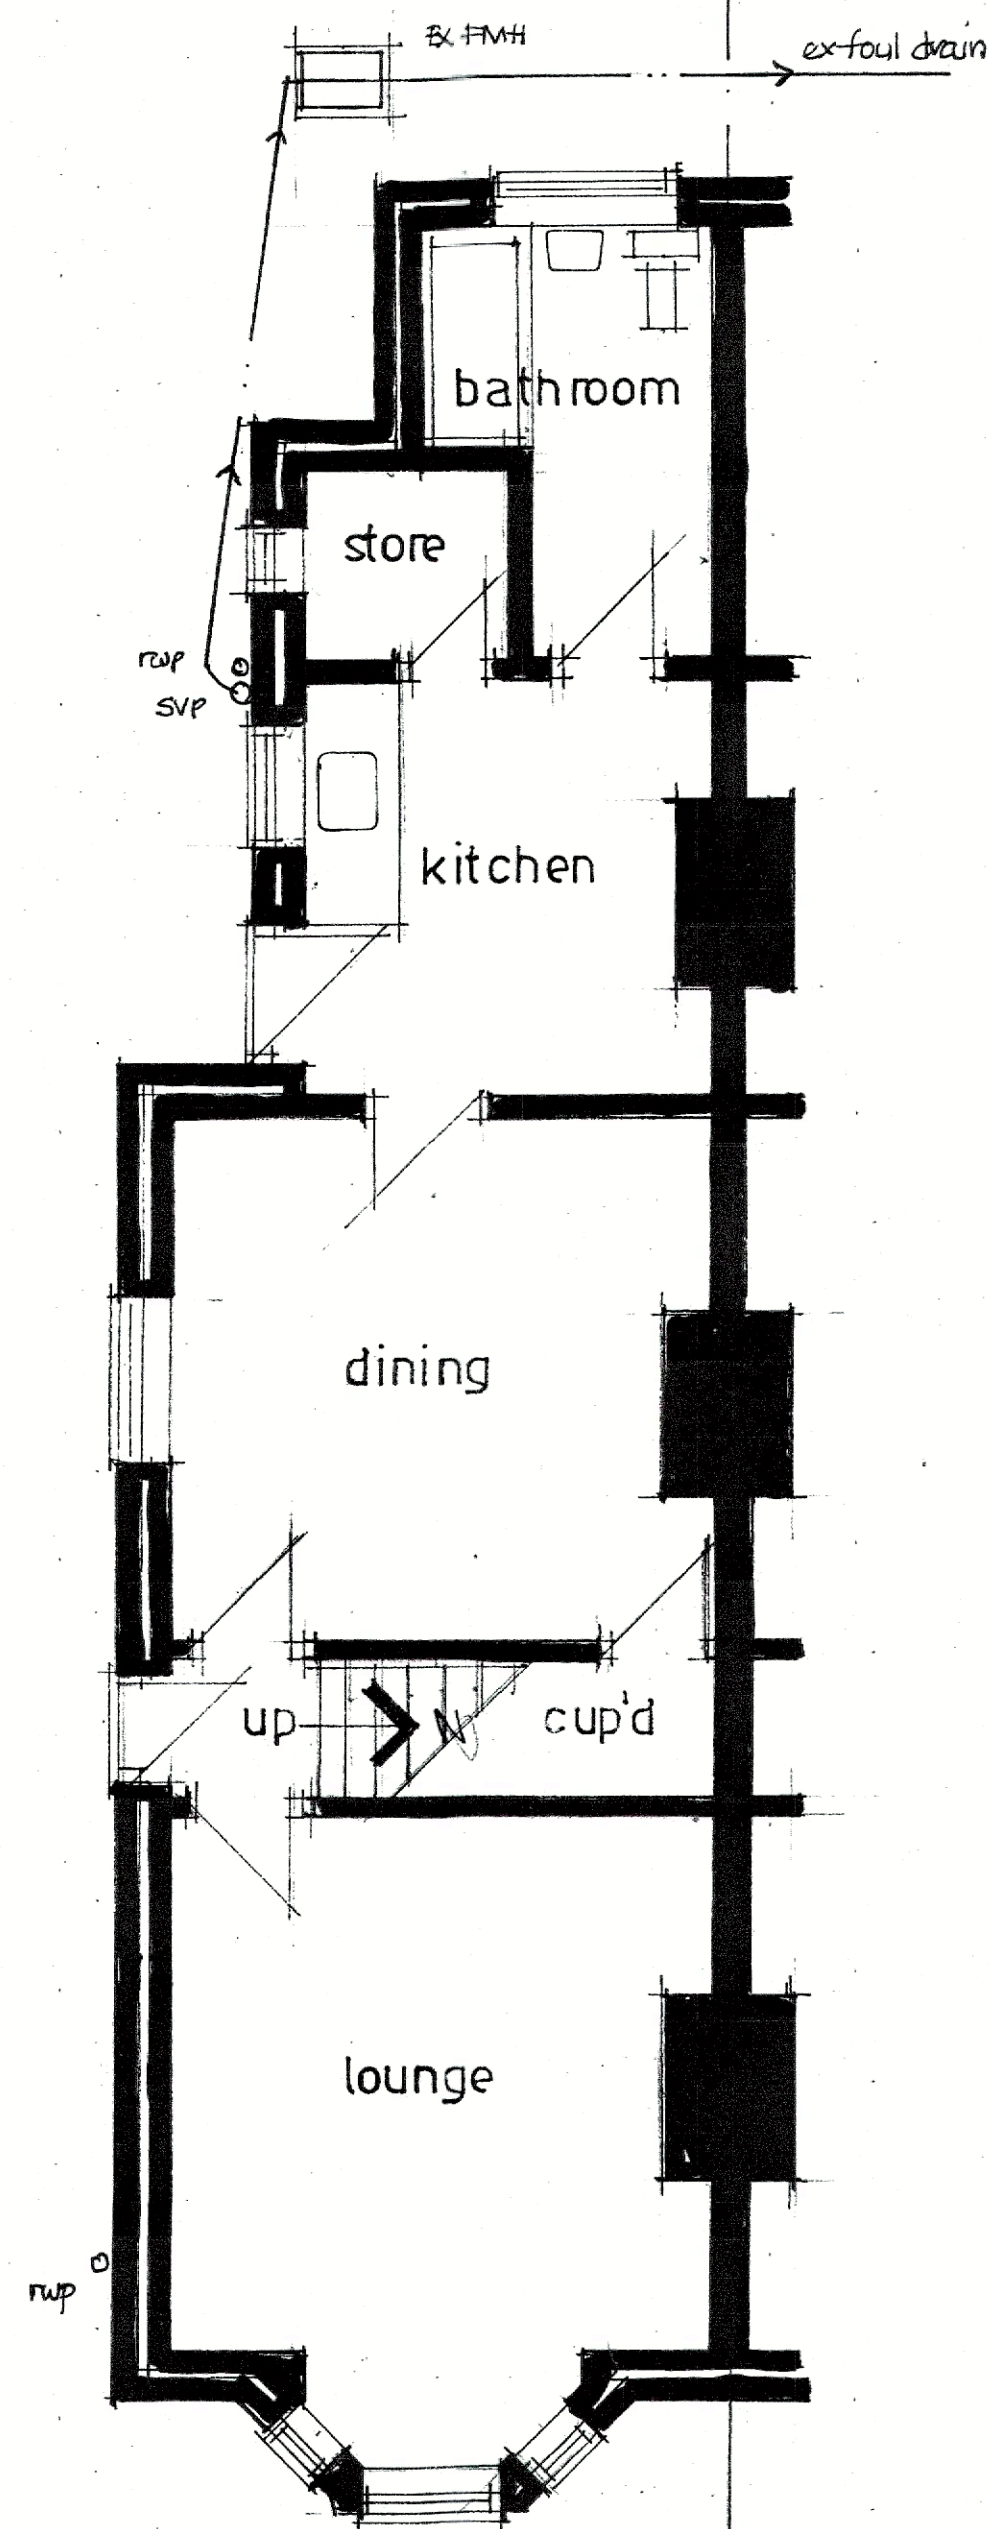


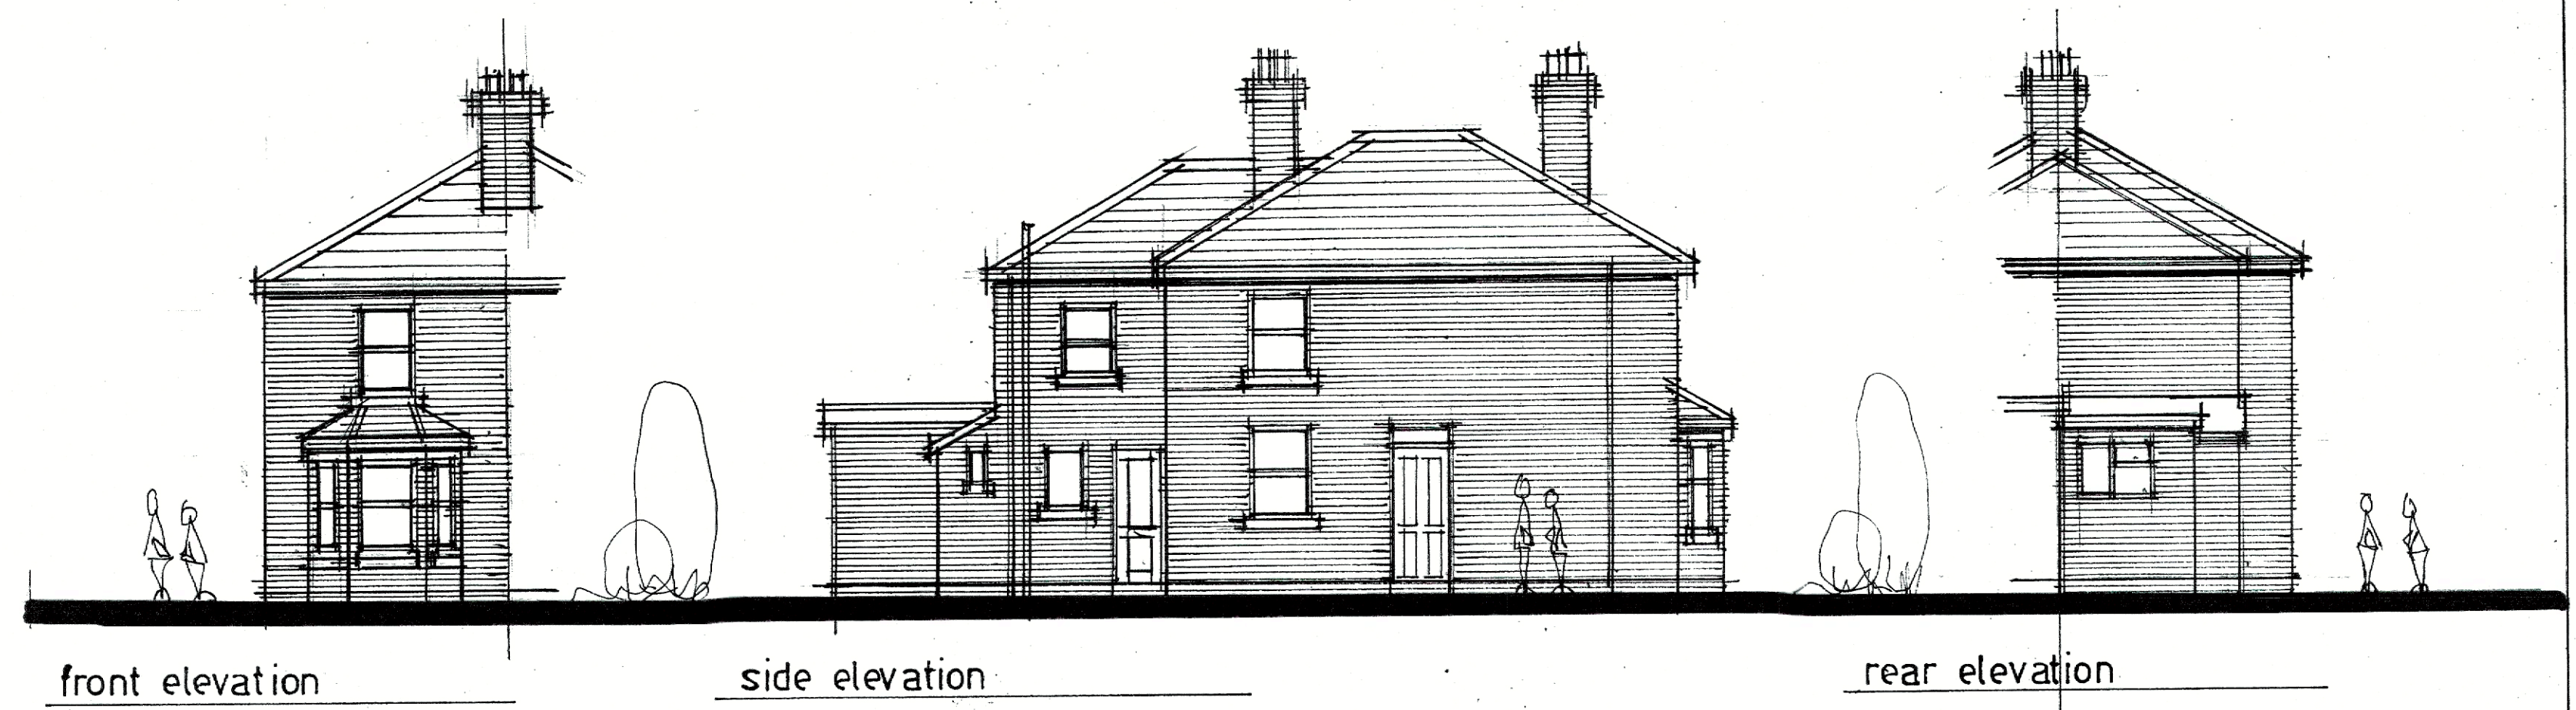

ground floor plan

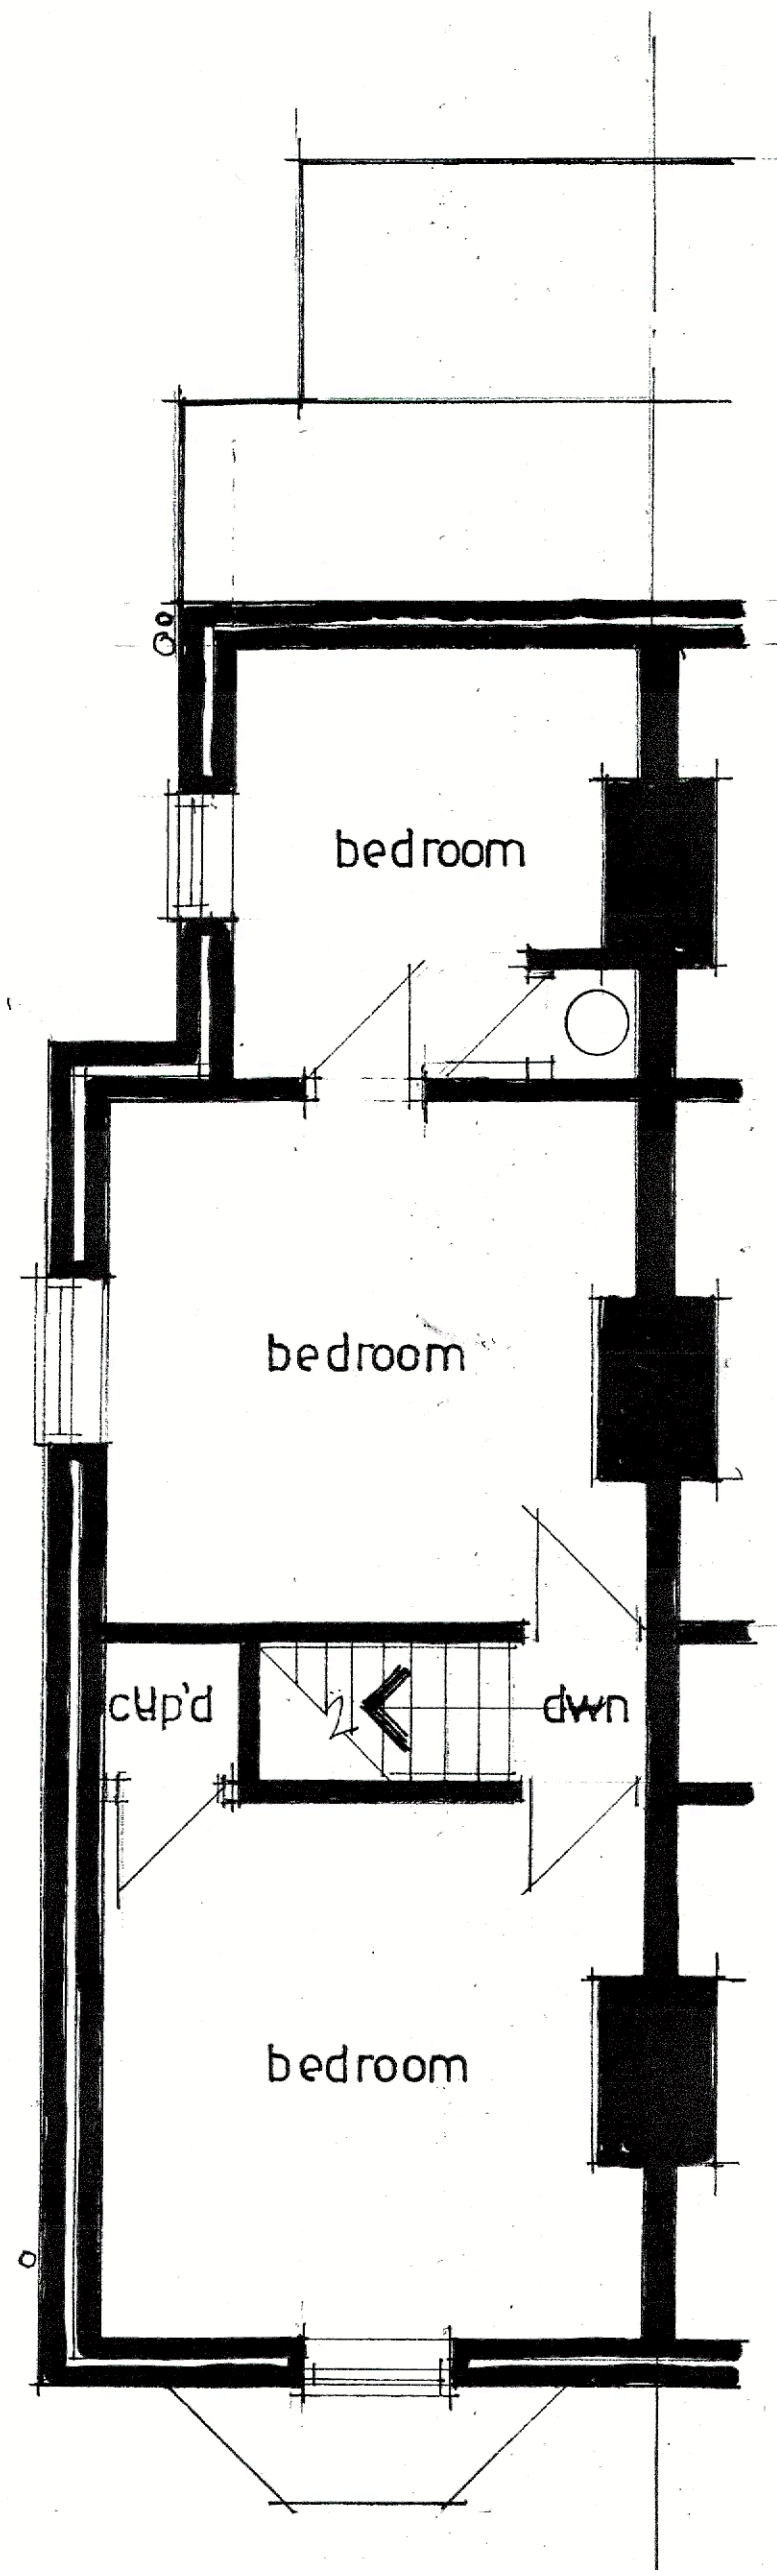

first floor plan

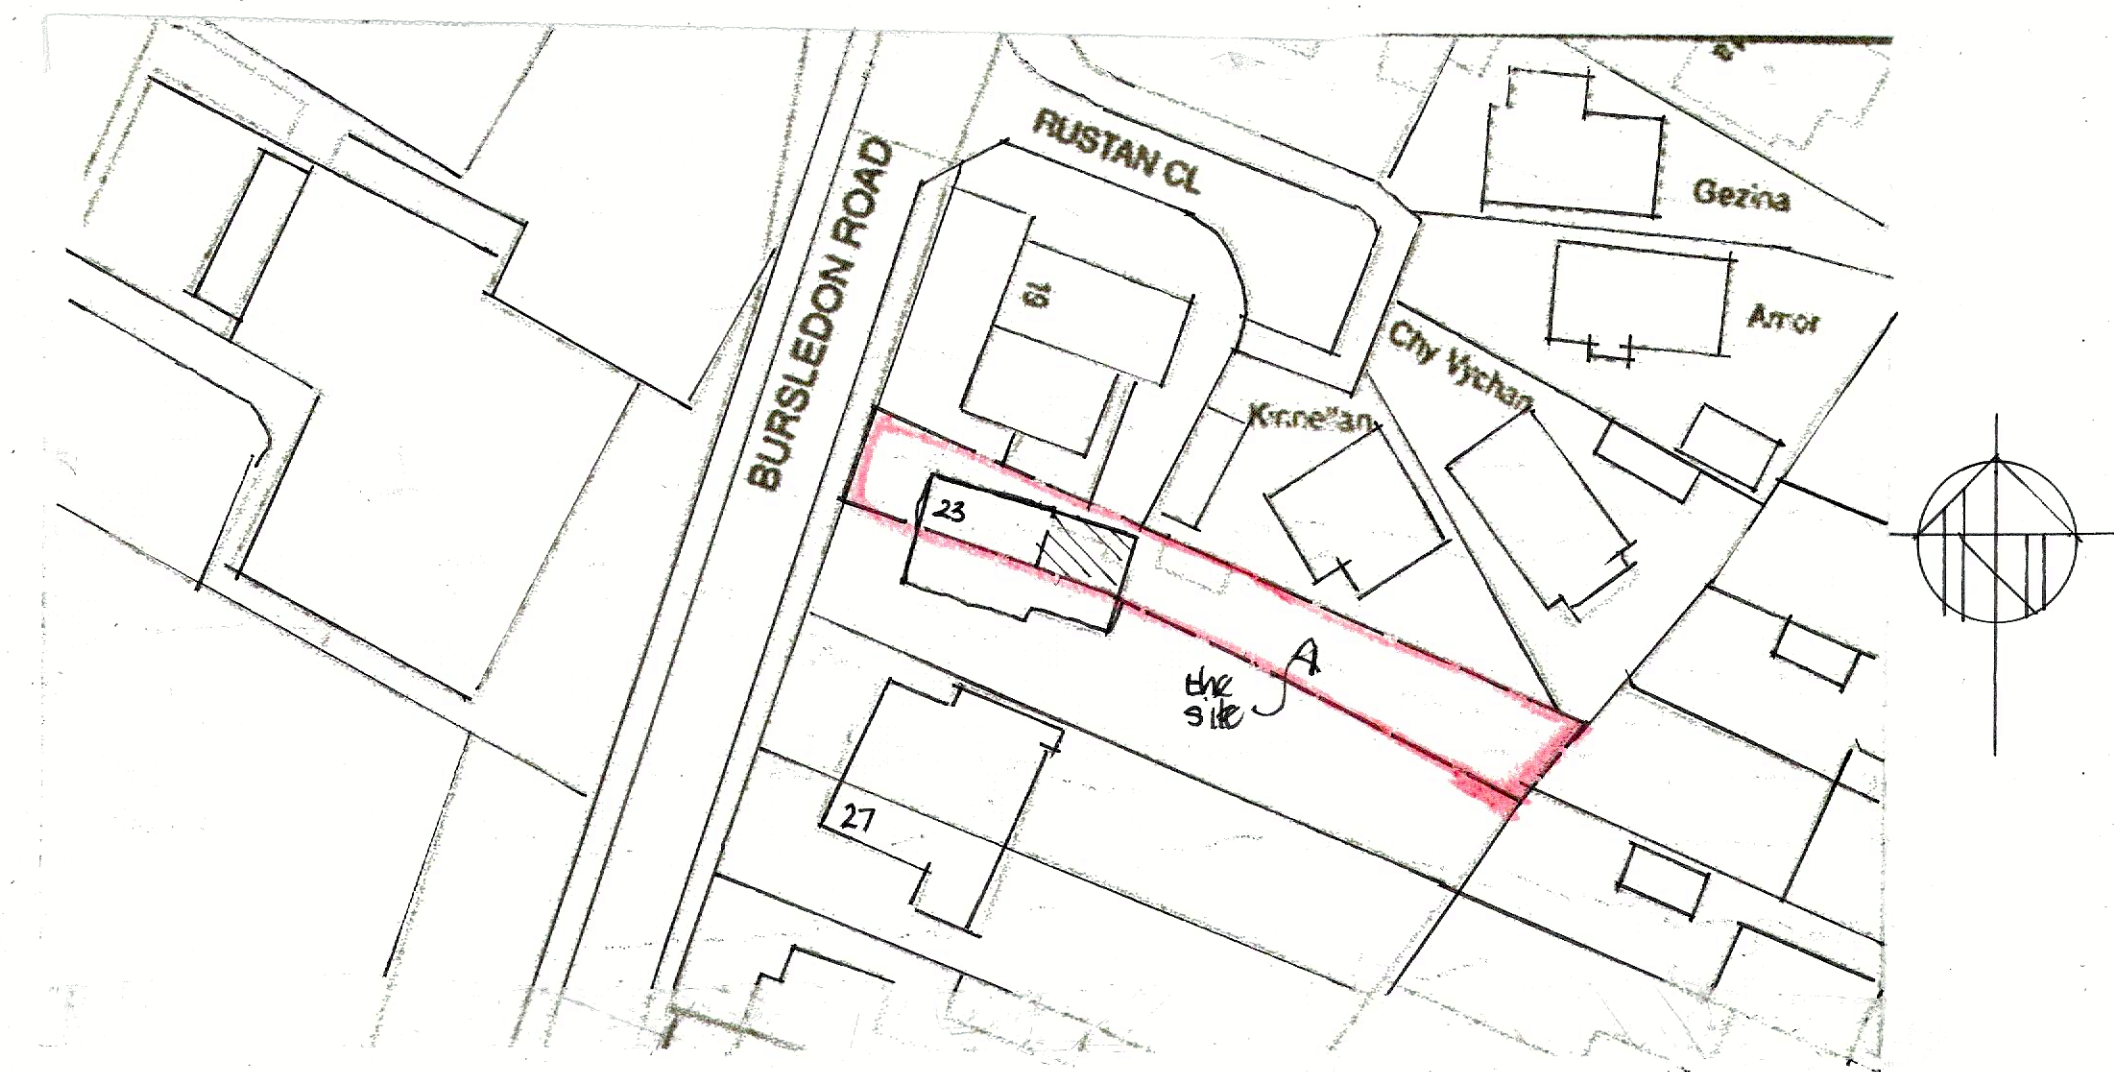

site plan 1:500

Drawing title		
Existing plans and elevations Proposed rear extension and alterations 23 Bursledon Road Hedge End Hants. SO30 0BP.		
Scale		
1:50 1:100 @ A1		
Date	Drawn by	
September 22	David Windsor	
Drawing no.	REV	
B.R.001.		