

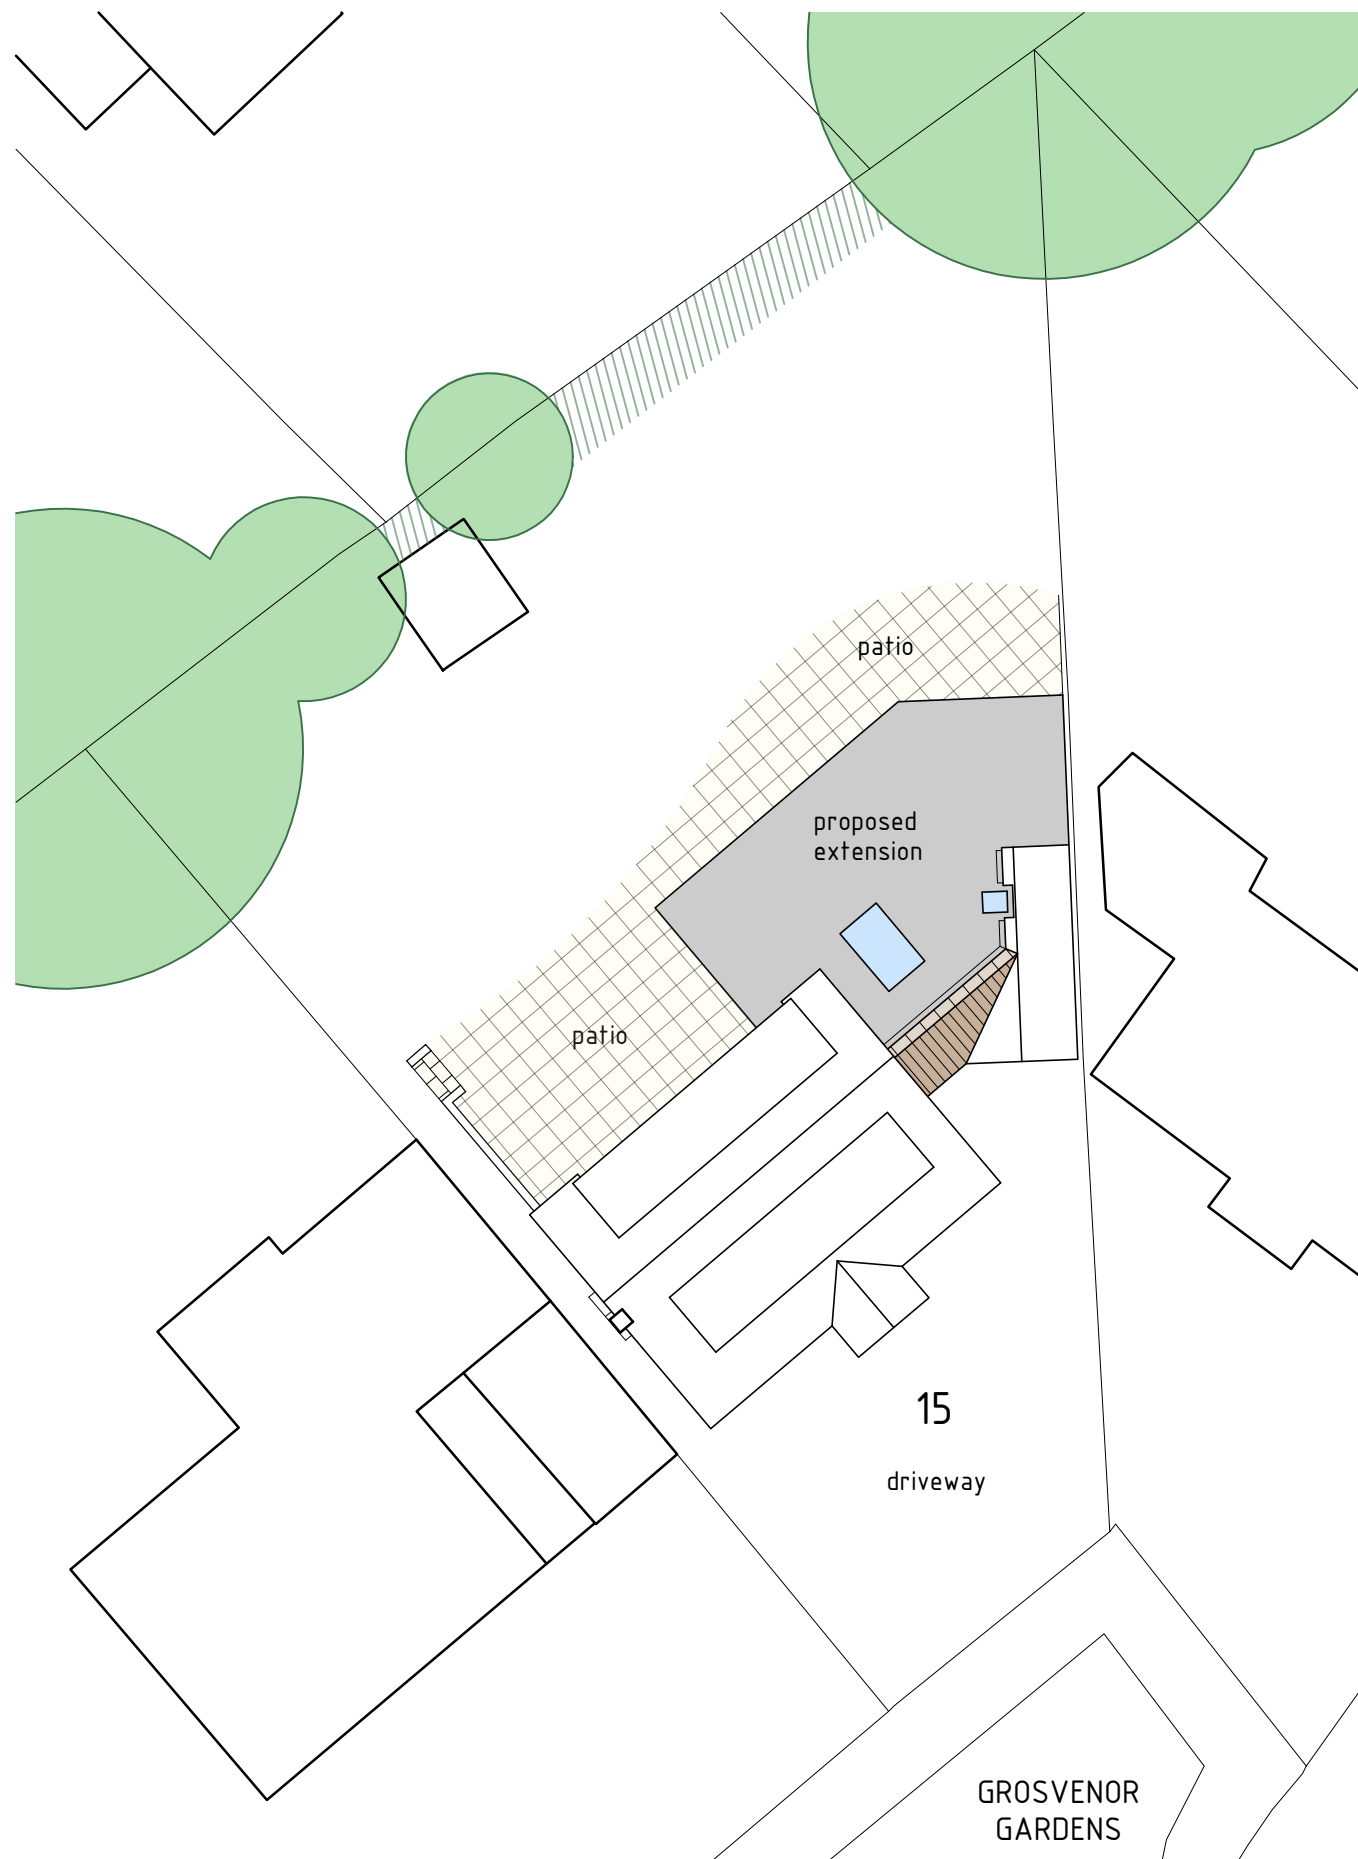


SITE PLAN
SHOWING ROOF LAYOUT PLAN

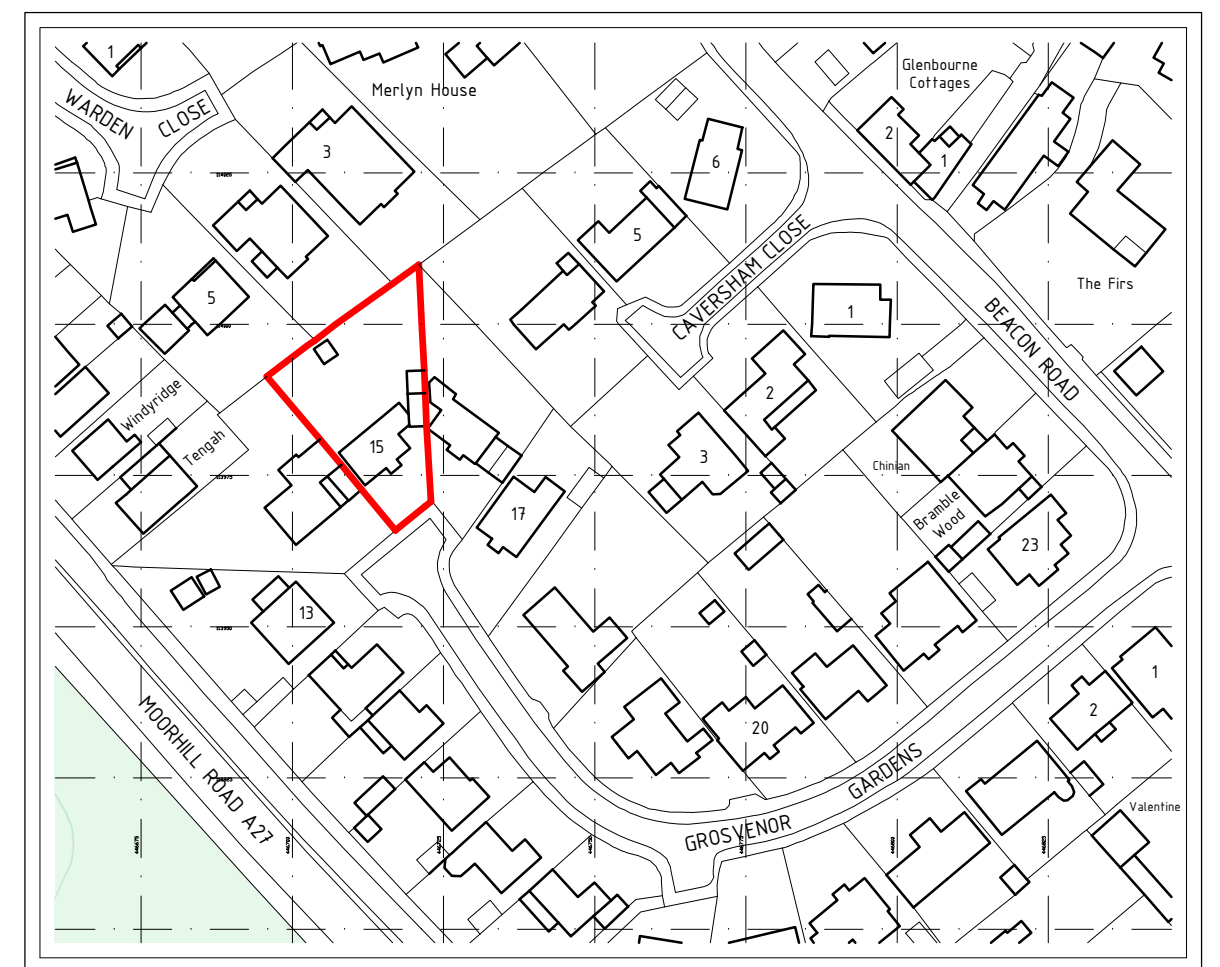

Ordnance Survey, © Crown Copyright 2022. All rights reserved. Licence number 100022432

LOCATION PLAN

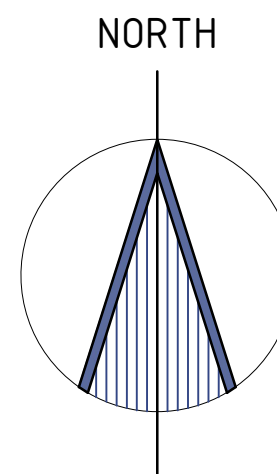

REVISION A: SITE BOUNDARY LINE CORRECTED 01/10/2022

Project no: 220702

Date: 01/09/2022

Drawing no: 01a

Scale: 1/200 & 1/1250

GORDON@GDBTECHNICALARCHITECTURE.CO.UK
07875 108380

GDB TECHNICAL ARCHITECTURE

PROPOSED SINGLE STOREY SIDE / REAR EXTENSION WITH FIRST FLOOR ALTERATIONS
15 GROSVENOR GARDENS, WEST END, HAMPSHIRE SO30 3BP