

CHIMNEY
+36.549M

RIDGE
+34.685M

RIDGE
+34.385M

GROUND LEVEL
+30.300M

GROUND LEVEL
+29.700M

GROUND LEVEL
+28.800M

WEST ELEVATION
SCALE 1:100 @ A1

0 5 10M

CHIMNEY
+36.549M

RIDGE
+34.685M

RIDGE
+34.385M


GROUND LEVEL
+30.300M

GROUND LEVEL
+29.700M

GROUND LEVEL
+28.800M

NORTH ELEVATION
SCALE 1:100 @ A1

0 5 10M

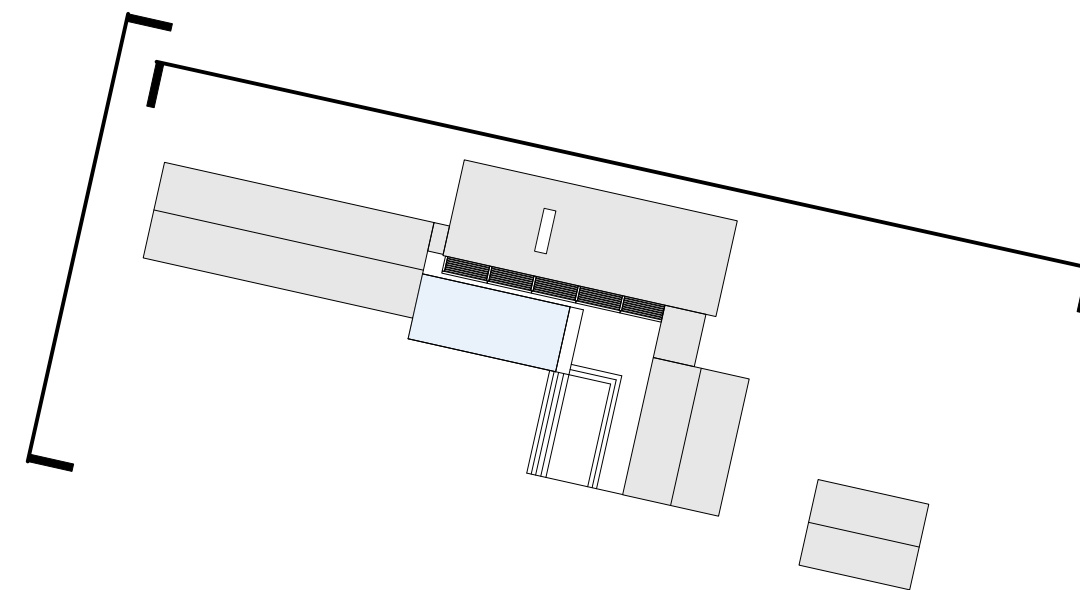

KEY:

A GREY SLATE ROOF
B CONCRETE
C BLACK TIMBER CLADDING

D TIMBER VENTILATION PANNELLS
E DARK GREY PPC ALUMINIUM WINDOWS
F TIMBER FINS

LEVELS ARE GIVEN IN METRES ABOVE ORDNANCE SURVEY DATUM

STATUS: FOR PLANNING
SCALE: 1:100 @A1

DATE: OCTOBER 2022

DRAWING NO: 2205_402
TITLE: PROPOSED ELEVATIONS SHEET 2 OF 2

PROJECT: YOUNGMAN HOUSE, KEW LANE, BURSELDON

jpa
T: +44 (0) 1590 626405
www.jpa-architecture.com