

CHIMNEY
+36.549M

RIDGE
+34.665M

RIDGE
+34.385M

GROUND LEVEL
+30.303M

GROUND LEVEL
+29.703M

GROUND LEVEL
+28.800M

EAST ELEVATION
SCALE 1:100 @ A1

CHIMNEY
+36.549M

RIDGE
+34.665M


RIDGE
+34.385M

GROUND LEVEL
+30.303M

GROUND LEVEL
+29.703M

GROUND LEVEL
+28.800M

SOUTH ELEVATION
SCALE 1:100 @ A1

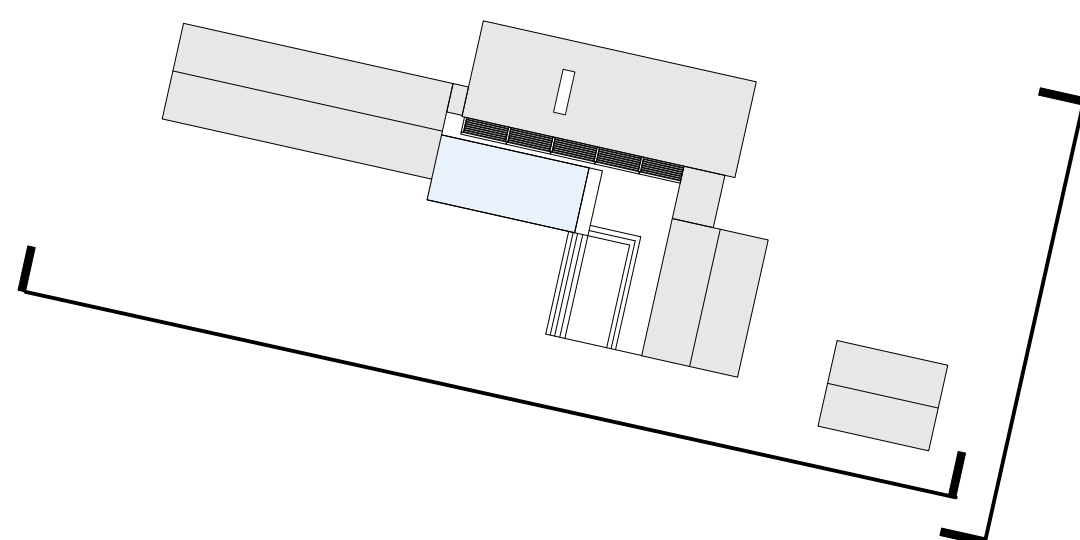

KEY:

- | | | | |
|---|-----------------------|---|---------------------------------|
| A | GREY SLATE ROOF | D | TIMBER VENTILATION PANNELLS |
| B | CONCRETE | E | DARK GREY PPC ALUMINIUM WINDOWS |
| C | BLACK TIMBER CLADDING | F | TIMBER FINS |

LEVELS ARE GIVEN IN METRES ABOVE ORDNANCE SURVEY DATUM

STATUS: FOR PLANNING
SCALE: 1:100 @A1

DATE: OCTOBER 2022

DRAWING NO: 2205_401
TITLE: PROPOSED ELEVATIONS SHEET 1 OF 2

PROJECT: YOUNGMAN HOUSE, KEW LANE, BURSELDON

jpa
T: +44 (0) 1590 626405
www.jparcologyarchitects.com