




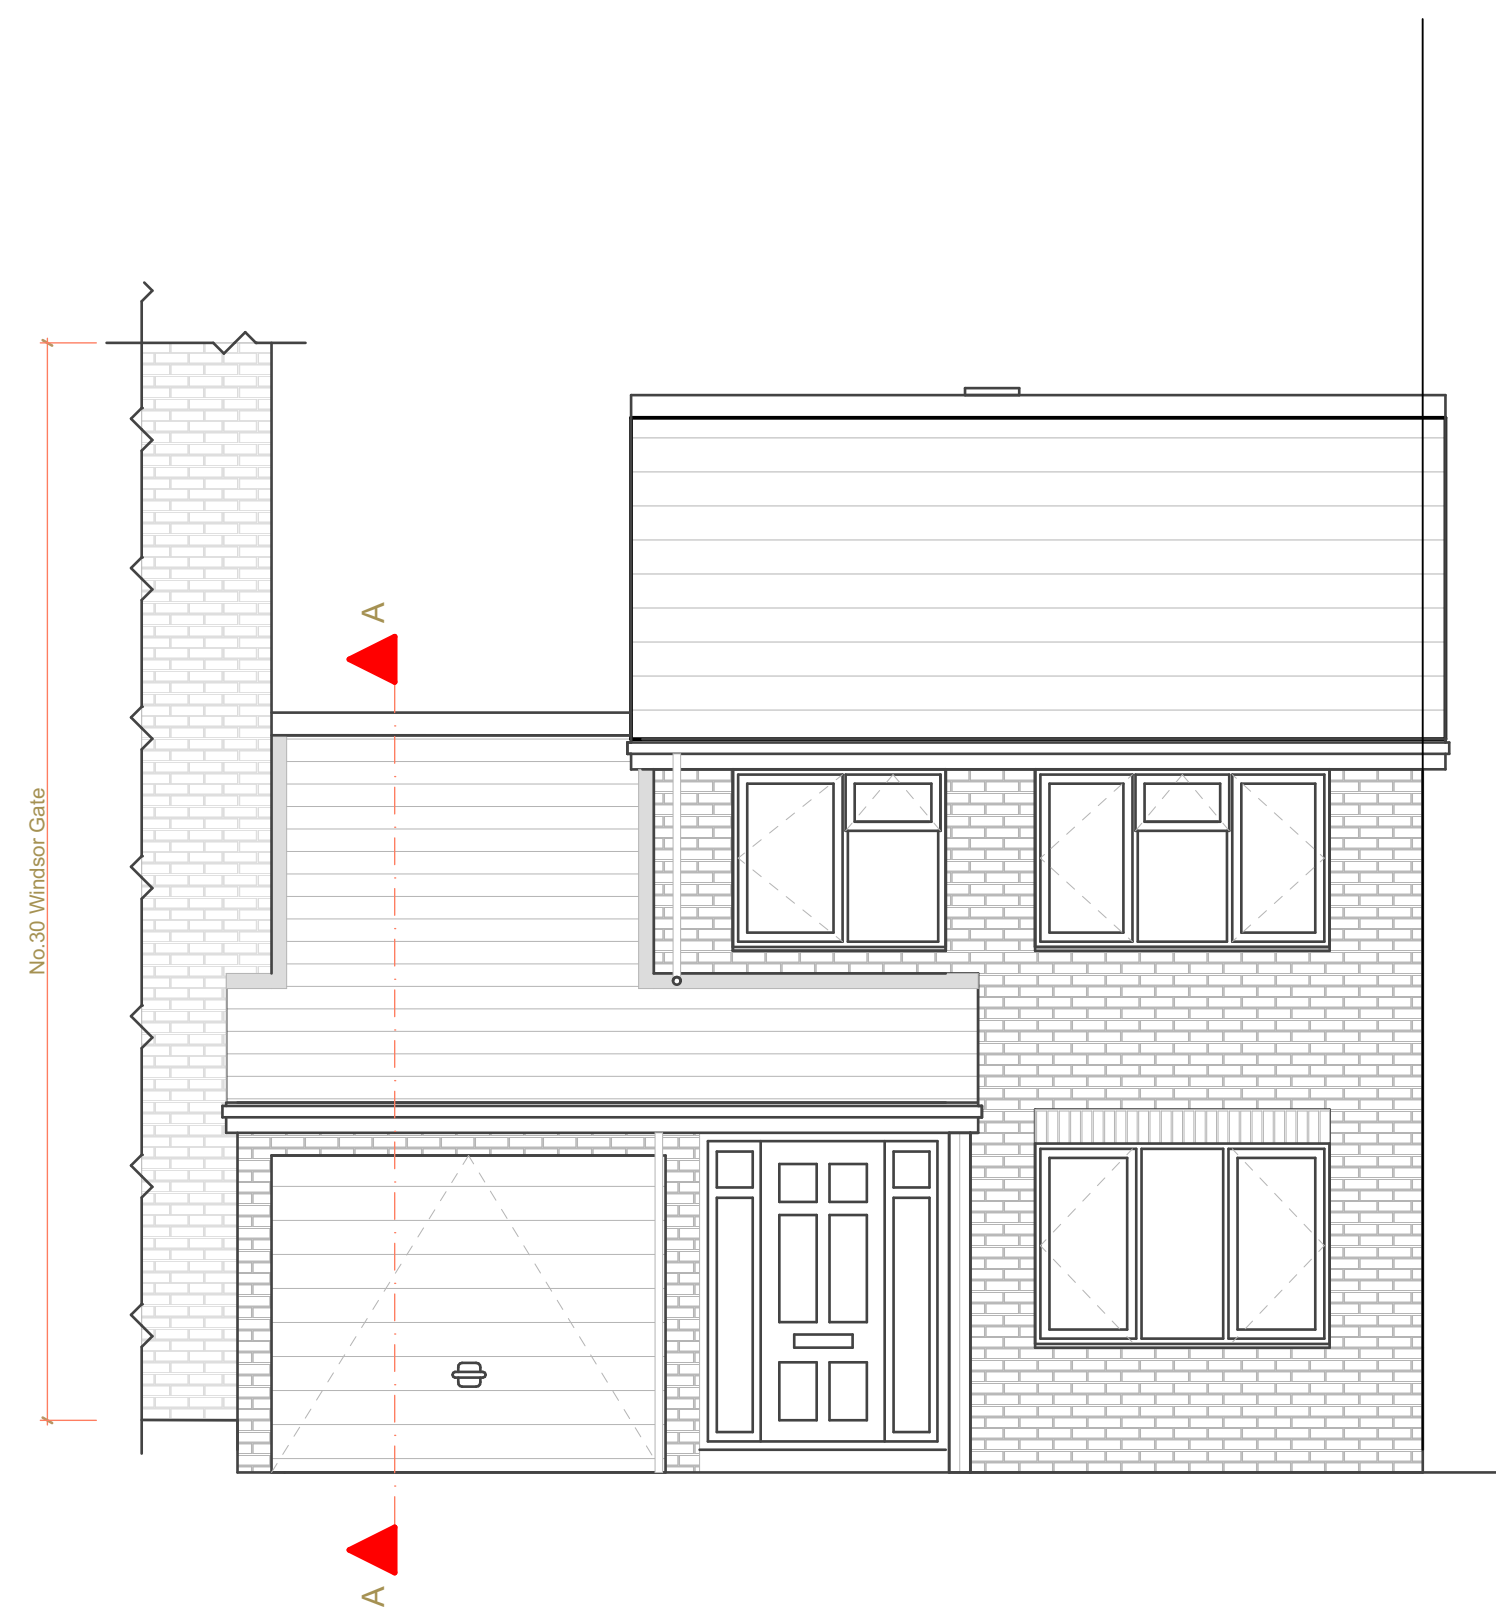

Existing Front Elevation

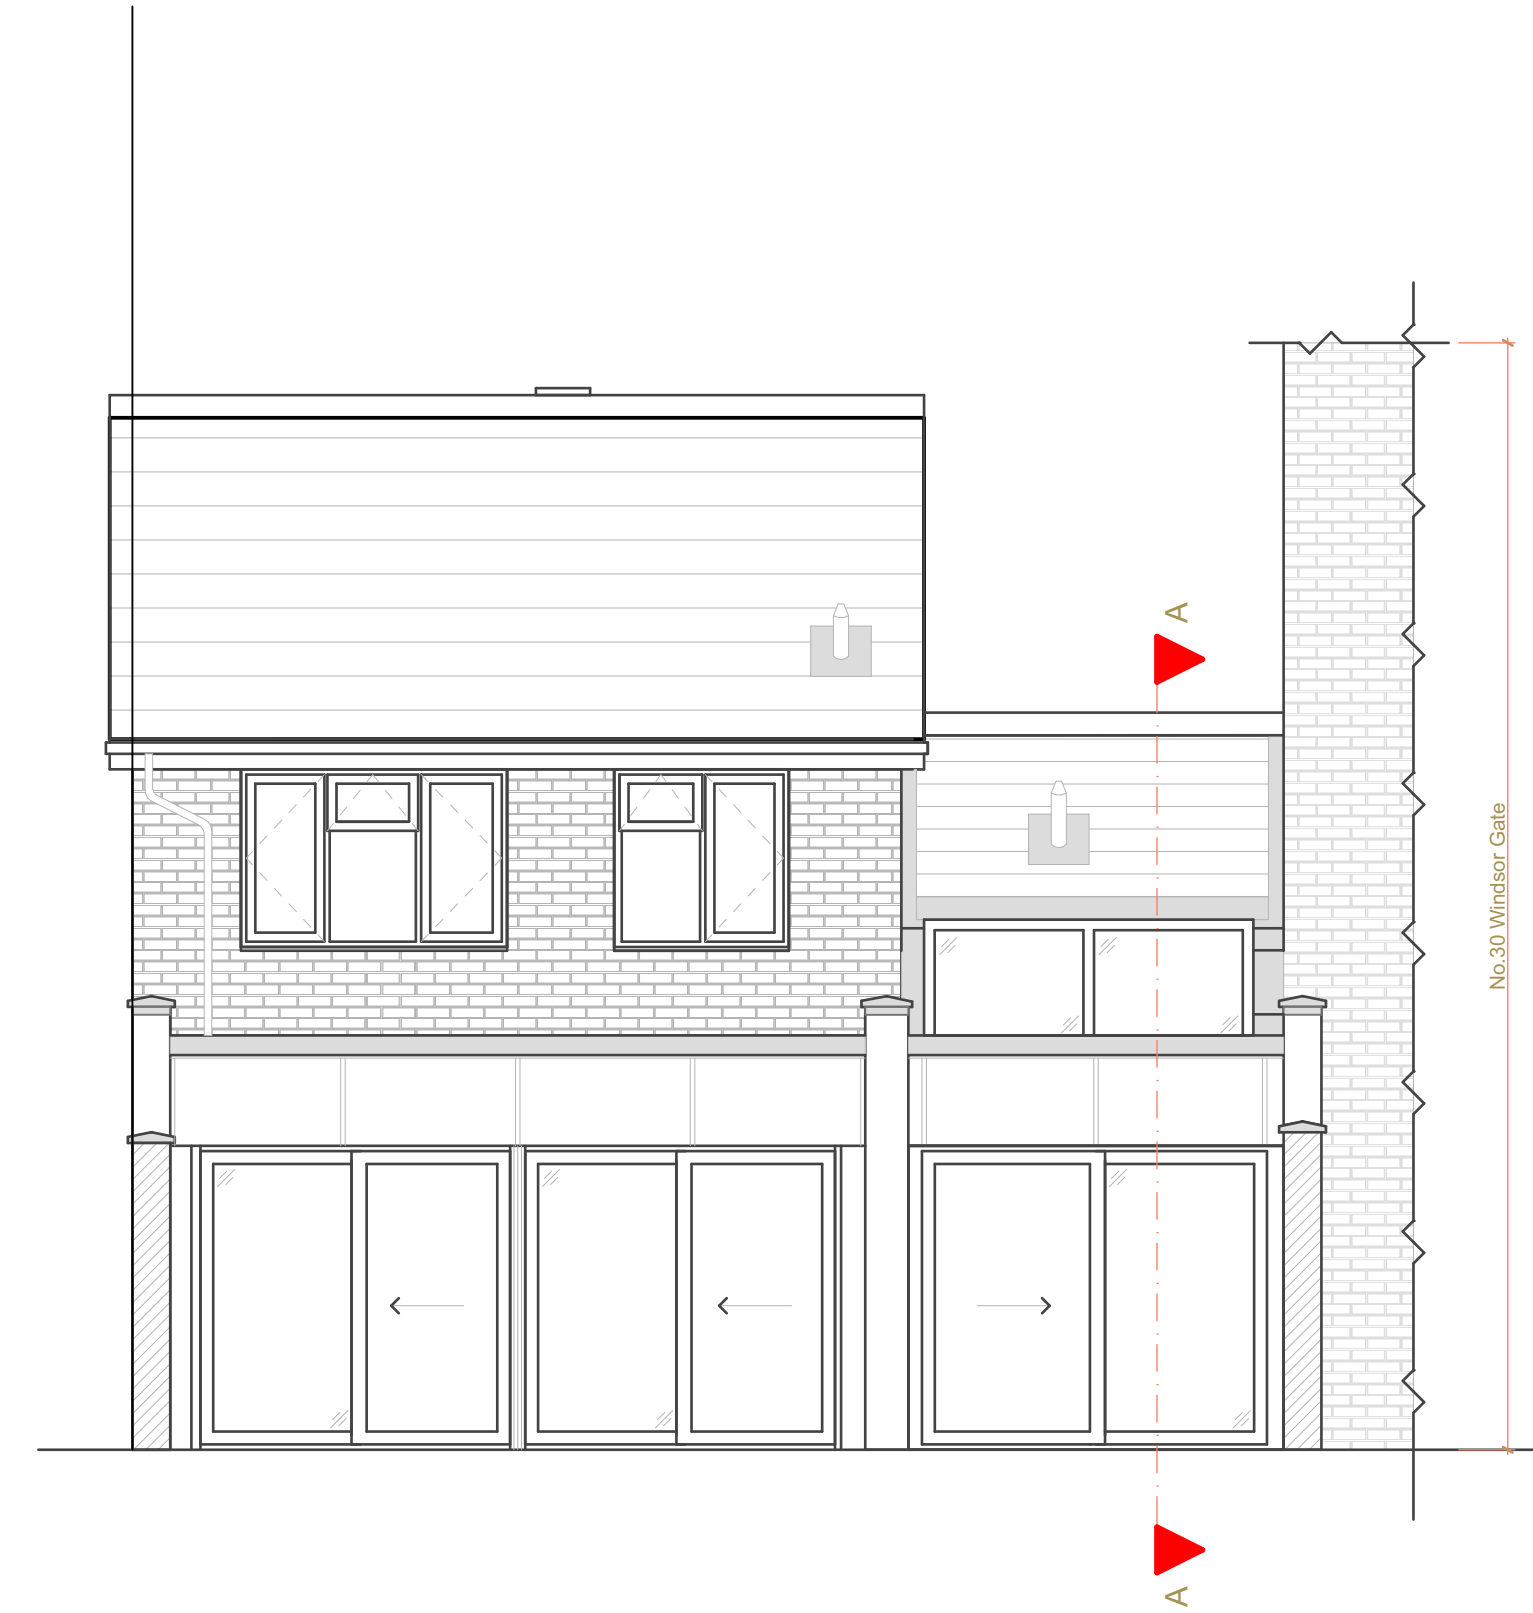

Existing Rear Elevation

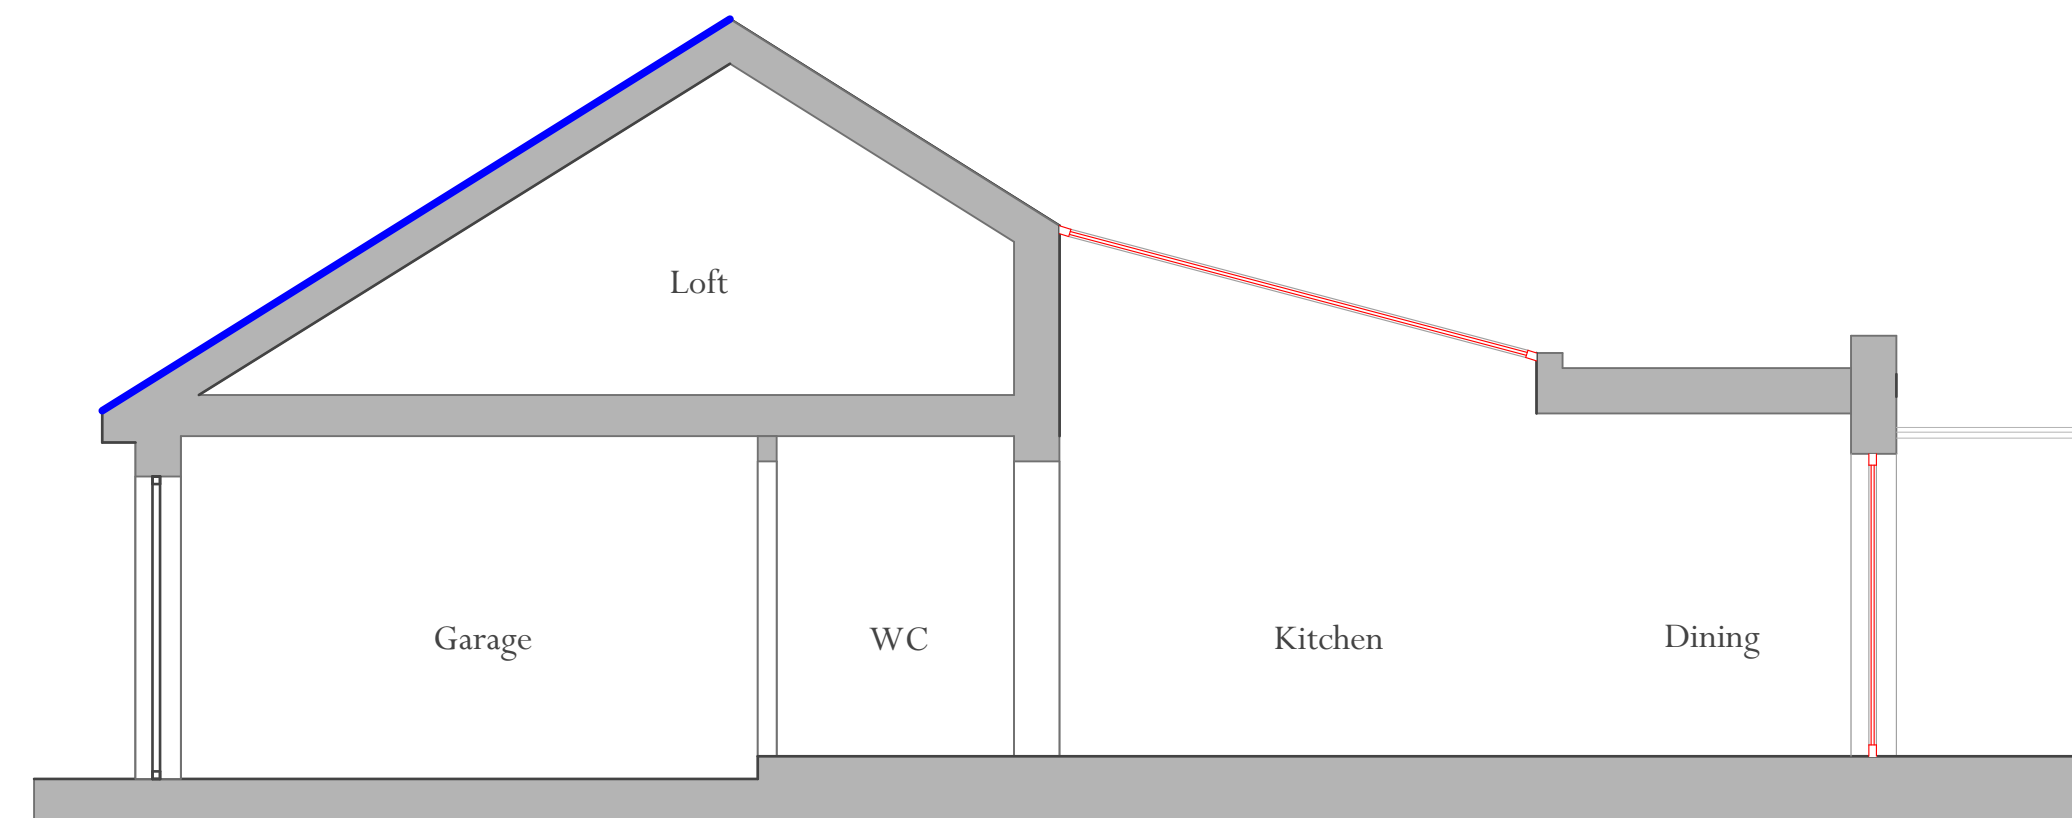

Existing Section A

Rev	Date	Description	Initials
PROJECT			31 Windsor Gate Eastleigh SO50 4PU
TITLE:			
Existing Elevations & Section			
SCALE:			1:50 @A1
DATE:			22/09
DRAWING No:			031-005
DRAWN BY:			MDC