




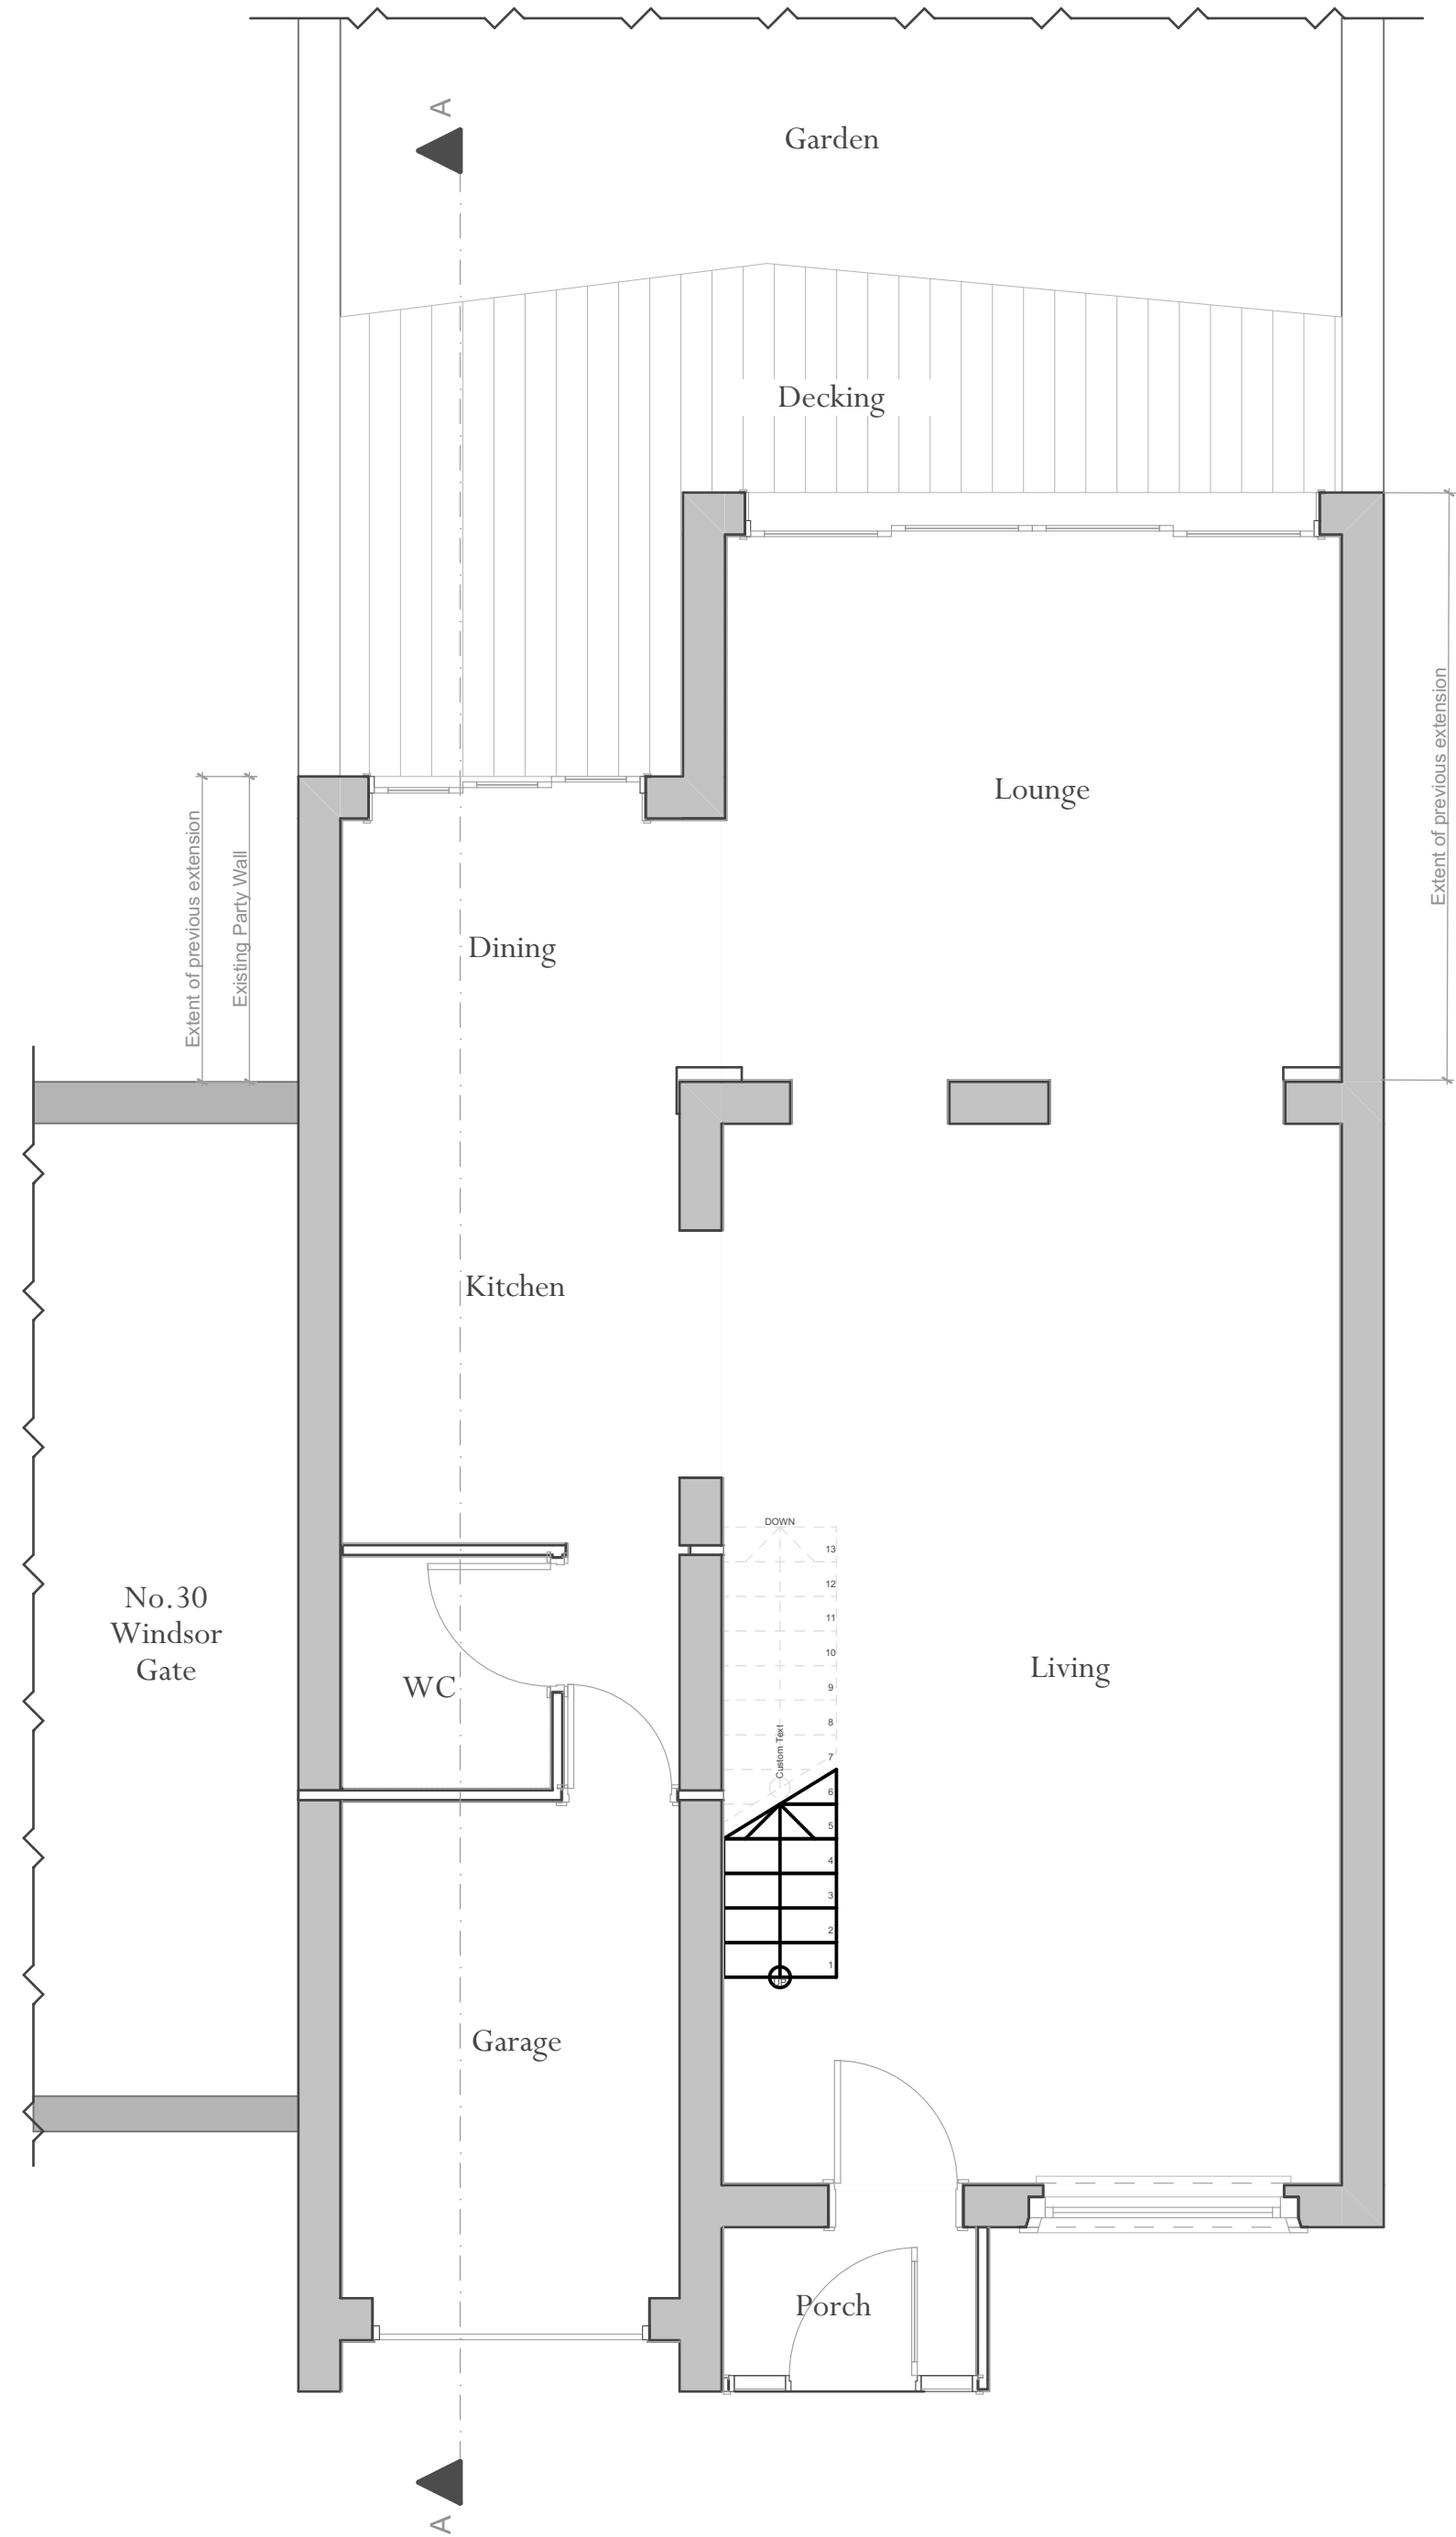

Existing Ground Floor Plan

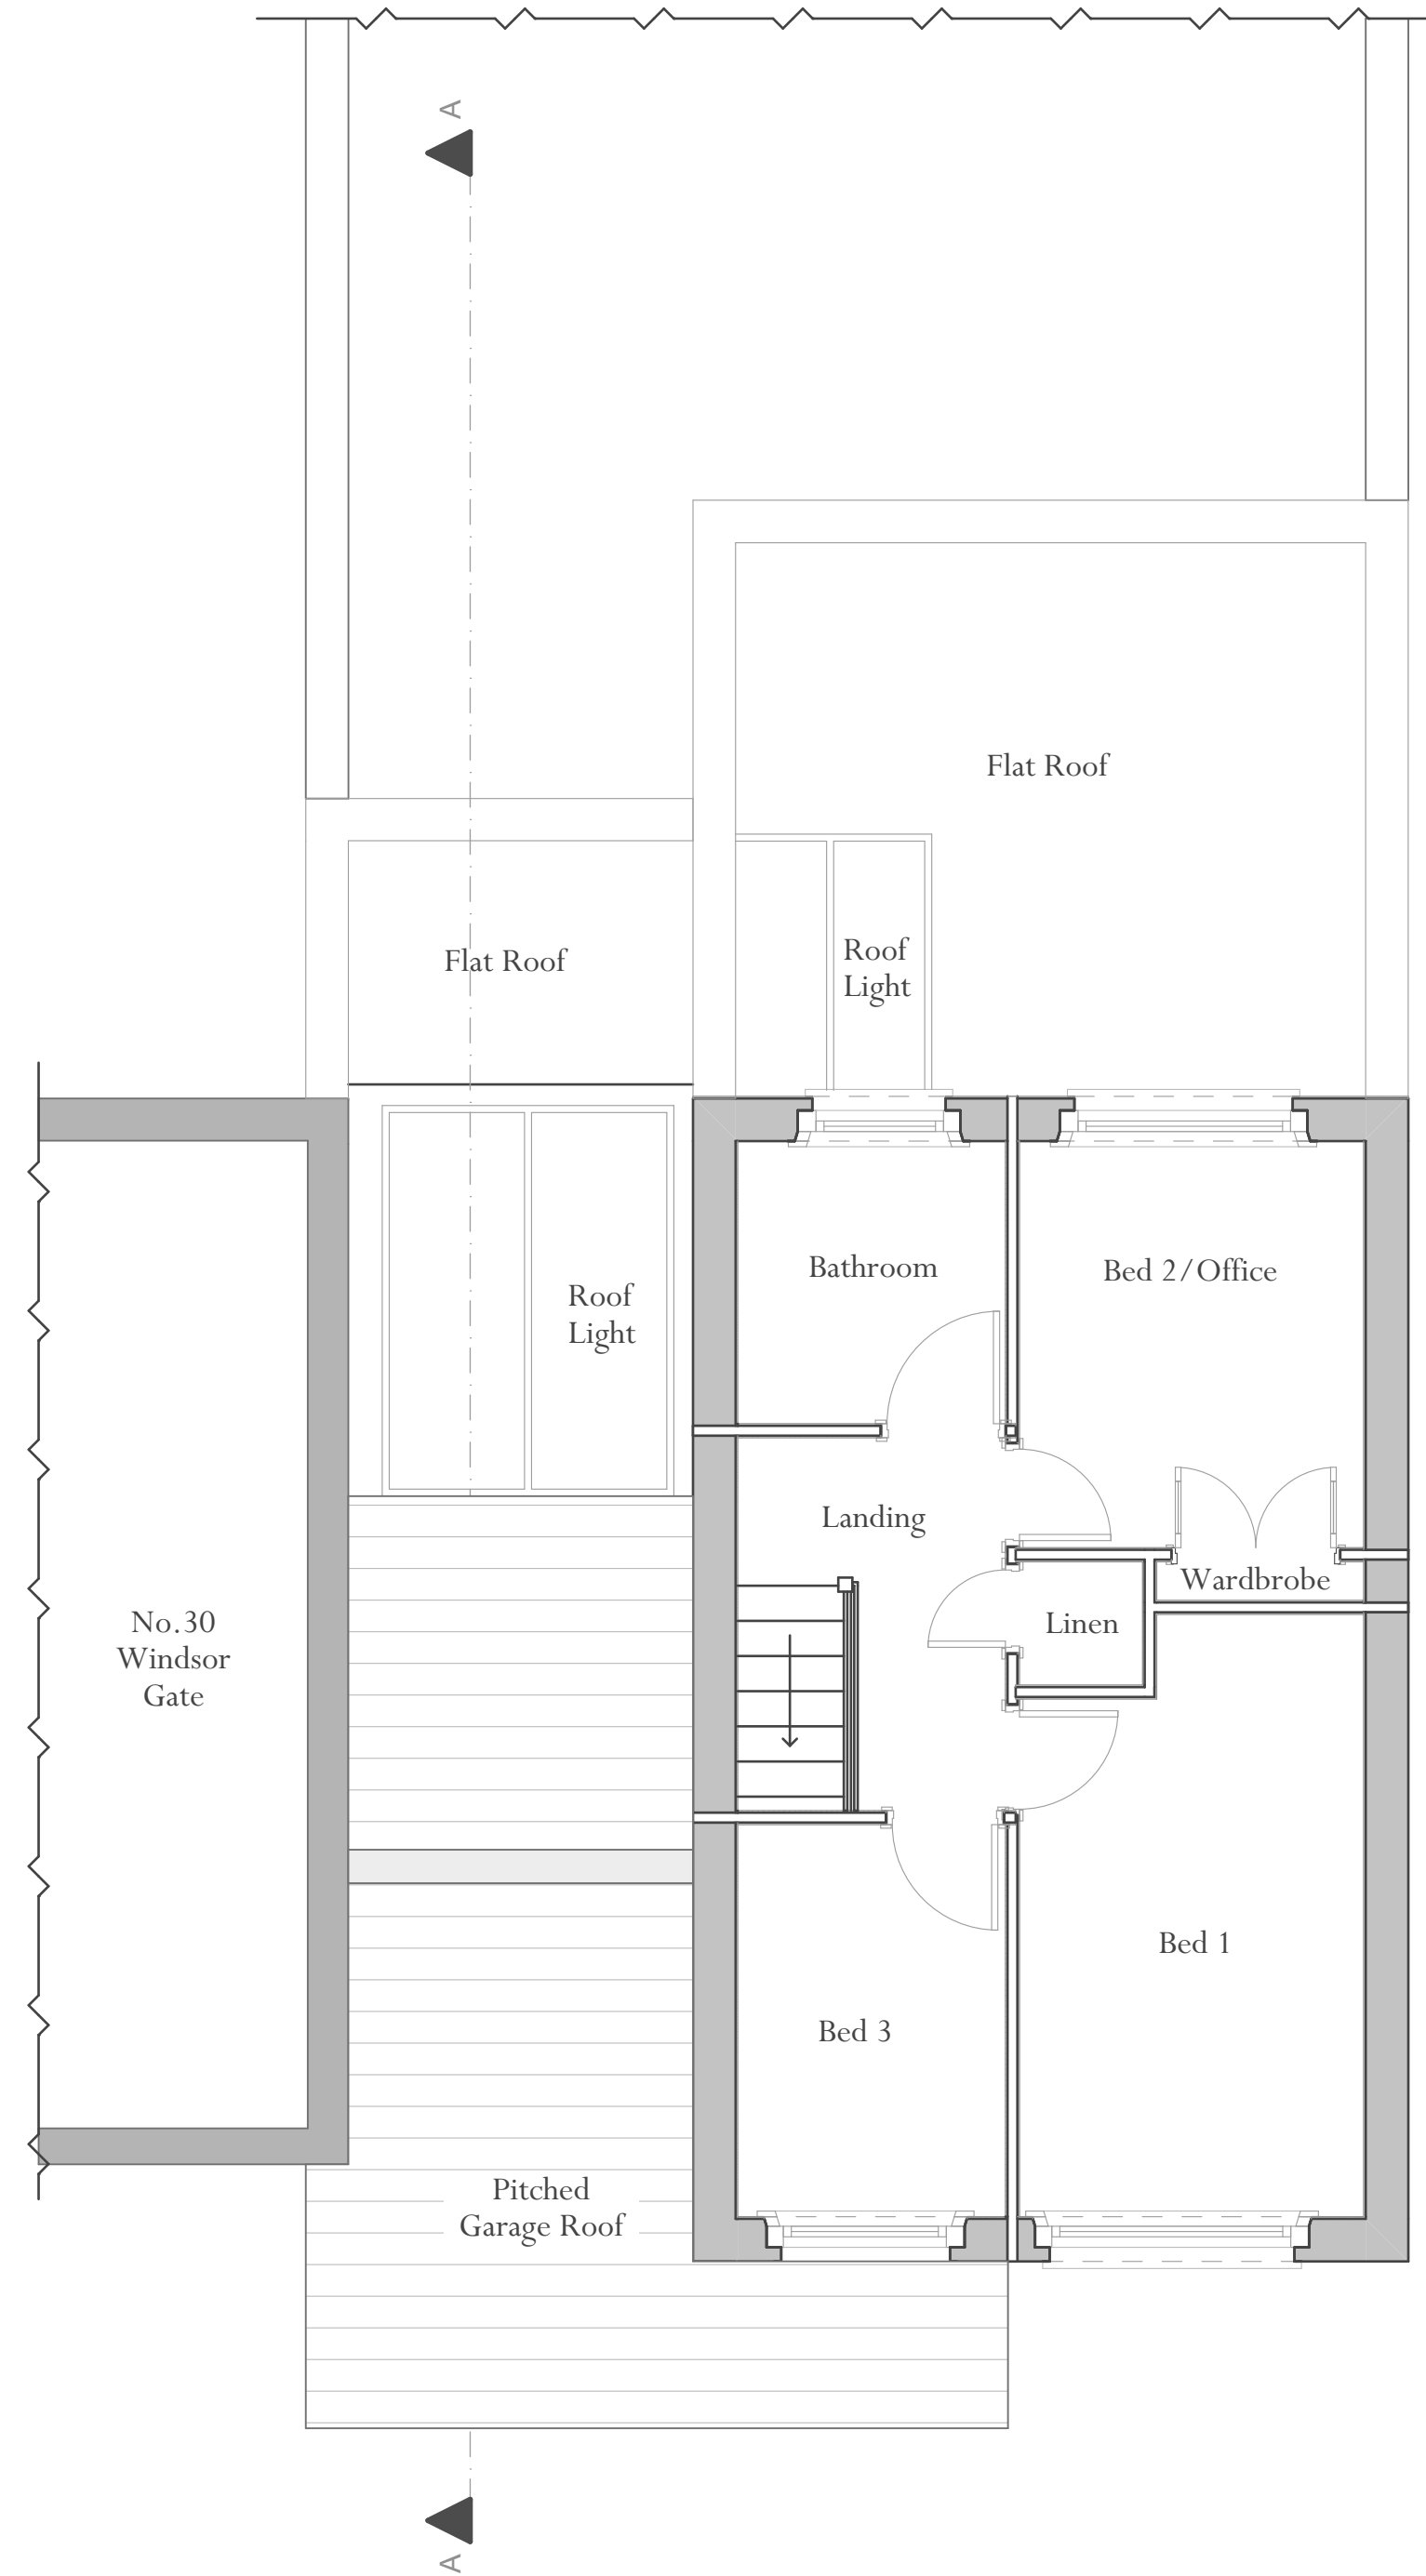

Existing First Floor/Ground Floor Roof Plan

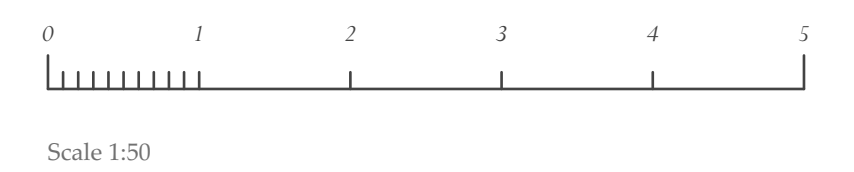

Rev	Date	Description	Initials
PROJECT		31 Windsor Gate Eastleigh SO50 4PU	
TITLE:		Existing Ground & 1st Floor Plans	
SCALE:		1:50 @A1	
DATE:		22/09	
DRAWING No:		031-003	
DRAWN BY:		MDC	