




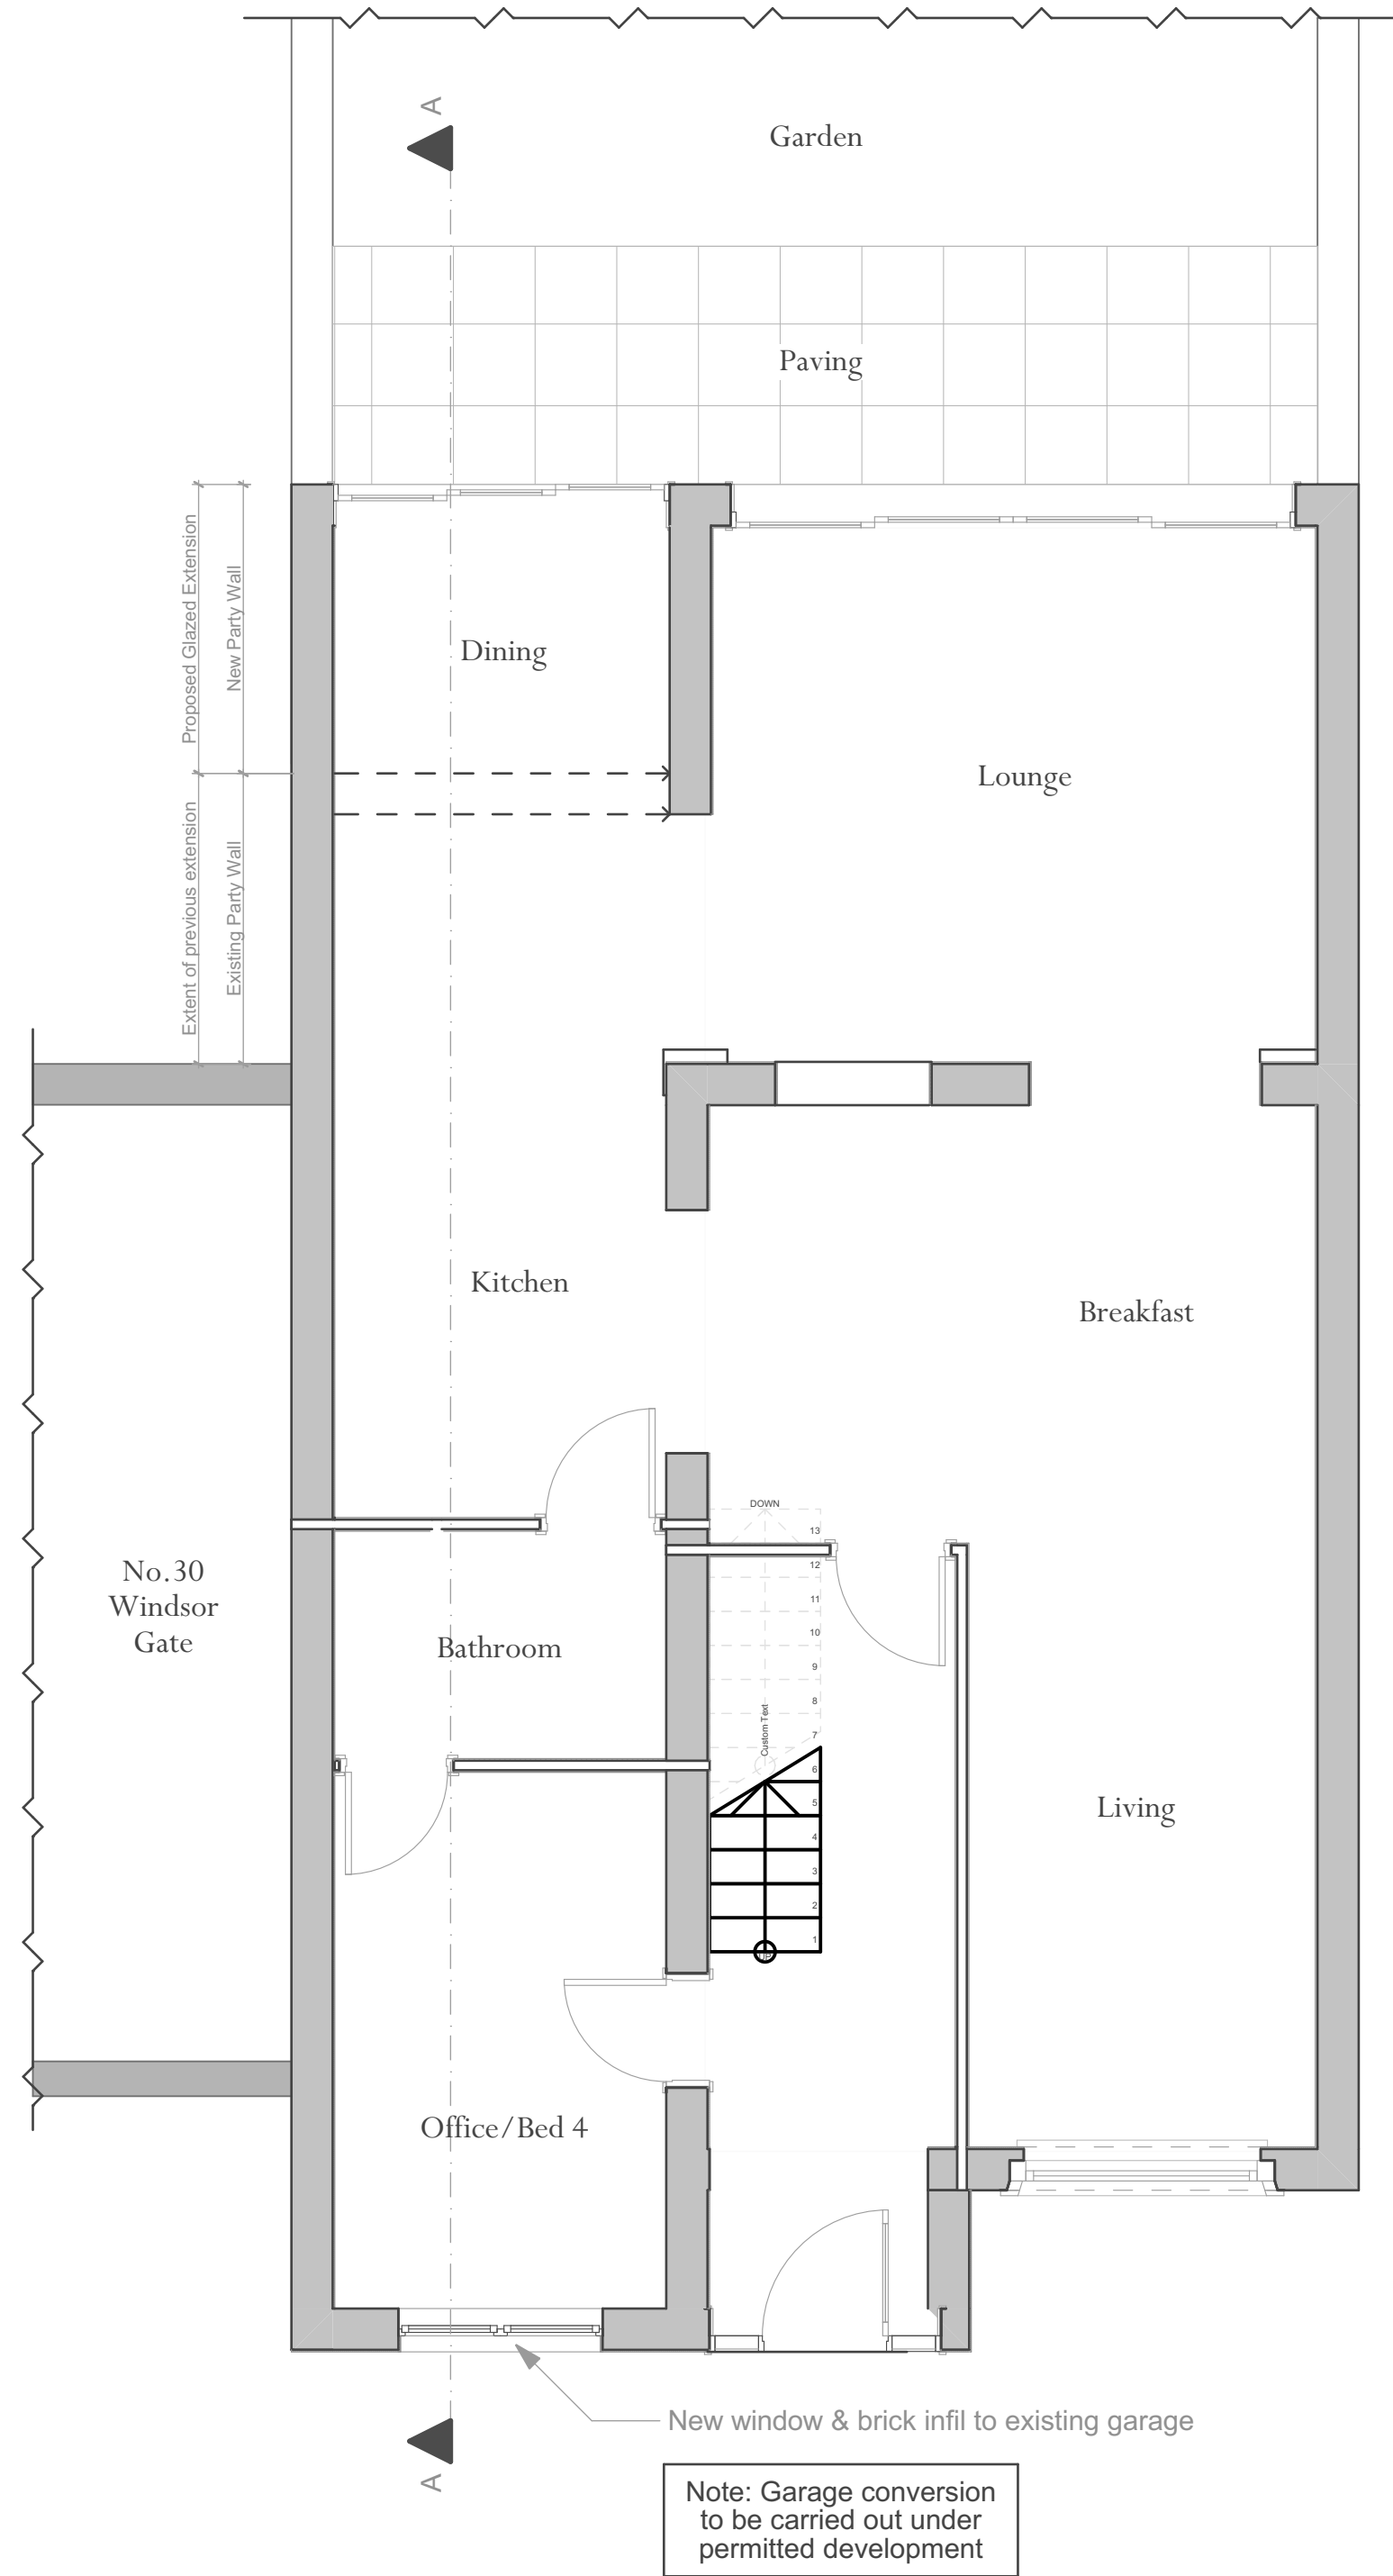

Proposed Ground Floor Plan

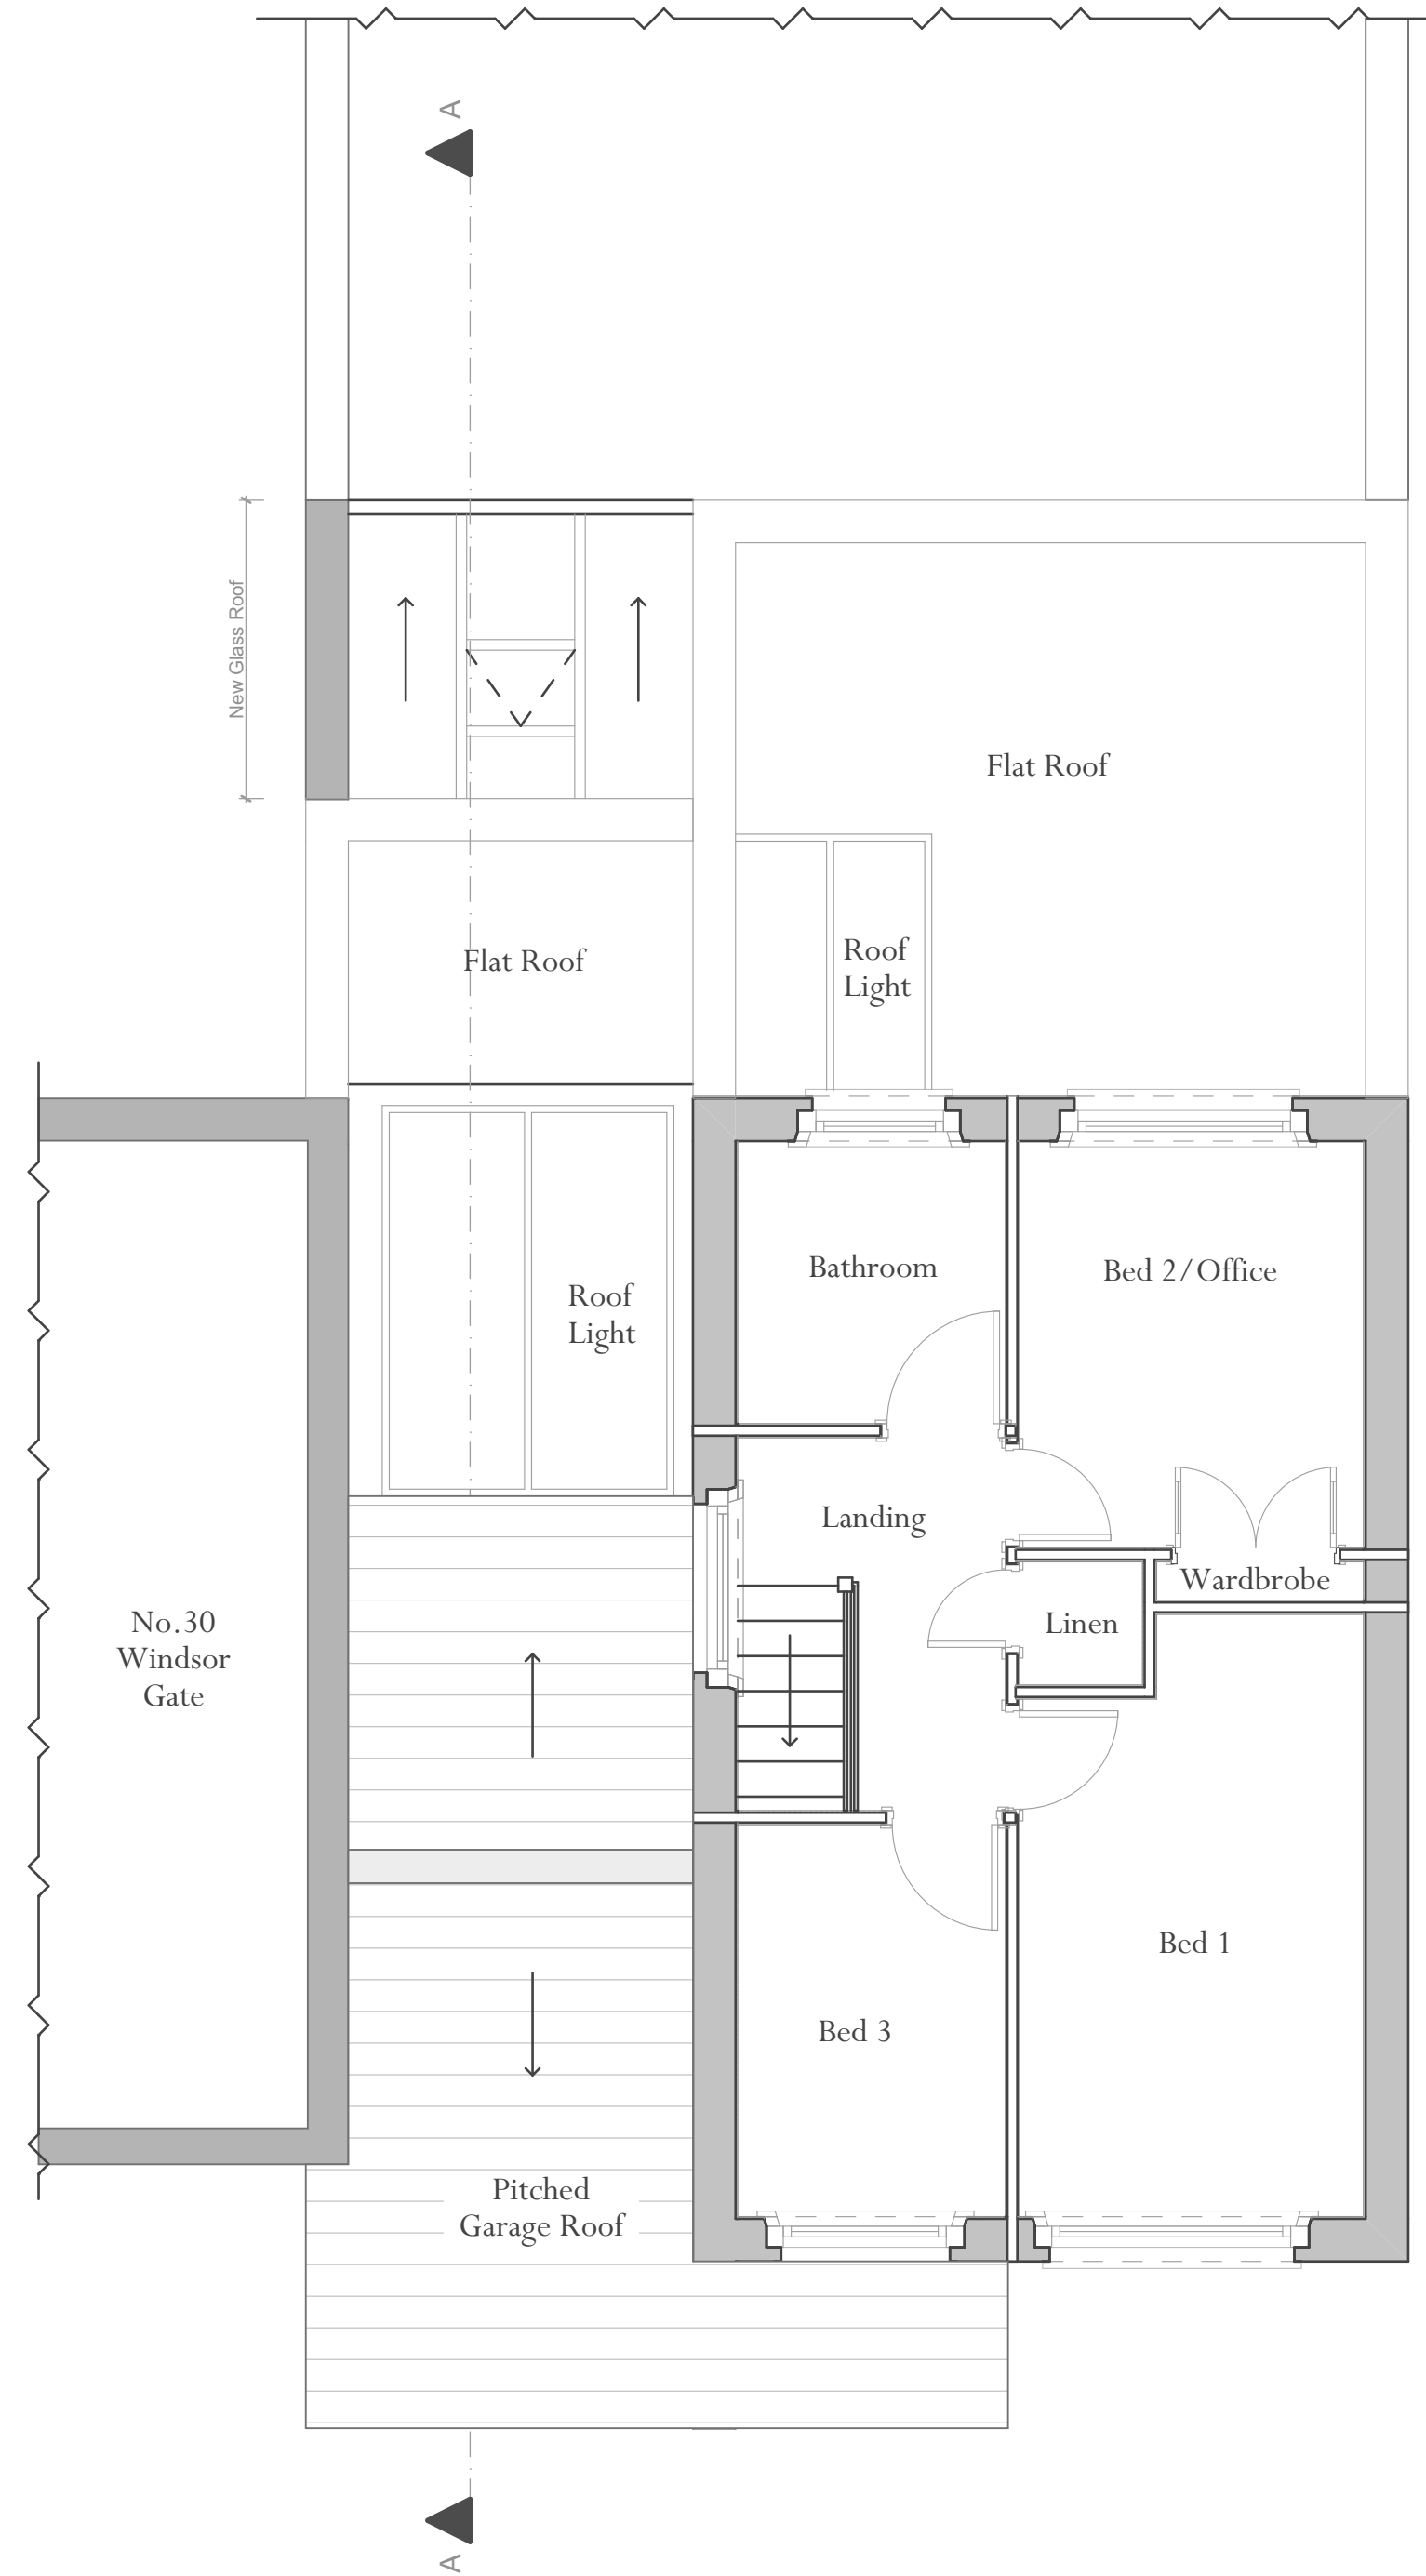

Proposed First Floor/Ground Floor Roof Plan

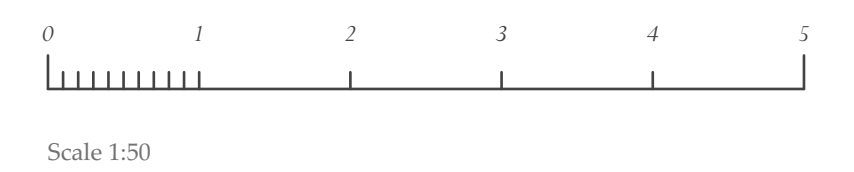

Rev	Date	Description	Initials
PROJECT 31 Windsor Gate Eastleigh SO50 4PU			
TITLE: Proposed Ground & 1st Floor Plans			
SCALE: 1:50 @A1			
DATE: 22/09			
DRAWING No: 031-004			
DRAWN BY: MDC			