




Existing Front Elevation



Existing Rear Elevation

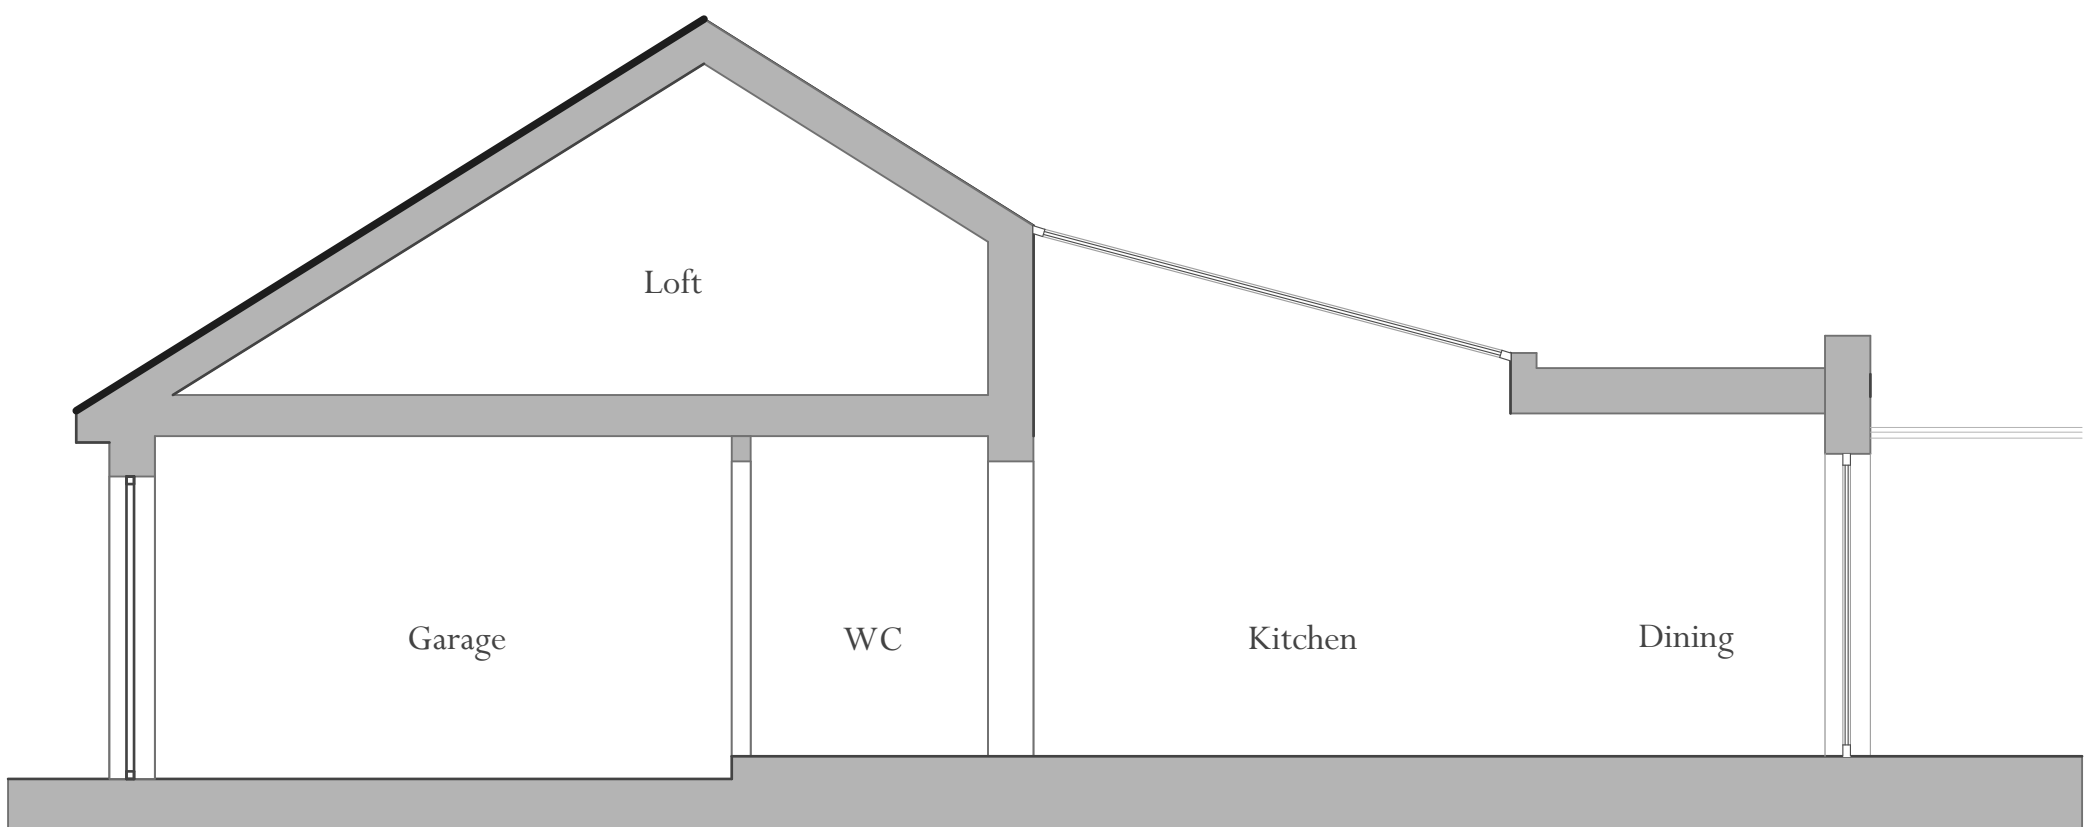

Existing Section A

Rev	Date	Description	Initials
PROJECT		31 Windsor Gate Eastleigh SO50 4PU	
TITLE:		Existing Elevations & Section	
SCALE:		1:50 @A1	
DATE:		22/09	
DRAWING No:		031-005	
DRAWN BY:		MDC	