



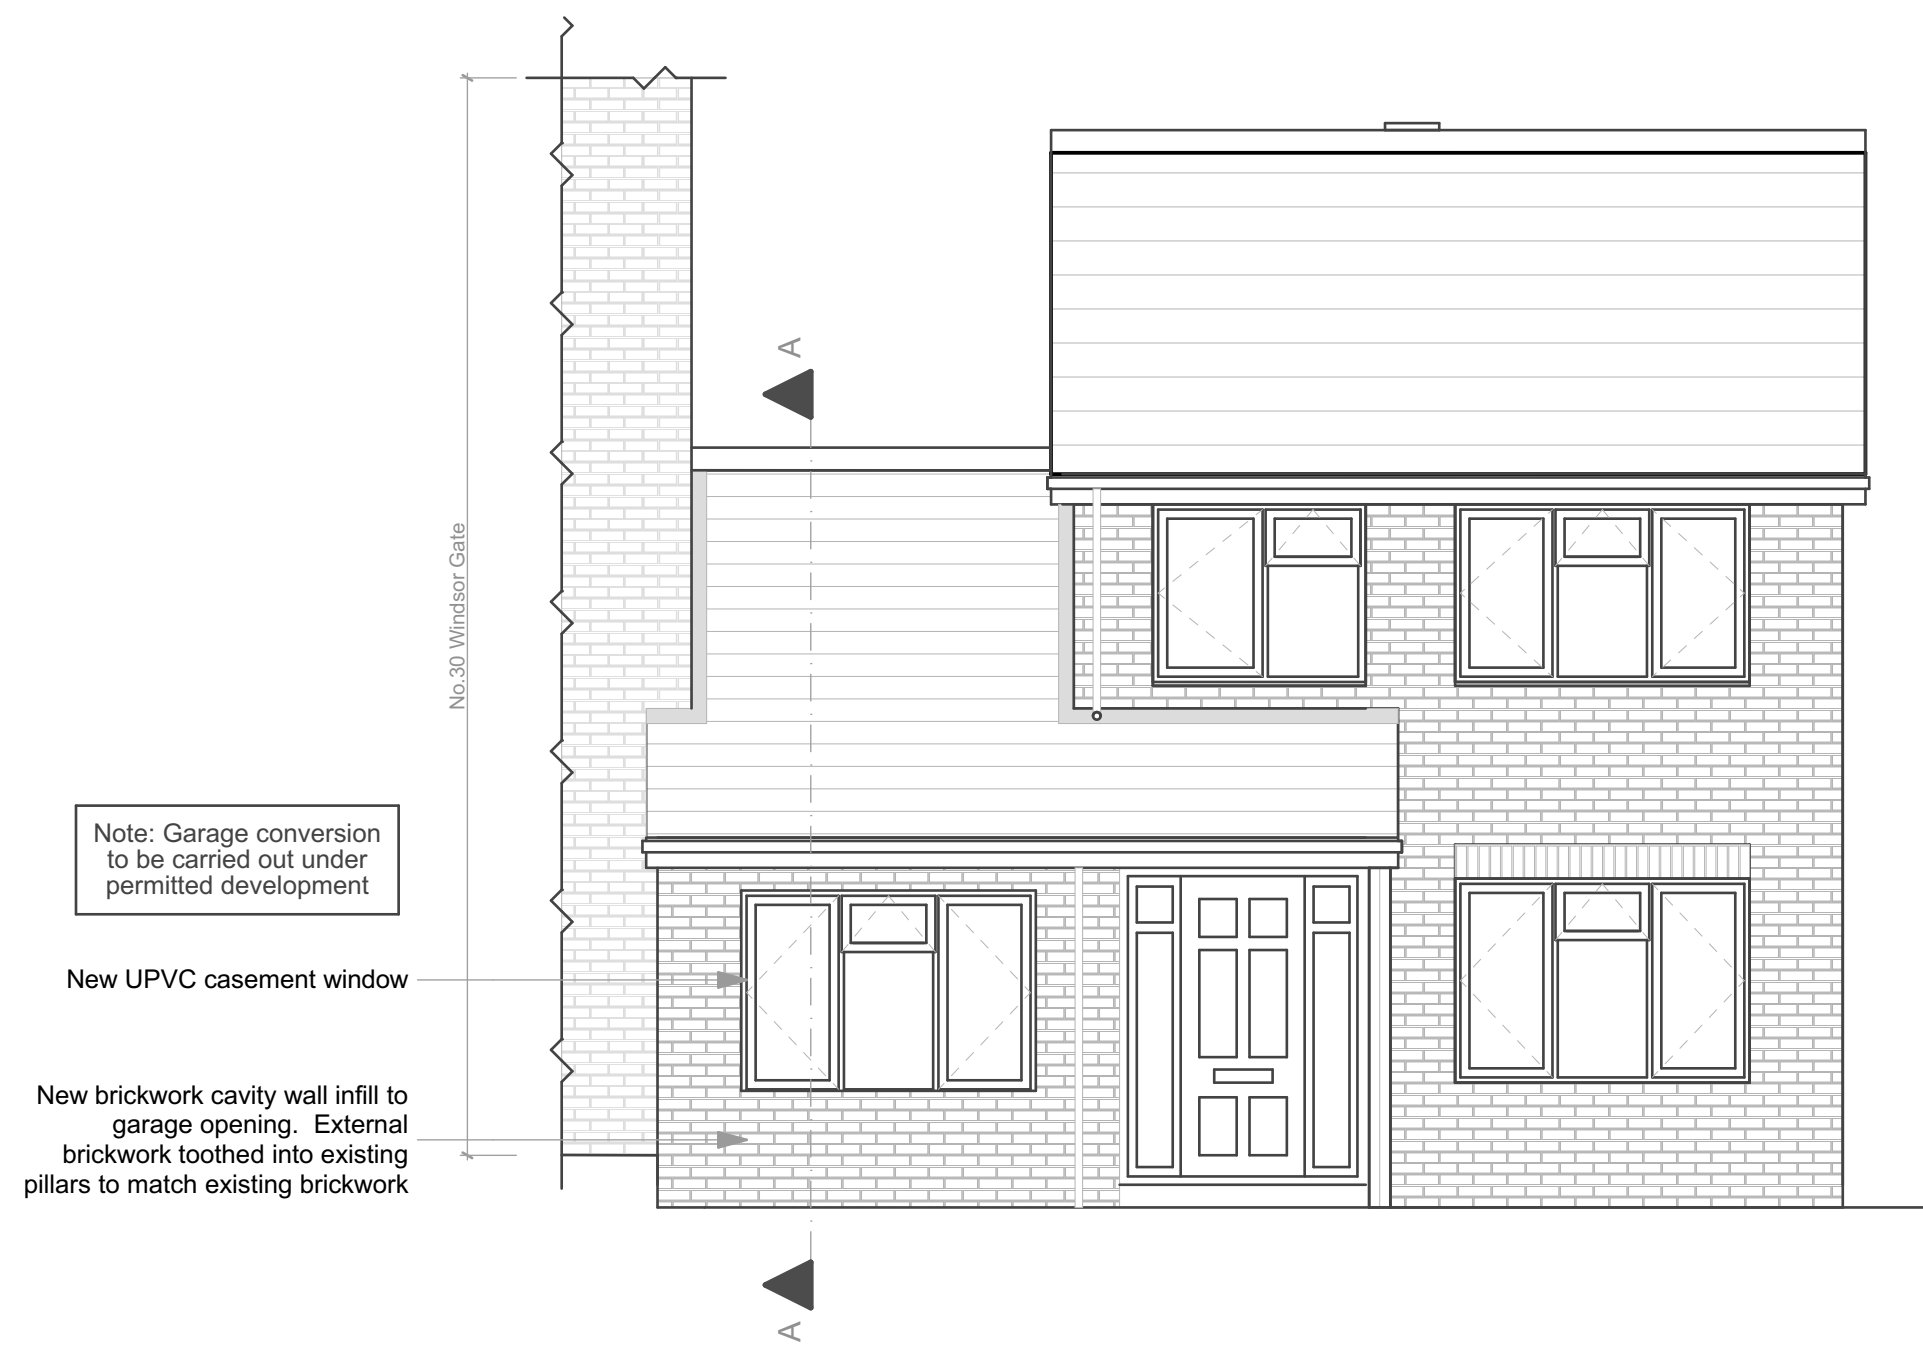

Proposed Front Elevation



Proposed Rear Elevation

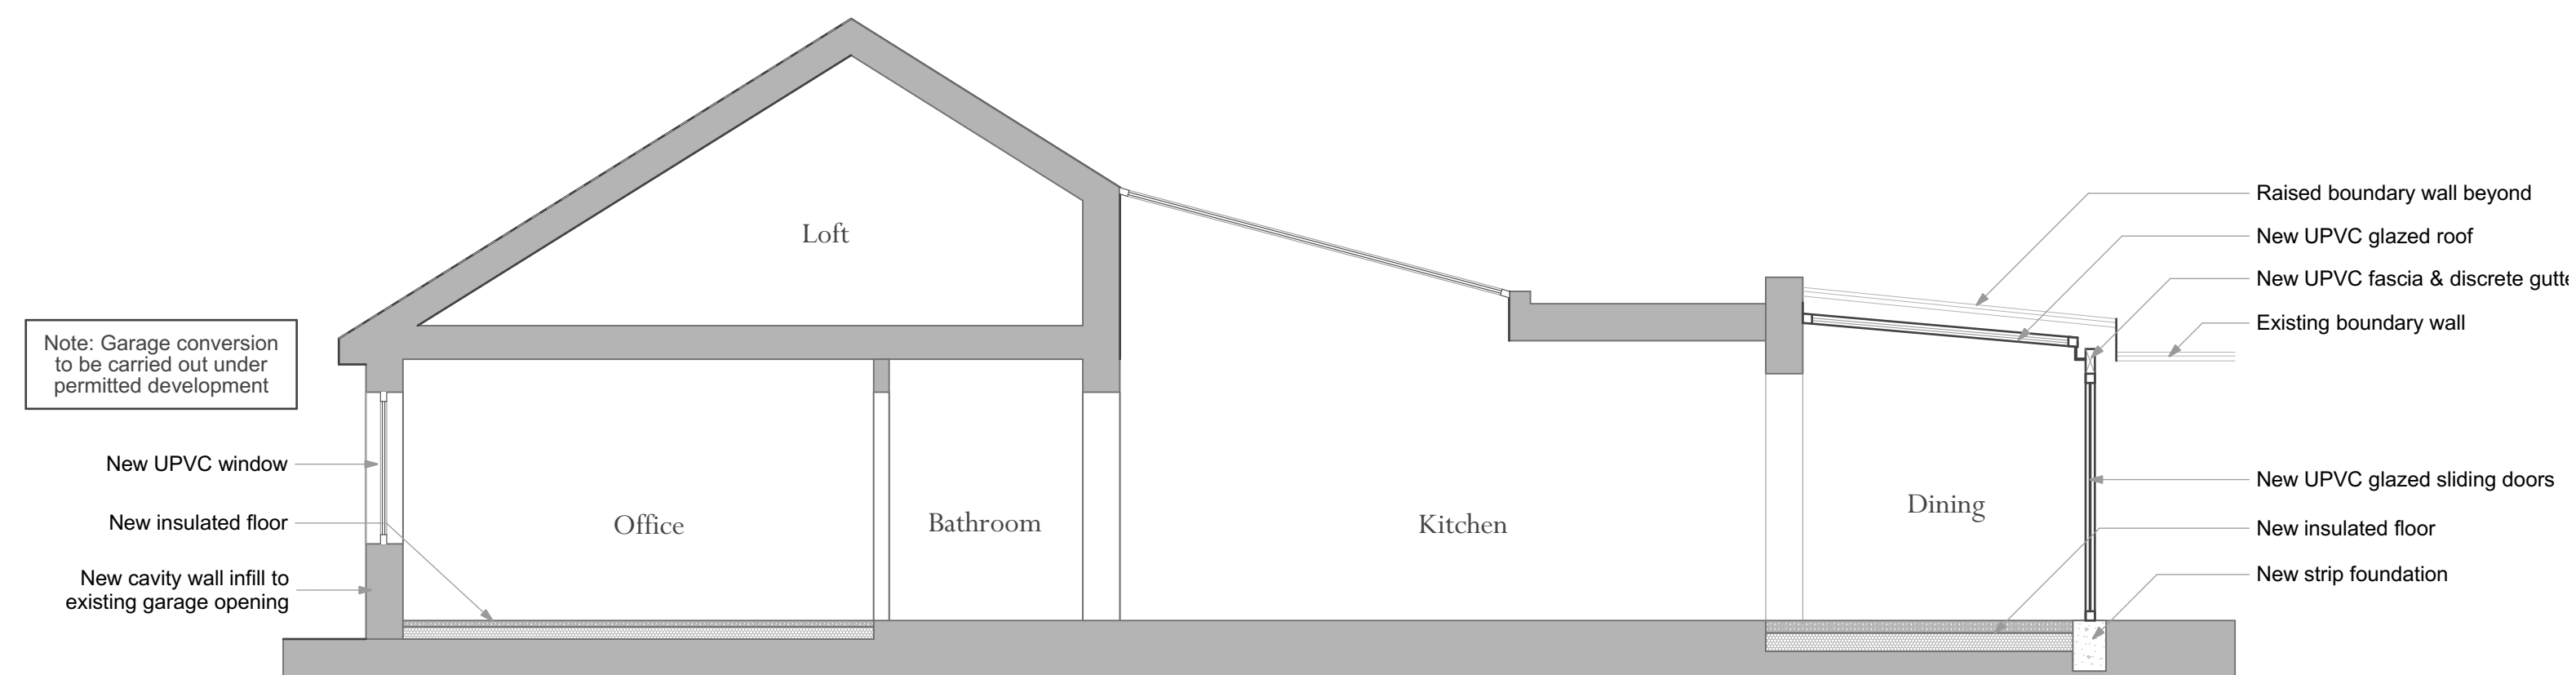

Proposed Section A

Rev	Date	Description	Initials
PROJECT		31 Windsor Gate Eastleigh SO50 4PU	
TITLE:		Proposed Elevations & Section	
SCALE:		1:50 @A1	
DATE:		22/09	
DRAWING No:		031-006	
DRAWN BY:		MDC	